

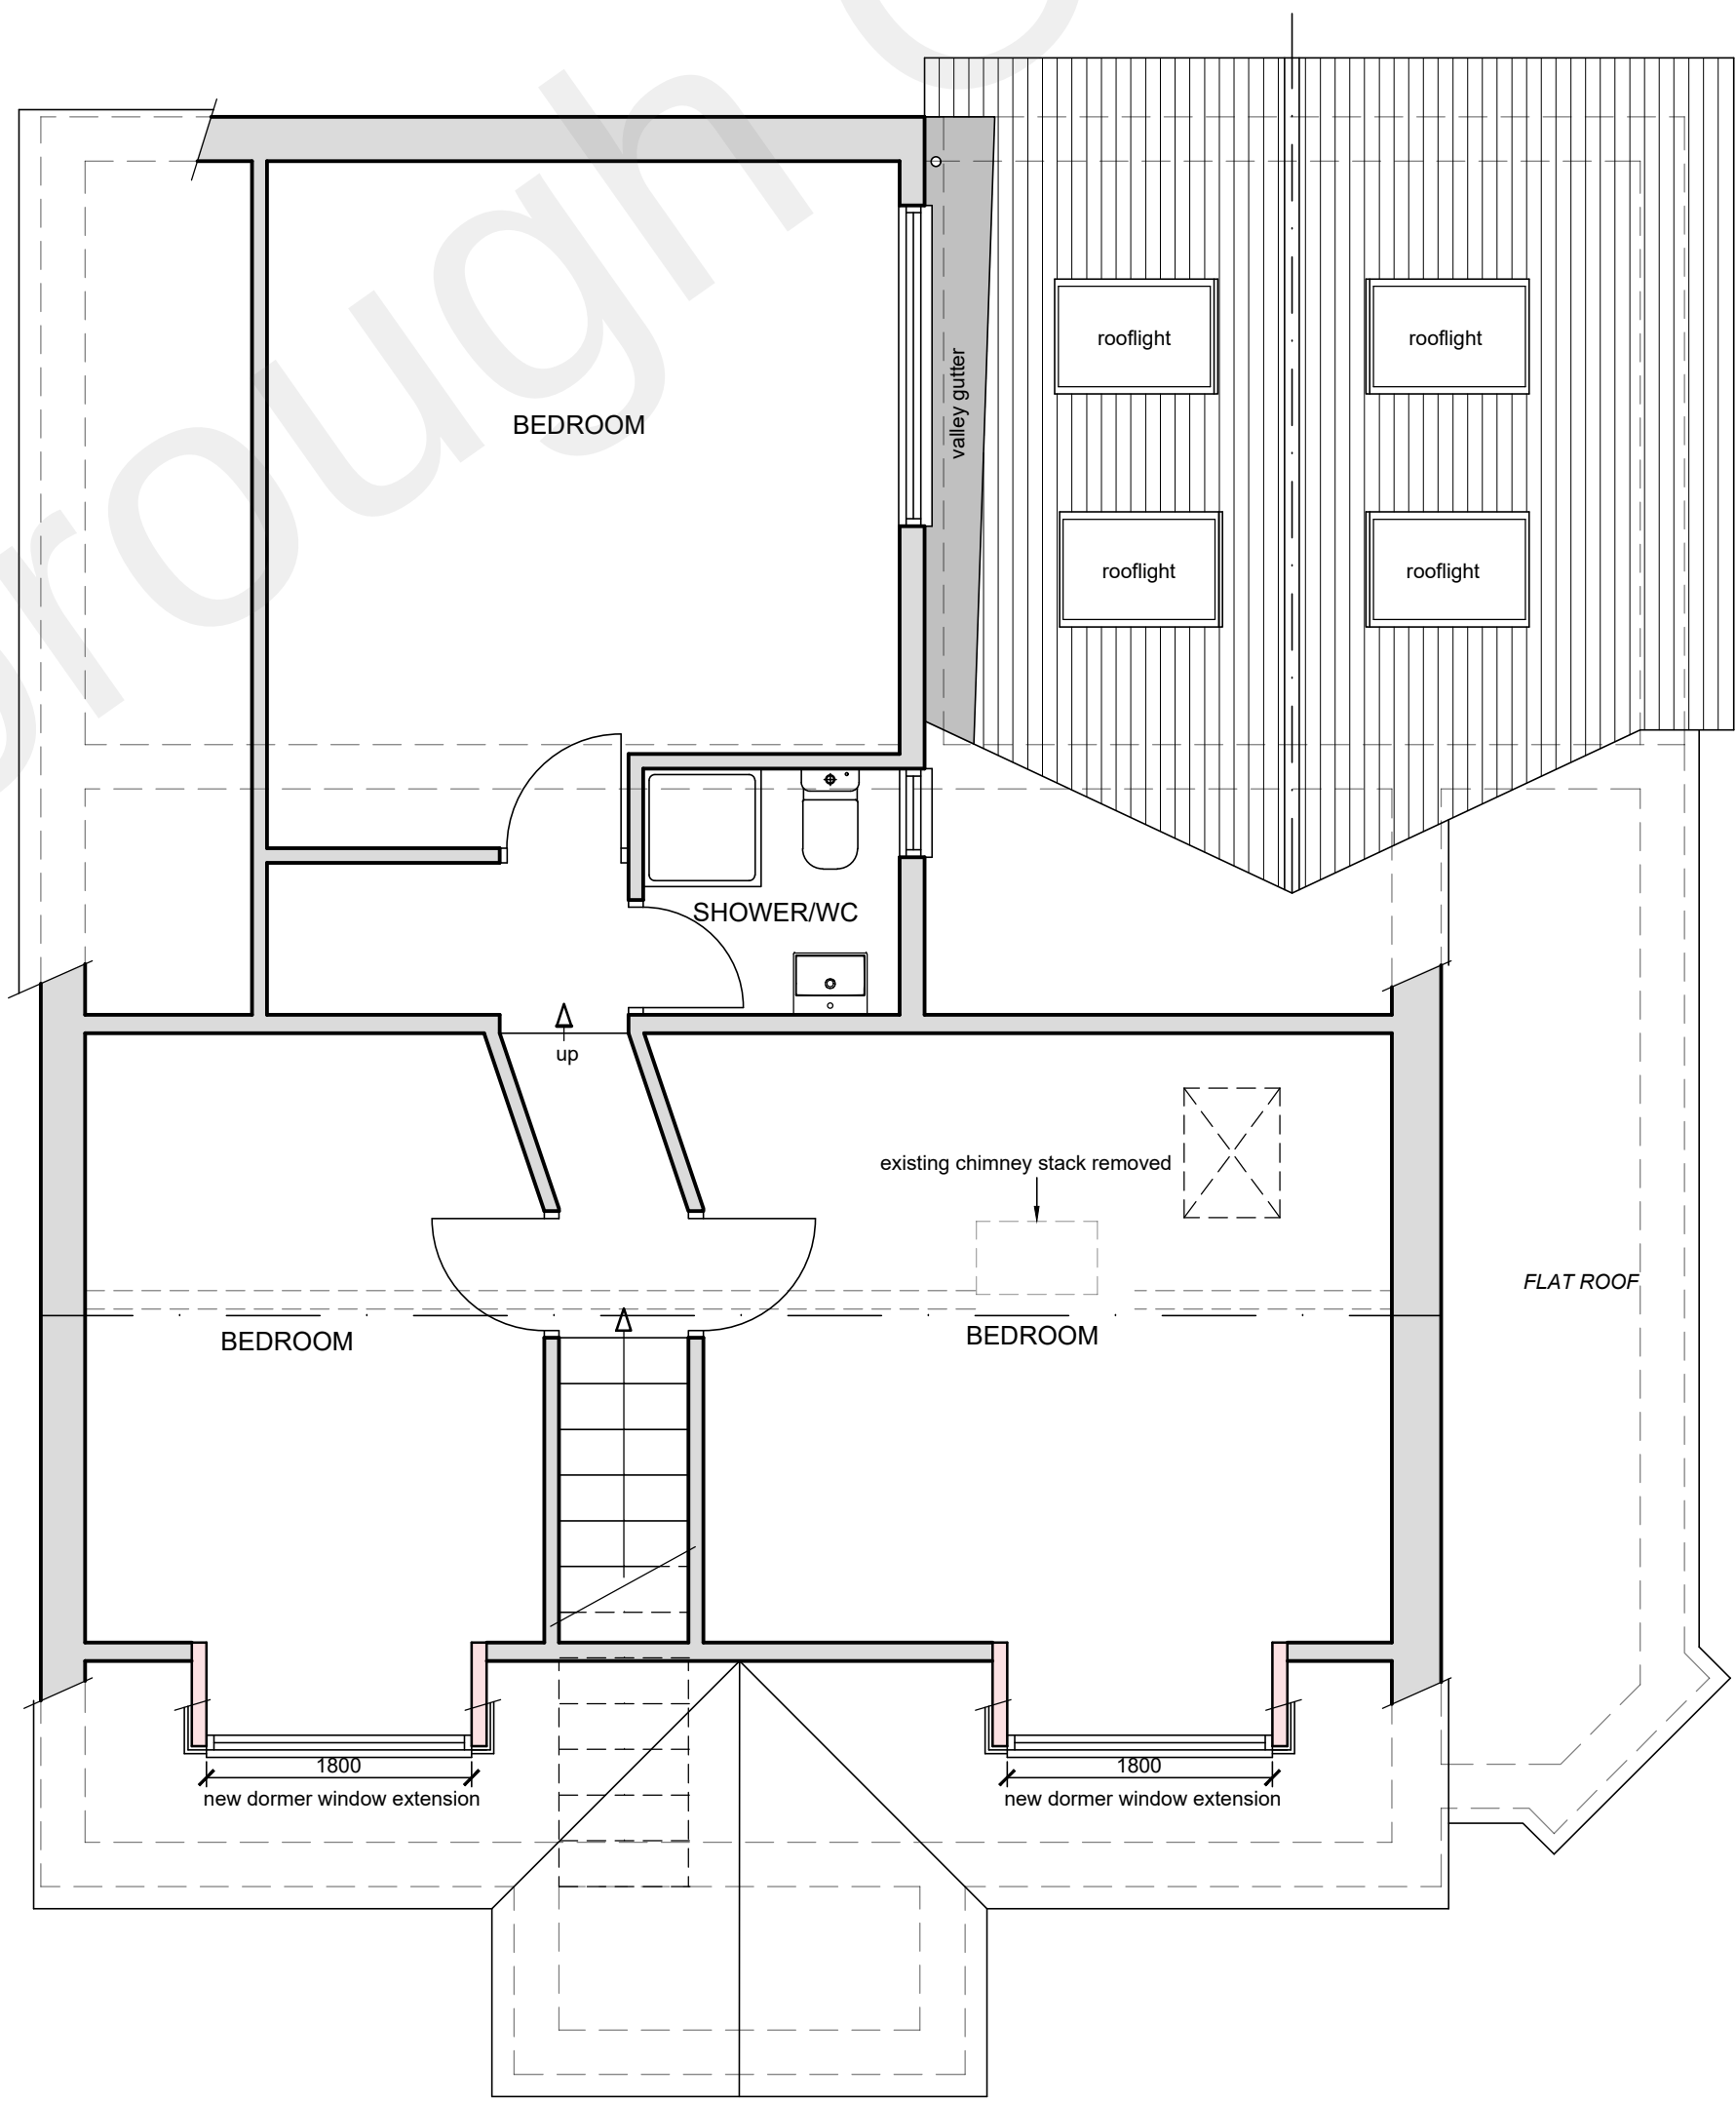


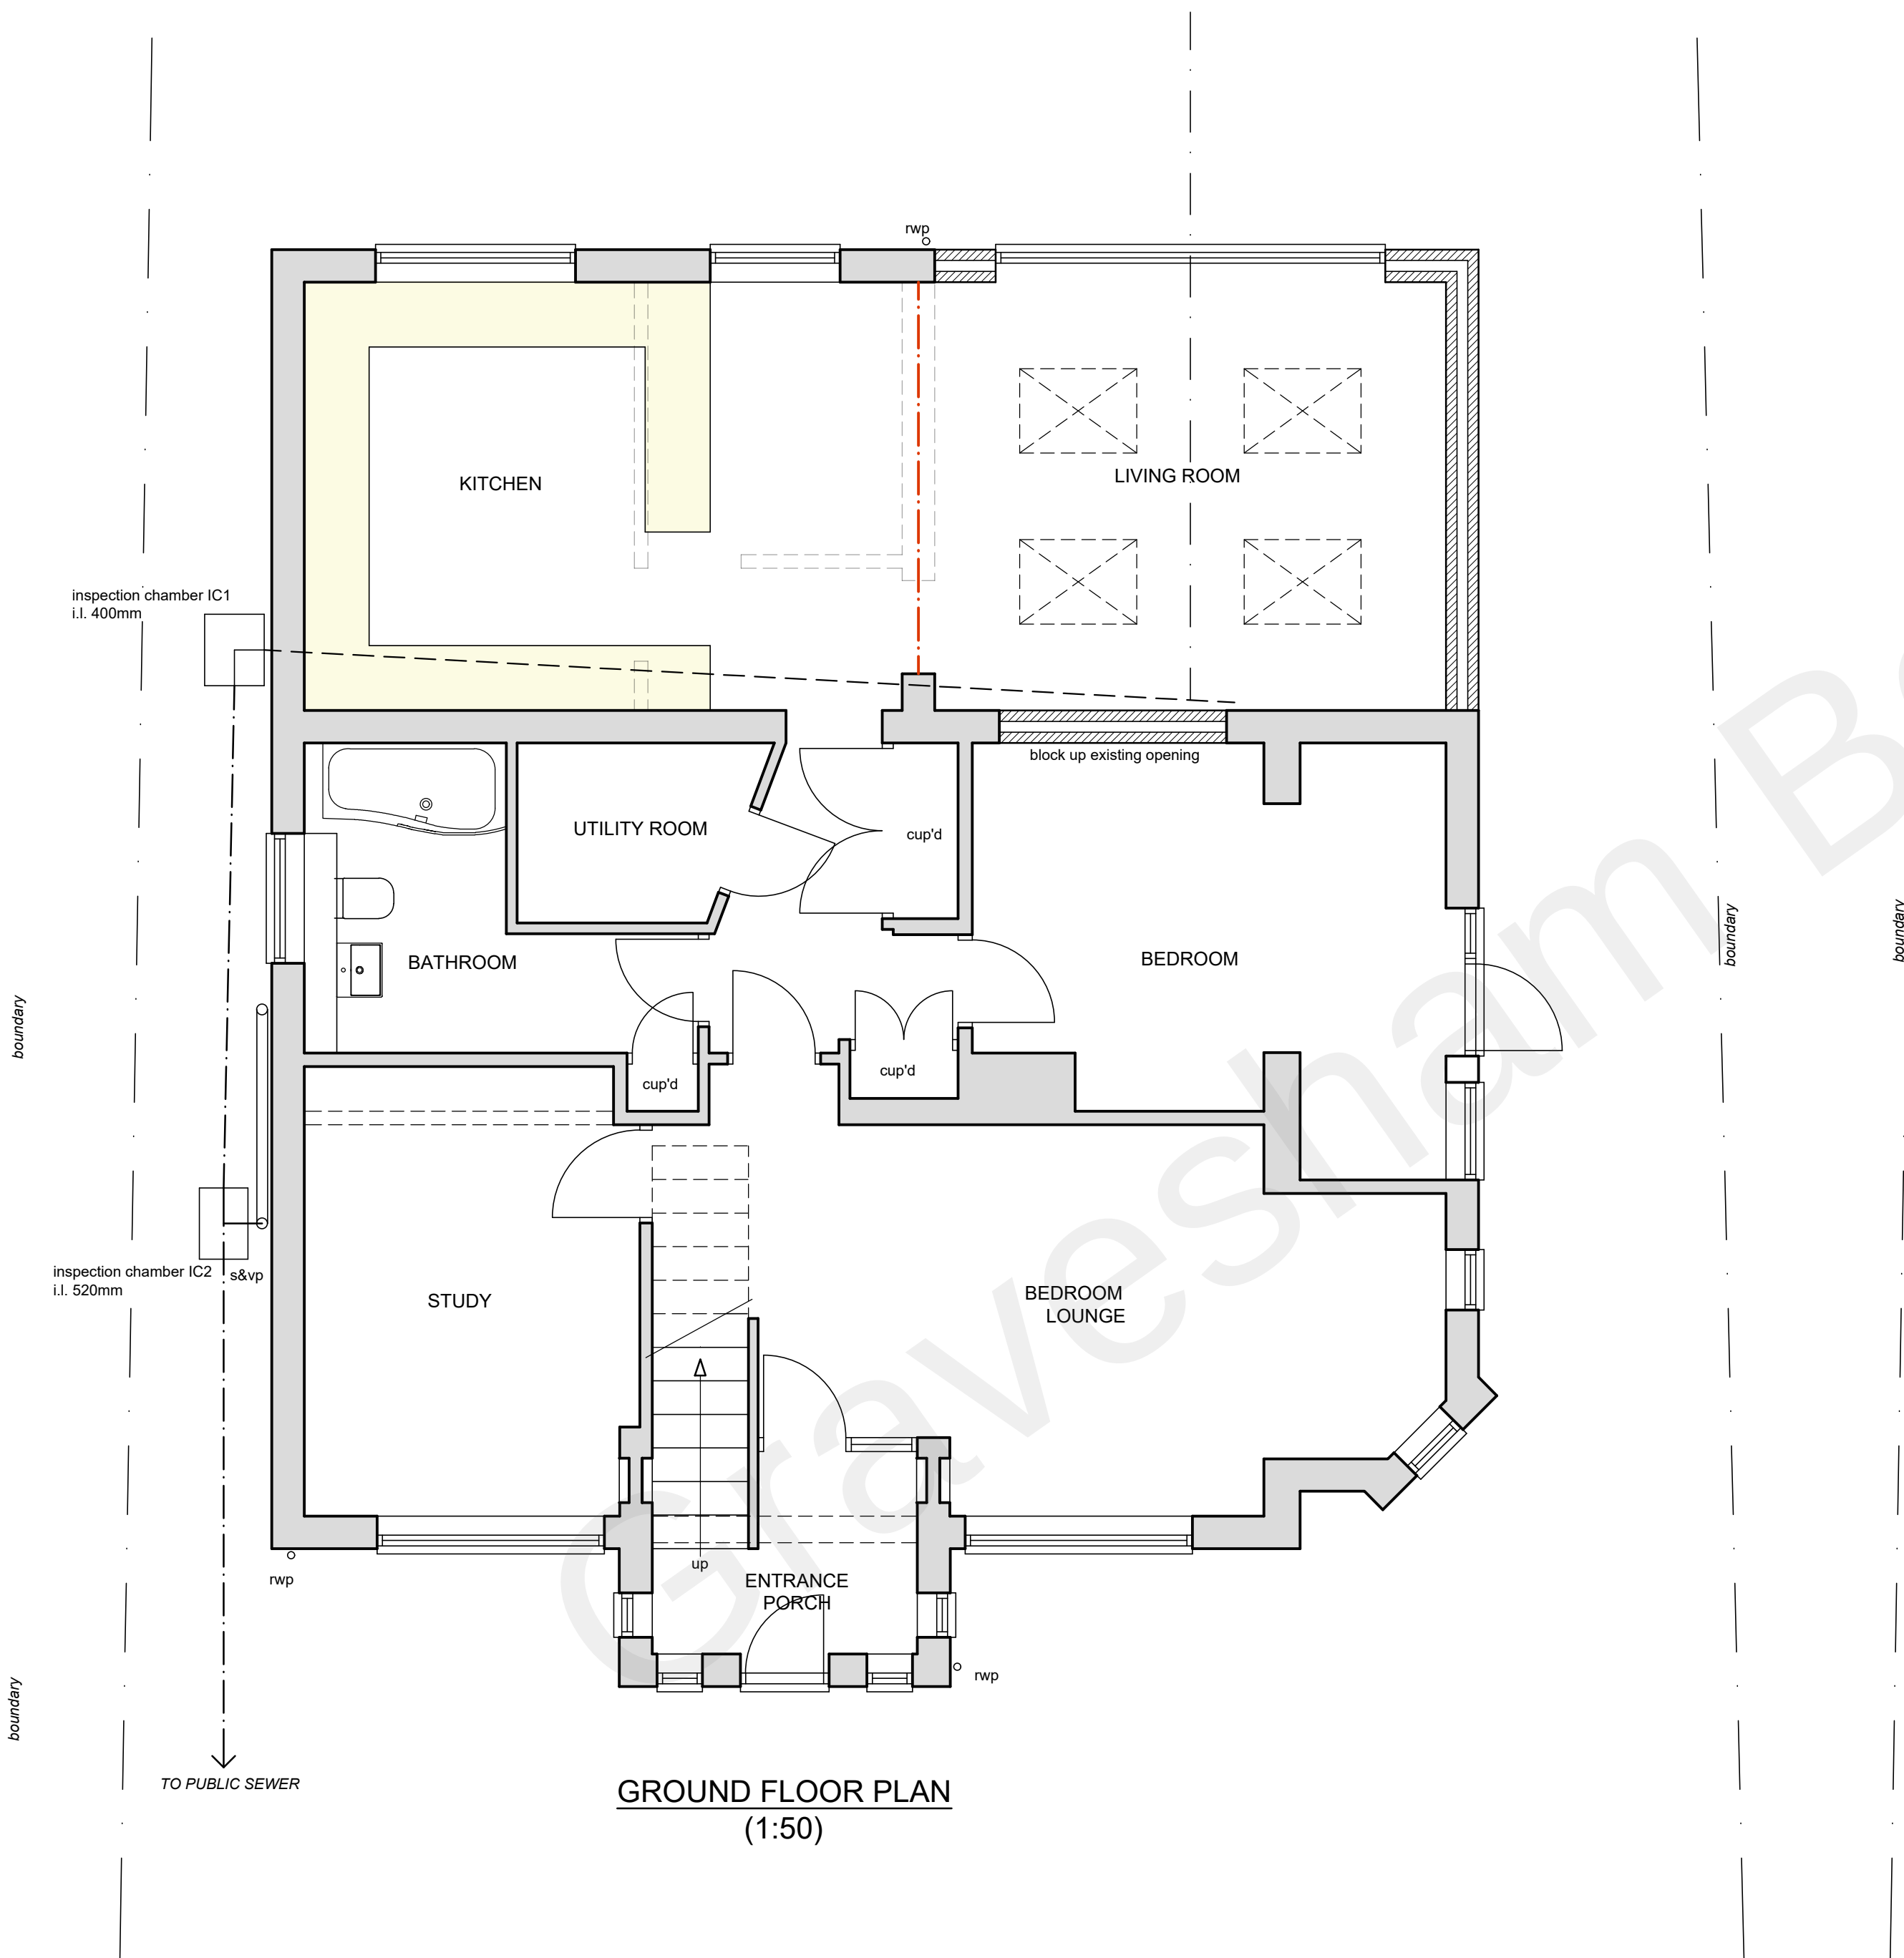


**MATERIALS**

- ROOF  
ROOF TILES - COLOUR TO MATCH MAIN DWELLING
- WALLS  
PAINTED RENDER TO MATCH MAIN DWELLING
- WINDOWS & DOORS  
COLOURED uPVC TO MATCH MAIN DWELLING

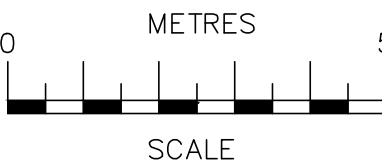

SCALE BAR @ 1:100

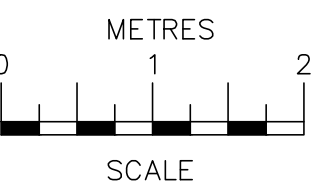

SCALE BAR @ 1:50

|   |                                                             |          |
|---|-------------------------------------------------------------|----------|
| Date   | No                                                          | Revision |
| <b>Penfold Project Services</b>                                                                                  |                                                             |          |
| Epmarket, Wrotham Road, Meopham, Kent, DA13 0JH<br>Telephone: 01474 816690<br>e-mail: apenfold448@btinternet.com |                                                             |          |
| Job Title:   | 8 HOLLYTREE DRIVE<br>HIGHAM<br>ROCHESTER<br>KENT<br>ME3 7EA |          |
| Dwg Title:   | PLANS & ELEVATIONS<br>AS PROPOSED                           |          |
| Scale:   | 1:100 @ A1                                                  |          |
| Dwg No.:   | 02                                                          |          |
| Date:   | September 2022                                              |          |