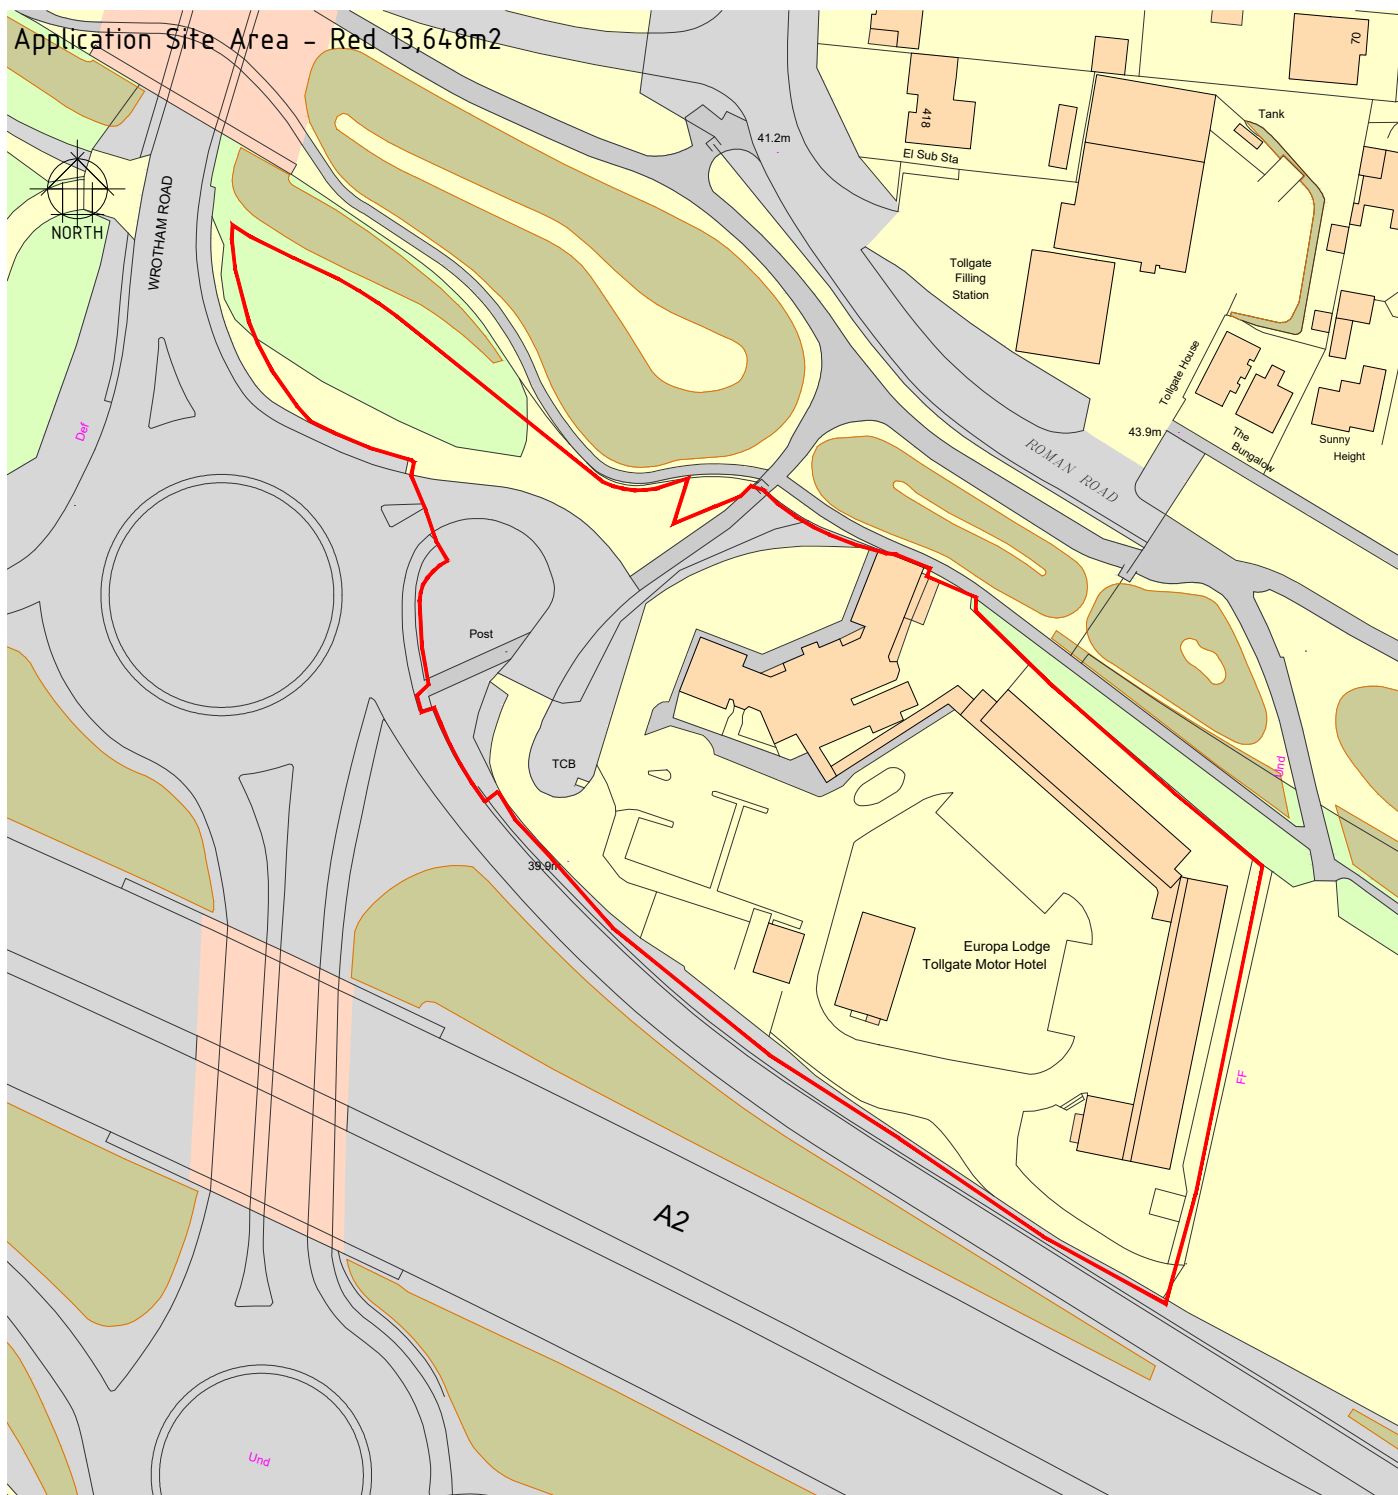


SCALE - METRES - 1:1250

Tollgate Service Area  
 Watling Street  
 Gravesend  
 Kent DA11 7NP

## SITE LOCATION PLAN

SCALE 1:1250 @ A4

DATE MAY 2022