




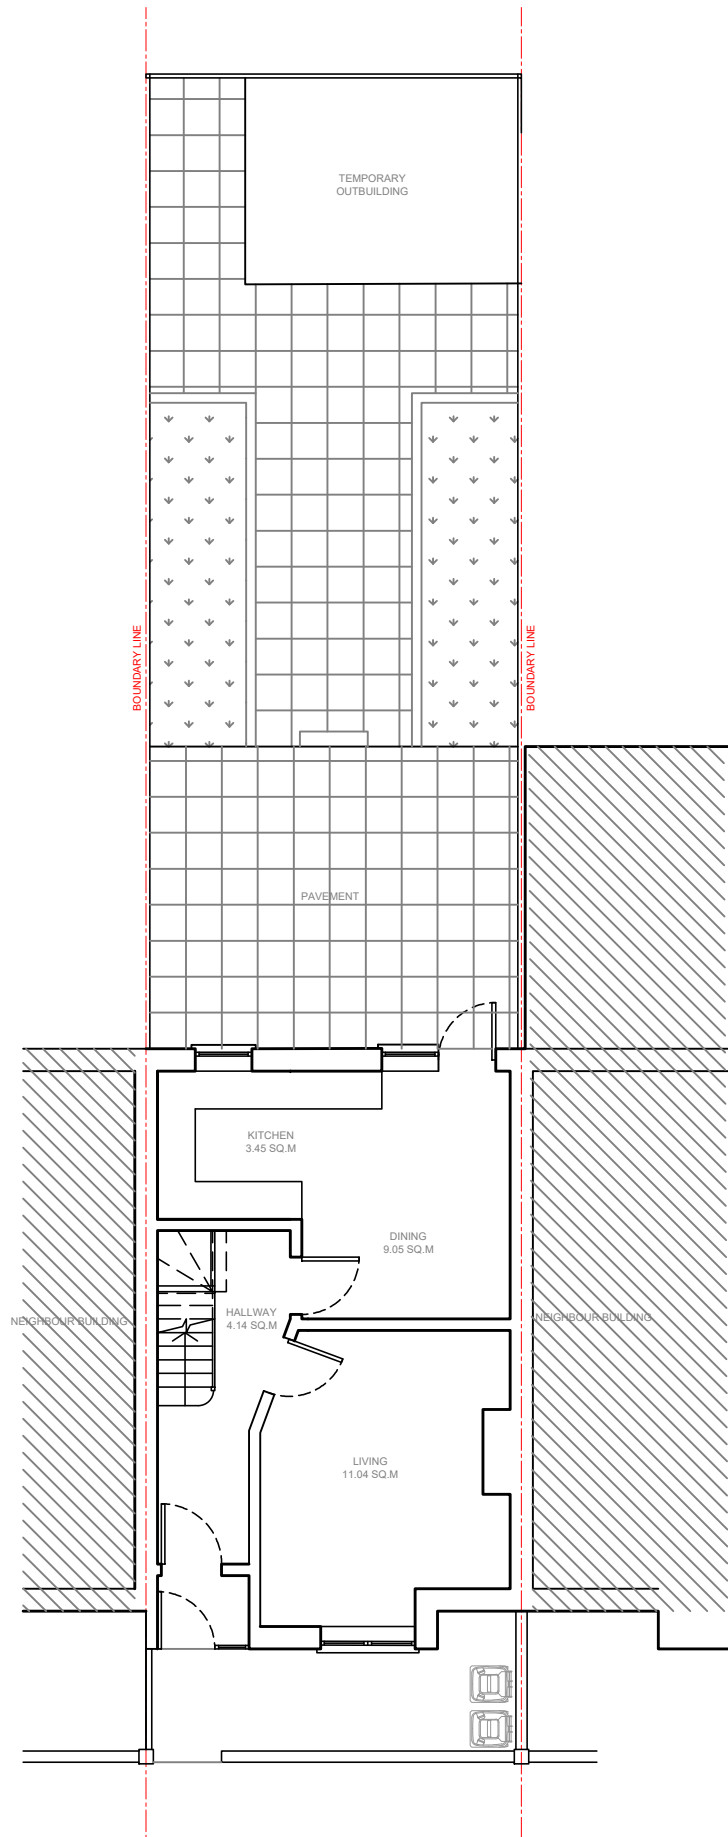


EXISTING GROUND FLOOR

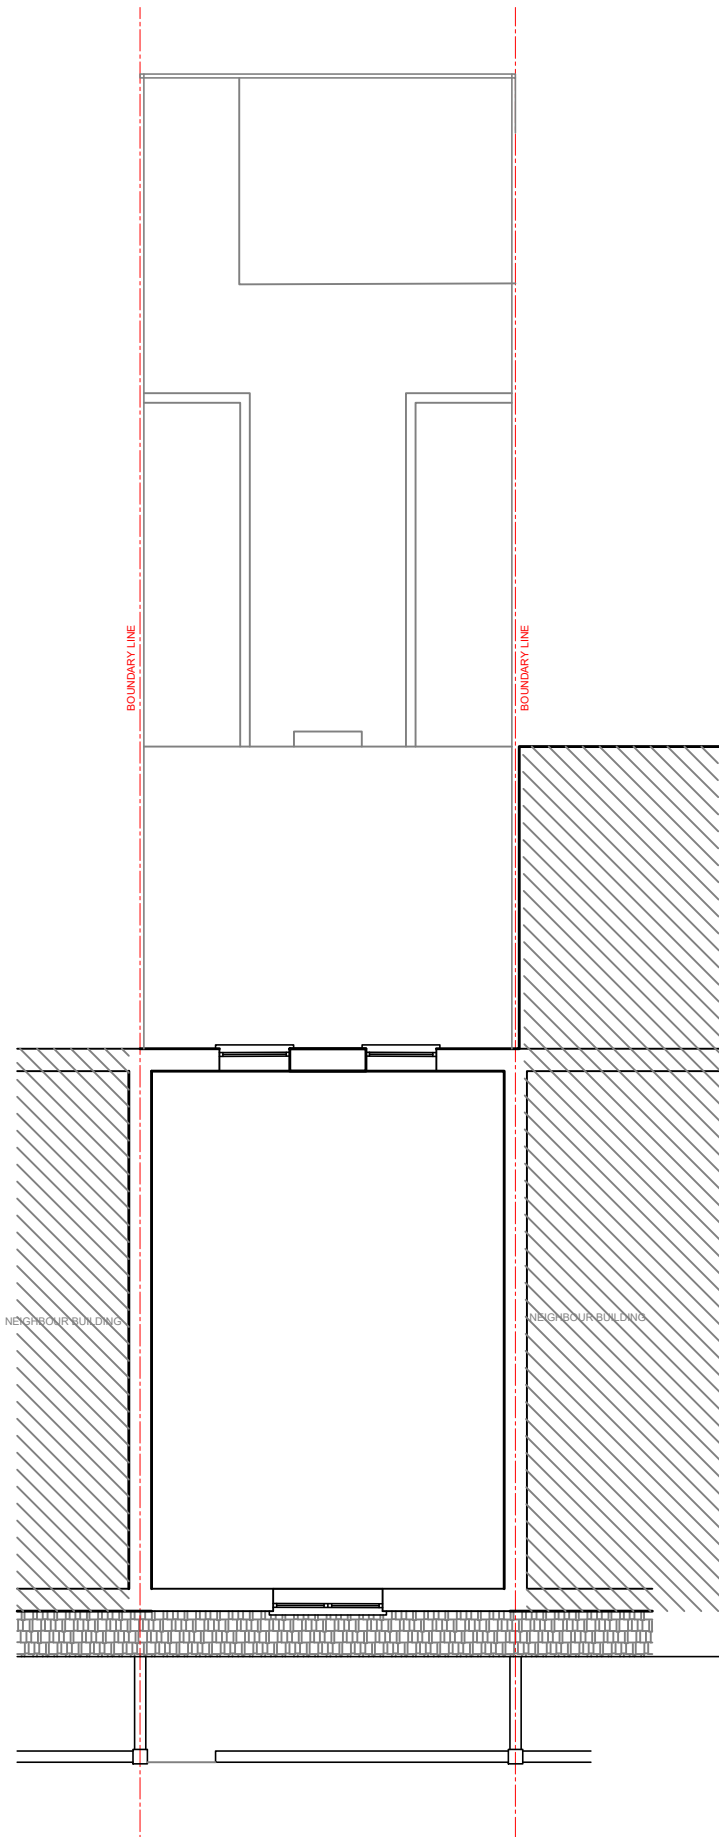

EXISTING FIRST FLOOR

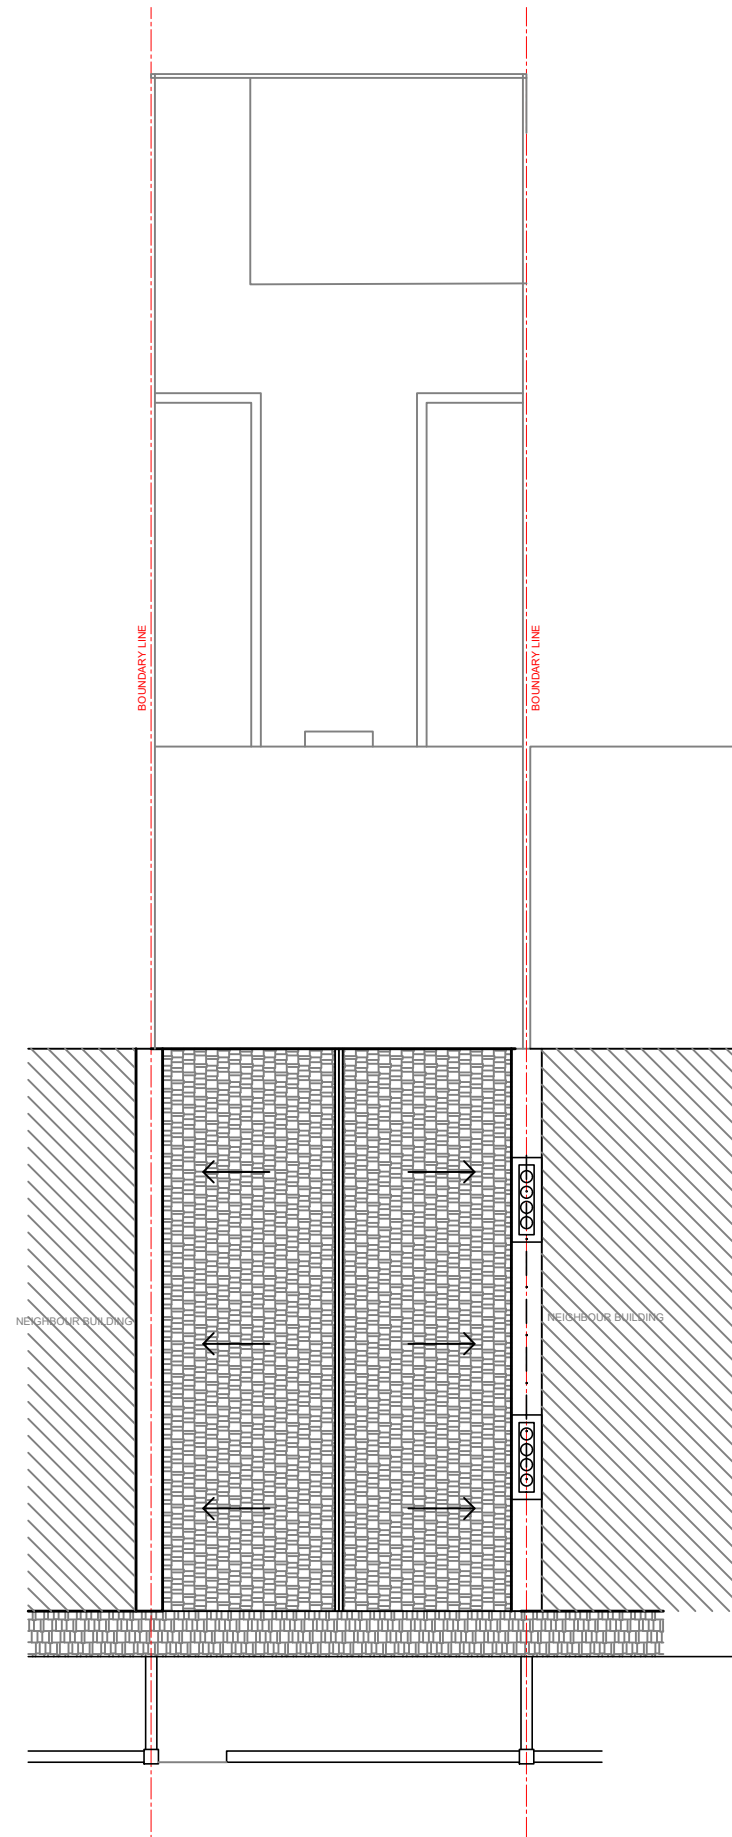

EXISTING ROOF

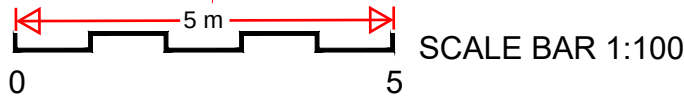

	FOR PLANNING	© G3JK copyright G3JK company proprietary. NOTE: All dimensions must be checked and confirmed on-site prior to commencement of construction and any inconsistencies to drawings discovered on site must be immediately brought to the attention of the project leader. do not scale this drawing.	Key Plan		G3JK G3JK Architecture & Interiors 30 Wagtail Crescent CM17 0SQ Harlow t : 07943630969 m: 07943630969 email: jaiyakumarqdc@yahoo.com		Project Name	CLIENT NAME:	Project No.	
			MR NIVETHITHAN KARUNANITHY				240508			
			MR NIVETHITHAN KARUNANITHY							
			MR NIVETHITHAN KARUNANITHY							
							Drawing Originator			
							Checked By	Checked Date	Drawn By	Drawn Date
							AM	08/05/2024	MG	08/05/2024
							Approved By	Approval Date	Scale	Status
							AM	08/05/2024	1:50:100	A
							Reference / Drawing No.			Version
							AR-2024-1001			1.0