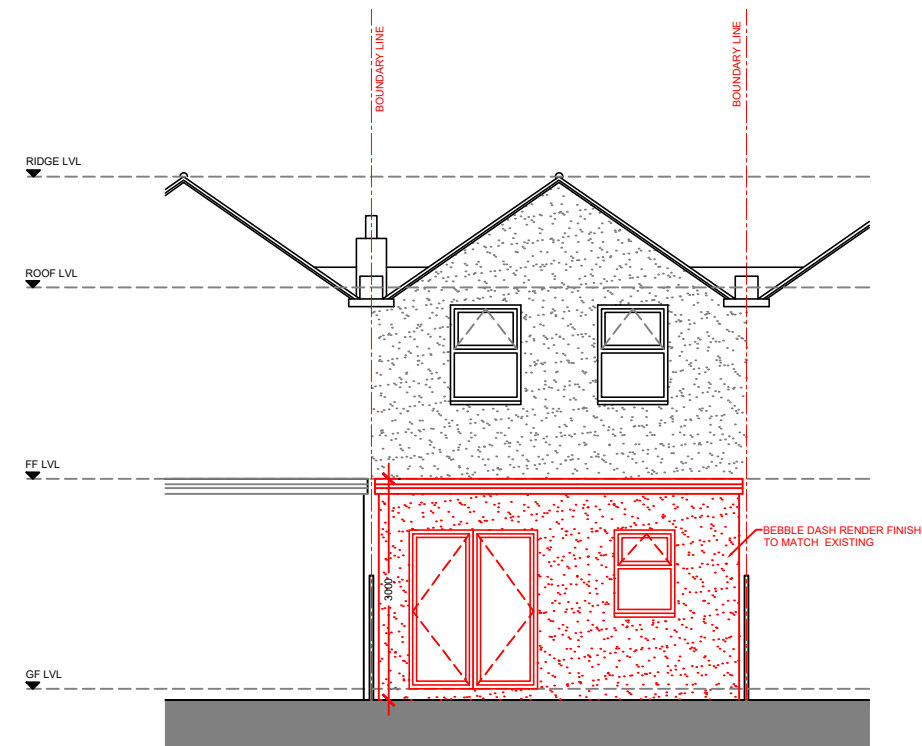
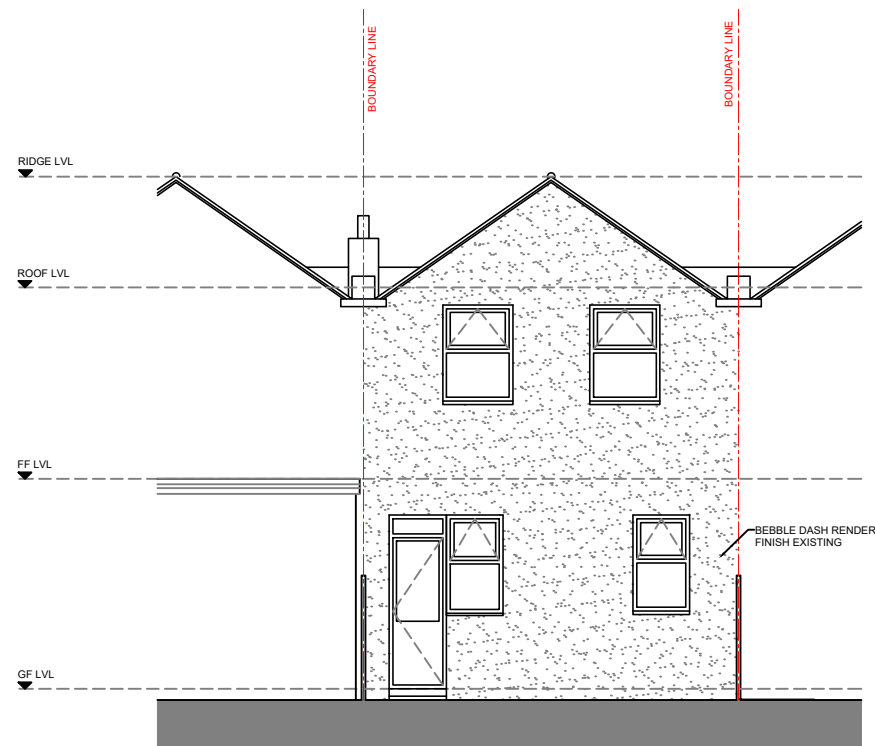
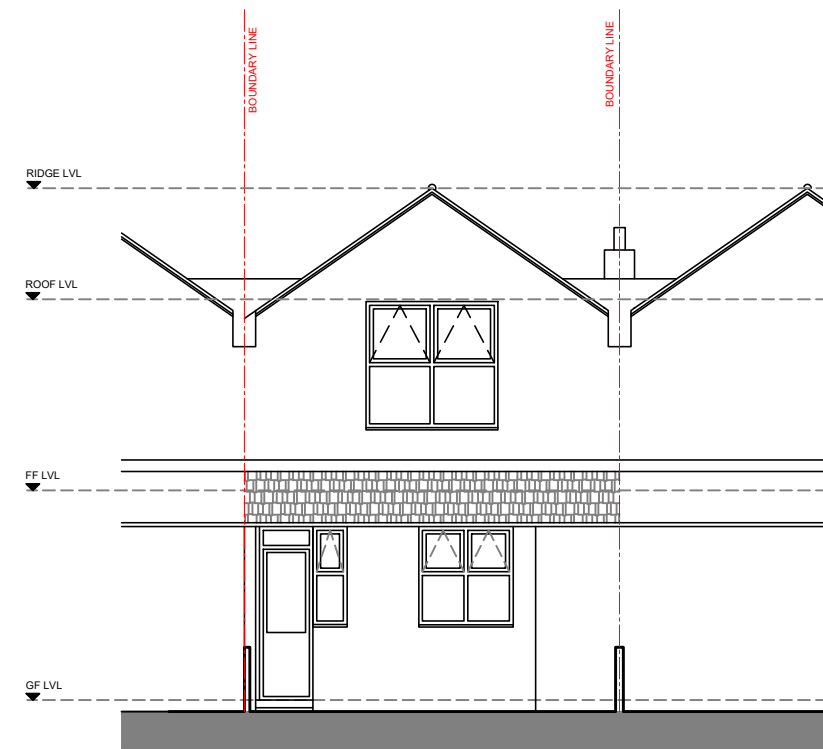
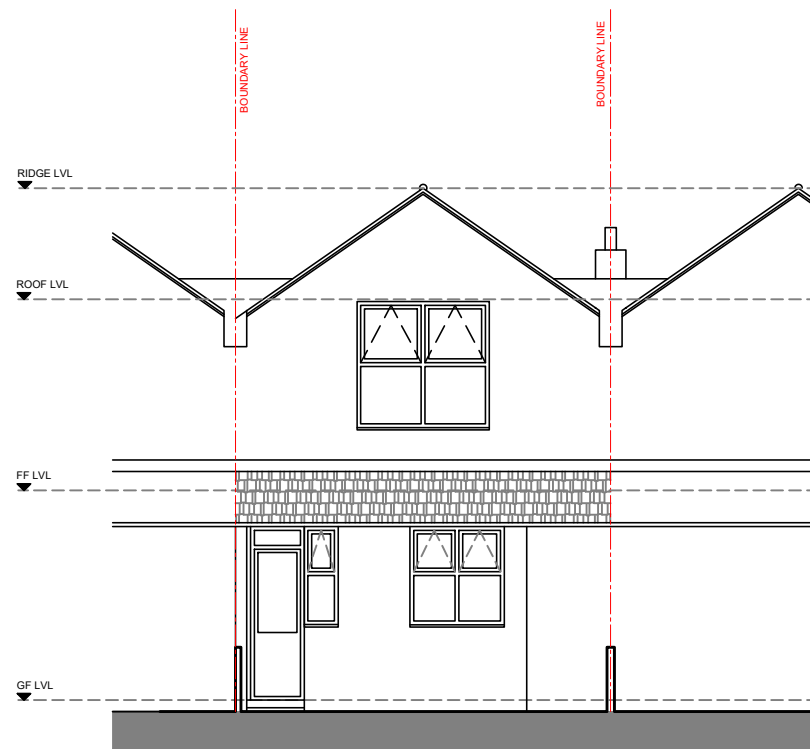
 


	FOR PLANNING	© G3JK copyright G3JK company proprietary. NOTE: All dimensions must be checked and confirmed on-site prior to commencement of construction and any inconsistencies to drawings discovered on site must be immediately brought to the attention of the project leader. do not scale this drawing.	Key Plan		G3JK Architecture & Interiors 30 Wagtail Crescent CM17 0SQ Harlow t : 07943630969 m: 07943630969 email: jaiyakumarqdc@yahoo.com 	Project Name MR NIVETHITHAN KARUNANITHY 04 BURNABY ROAD GRAVESEND DA11 9JT		CLIENT NAME: MR NIVETHITHAN KARUNANITHY		Project No. 240508	
	Drawing Originator G3JK										
	Checked By AM					Checked Date 08/05/2024	Drawn By MG	Drawn Date 08/05/2024			
	Approved By AM					Approval Date 08/05/2024	Scale 1:50;100	Status			
	Title EXISTING & PROPOSED ELEVATION					Reference / Drawing No. AR-2024-1003		Version 1.0			