


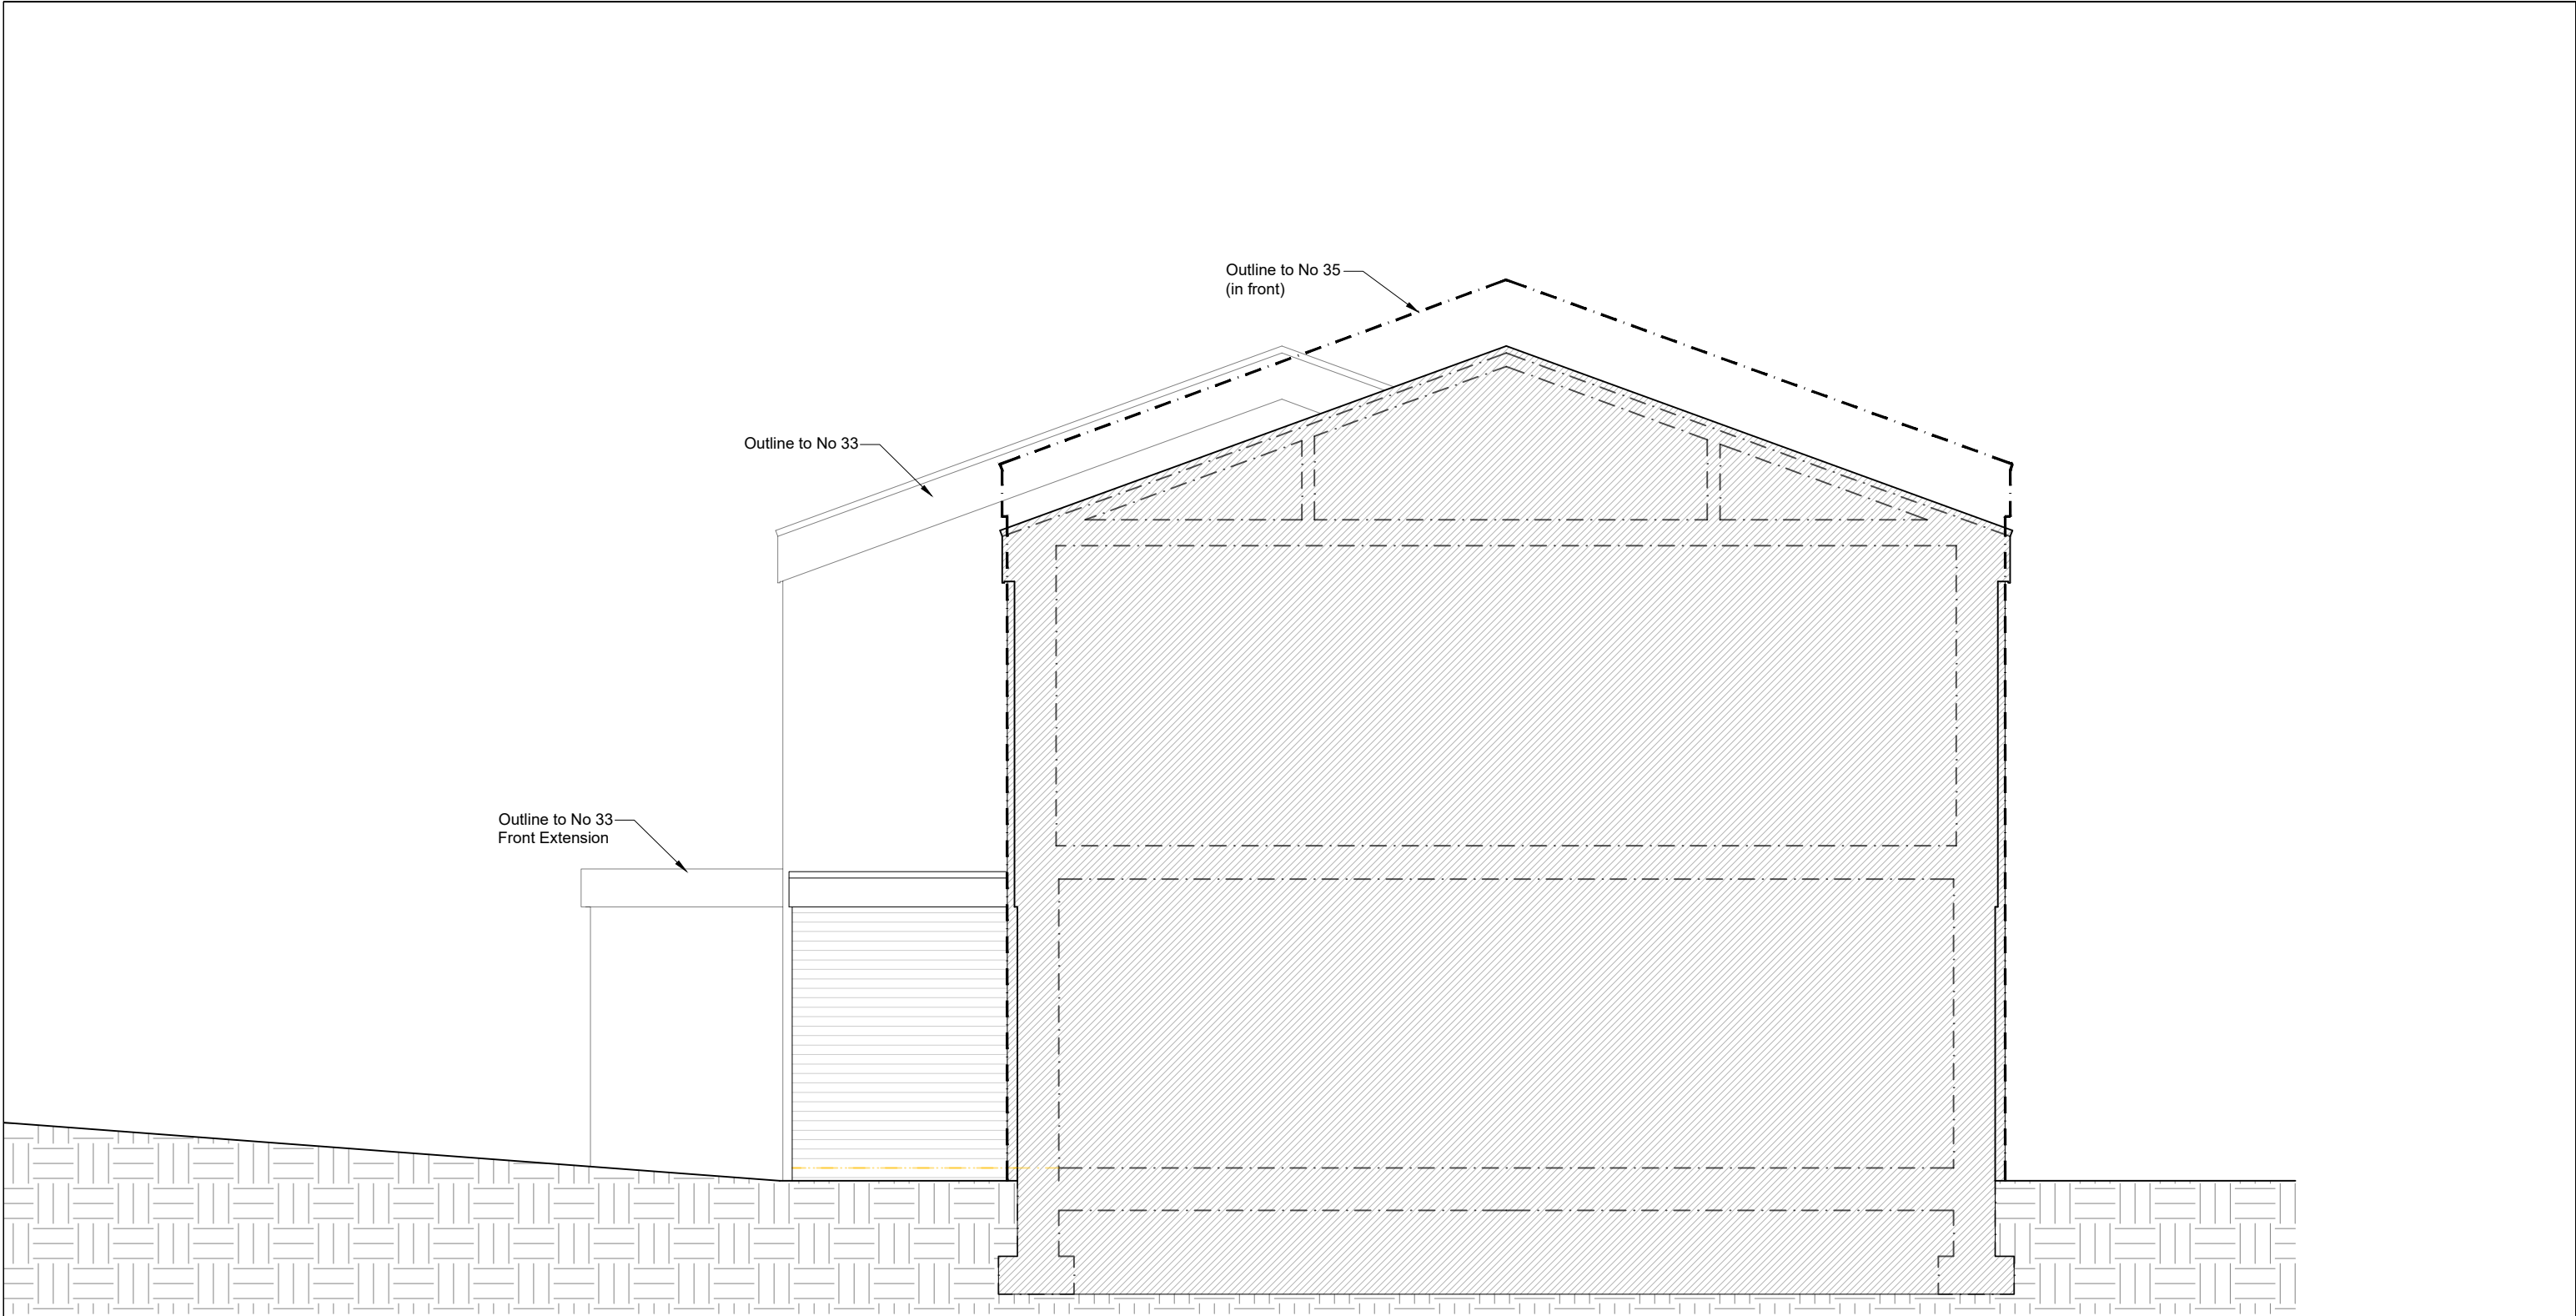

Legal Info 1. ©Bucknall Design. 2. Scales are for Planning Purposes only. Drawing not for construction. Contractors are not to scale from this drawing in either paper or digital form. Use written dimensions only. All dimensions are given in millimeters unless otherwise stated. 3. All survey information by others. Check all dimensions on site. Site boundaries to be confirmed by client solicitors with reference to title deeds. 4. This drawing is intended for use by the commissioning client only. BD do not assume any liability to any third party for the information herein.			- 00/00/00 XX First Issue		JOB TITLE 34 Admers Wood, Vigo, Gravesend DA13 0SP DWG TITLE Existing Elevations Sectional Elevation C DATE 28/05/24 CHECKED BY TB DWG NO. 1053[EX]08 REV. STATUS Preliminary A3 © BUCKNALL DESIGN Do not scale this drawing. All dimensions to be checked on site.	Bucknall Design Architect RIBA Chartered Practice bucknalldesign.co.uk tom@bucknalldesign.co.uk
EX	08 Existing Sectional Elevation C	1:50	0 0.5m 2m 4m 4 m			