



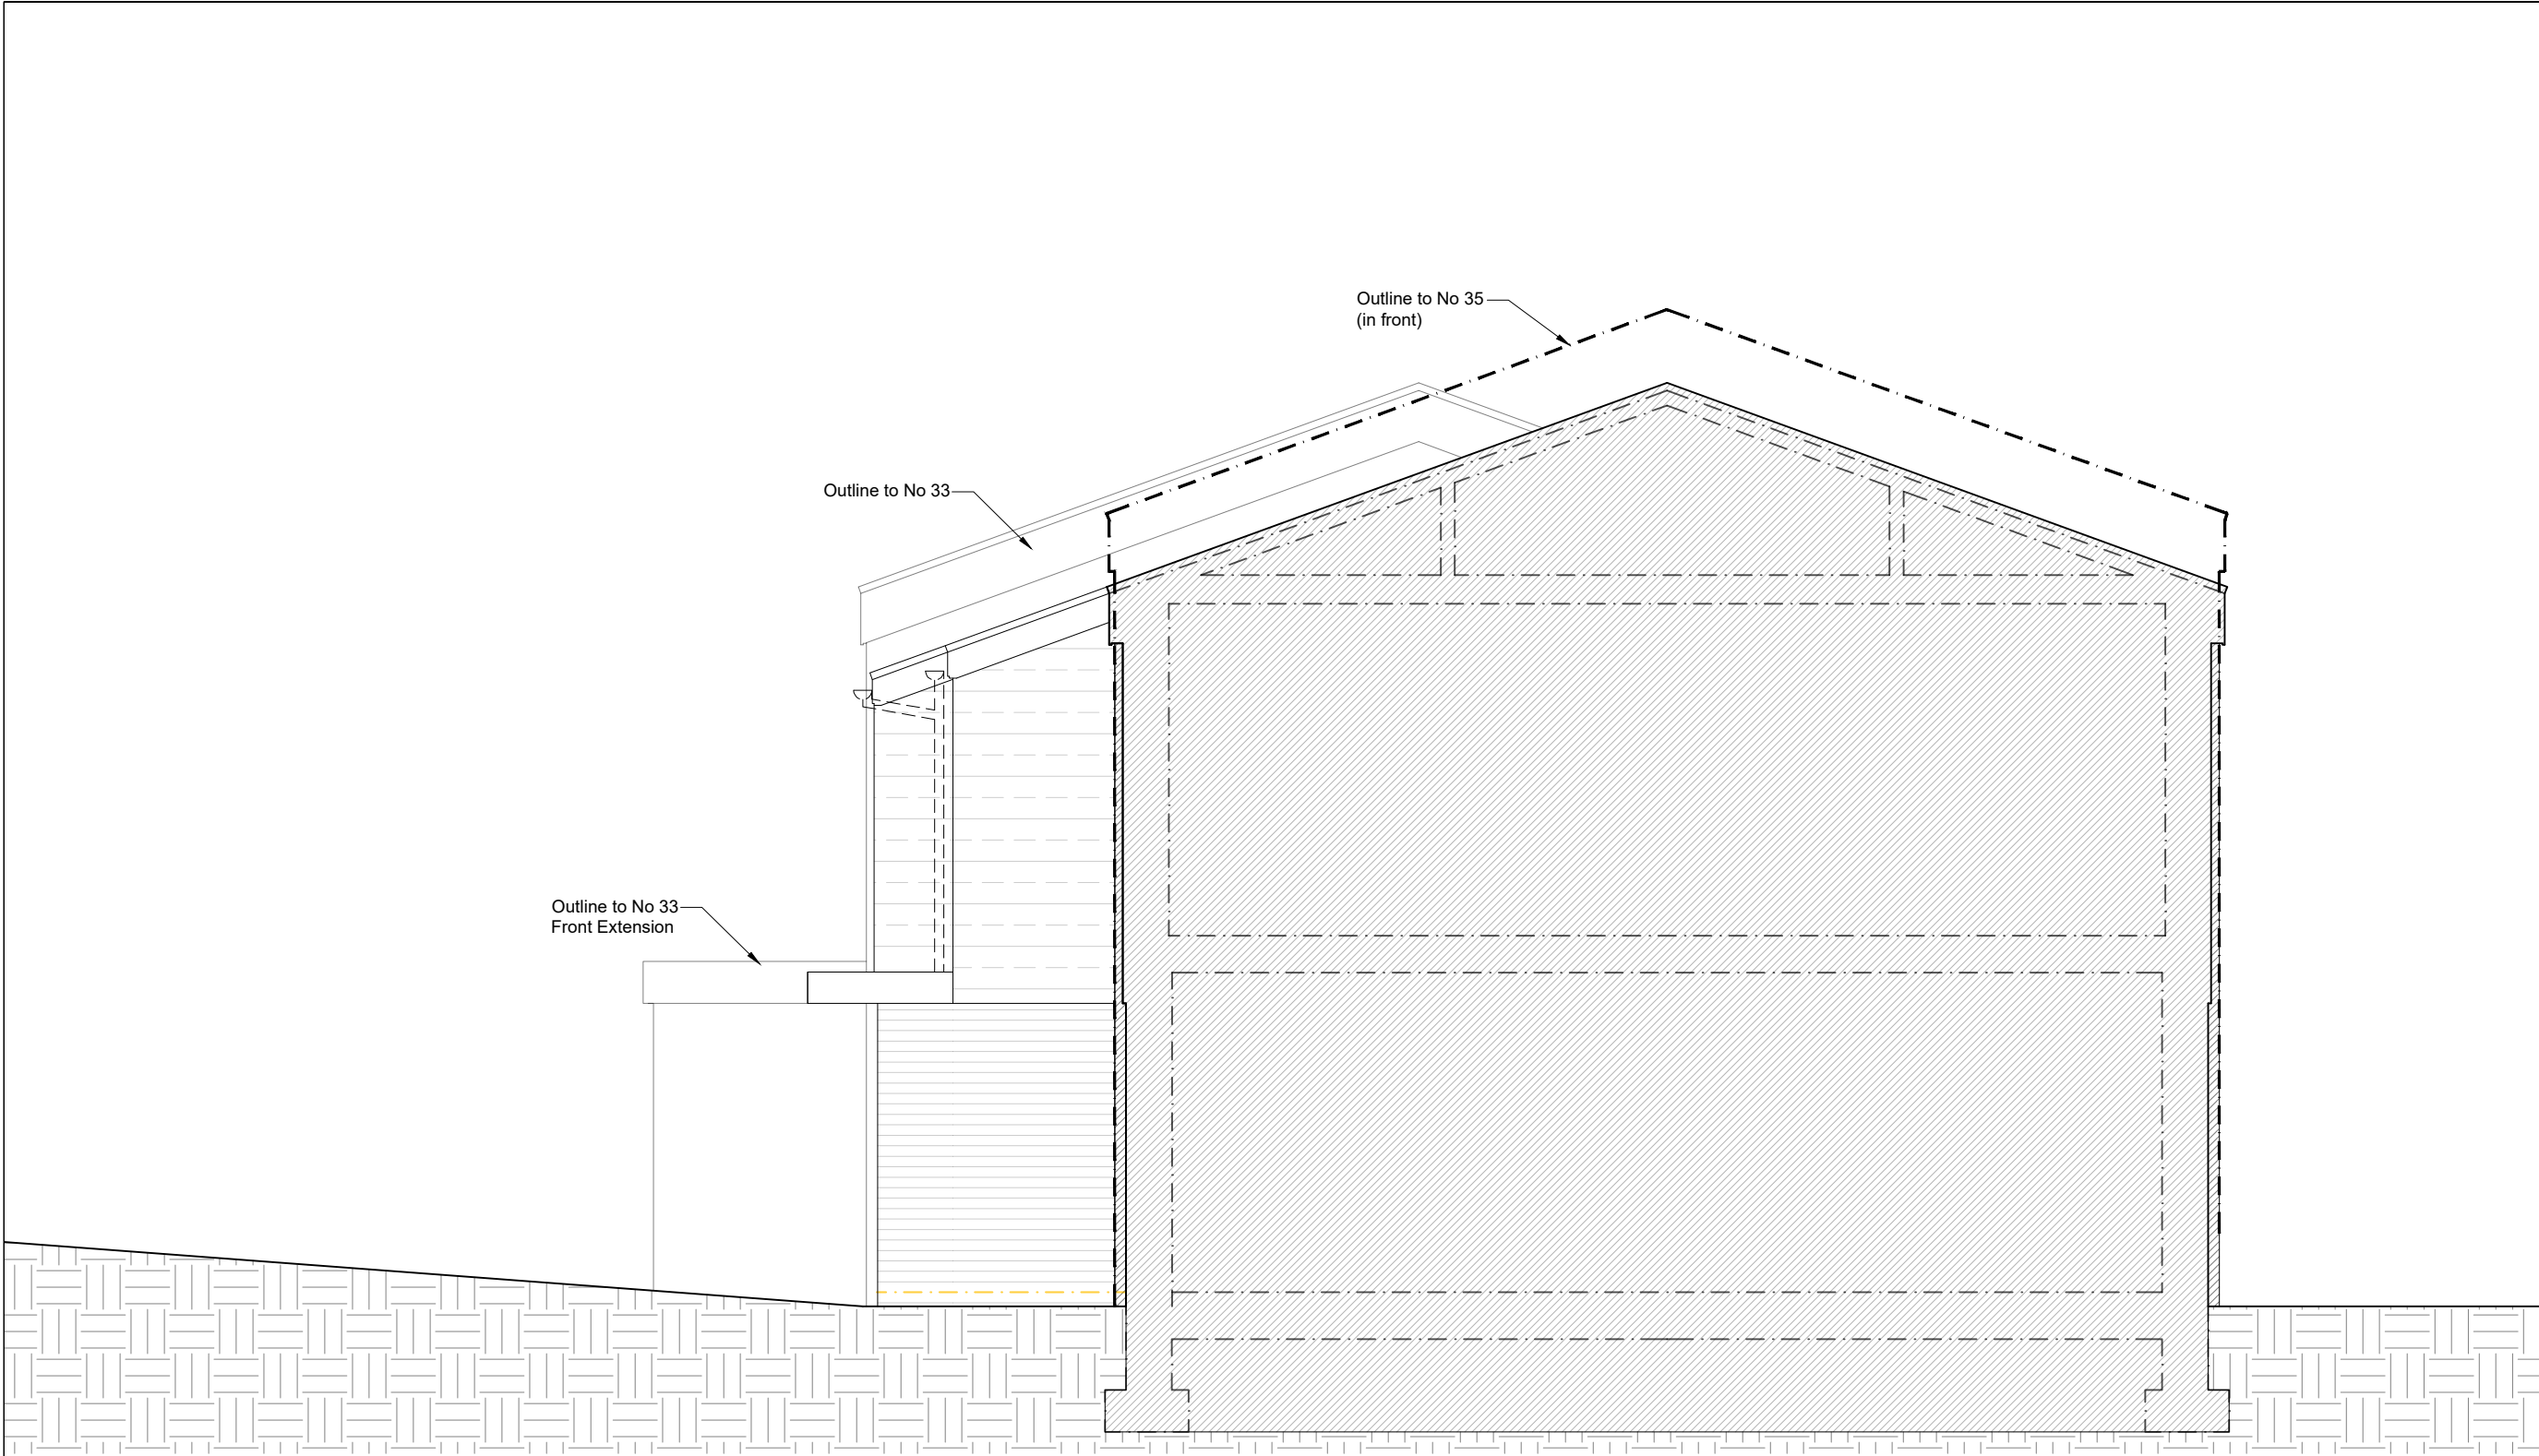

Legal Info
1. ©Bucknall Design.
2. Scales are for Planning Purposes only. Drawing not for construction.
Contractors are not to scale from this drawing in either paper or digital
form. Use written dimensions only. All dimensions are given in millimeters
unless otherwise stated.
3. All survey information by others. Check all dimensions on site. Site
boundaries to be confirmed by client solicitors with reference to title deeds.
4. This drawing is intended for use by the commissioning client only. BD do
not assume any liability to any third party for the information herein.

GA 08 Proposed Sectional Elevation C

1:50

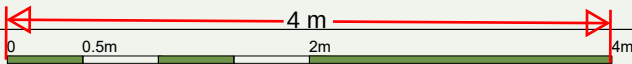

- 00/00/00 XX
First Issue

JOB TITLE
34 Admers Wood, Vigo,
Gravesend DA13 0SP

DWG TITLE
Proposed Elevations
Sectional Elevation C

DATE 28/05/24 CHECKED BY TB
DWG NO. 1053[GA]08 REV. STATUS Preliminary
A3 © BUCKNALL DESIGN
Do not scale this drawing. All dimensions to be checked on site.

