

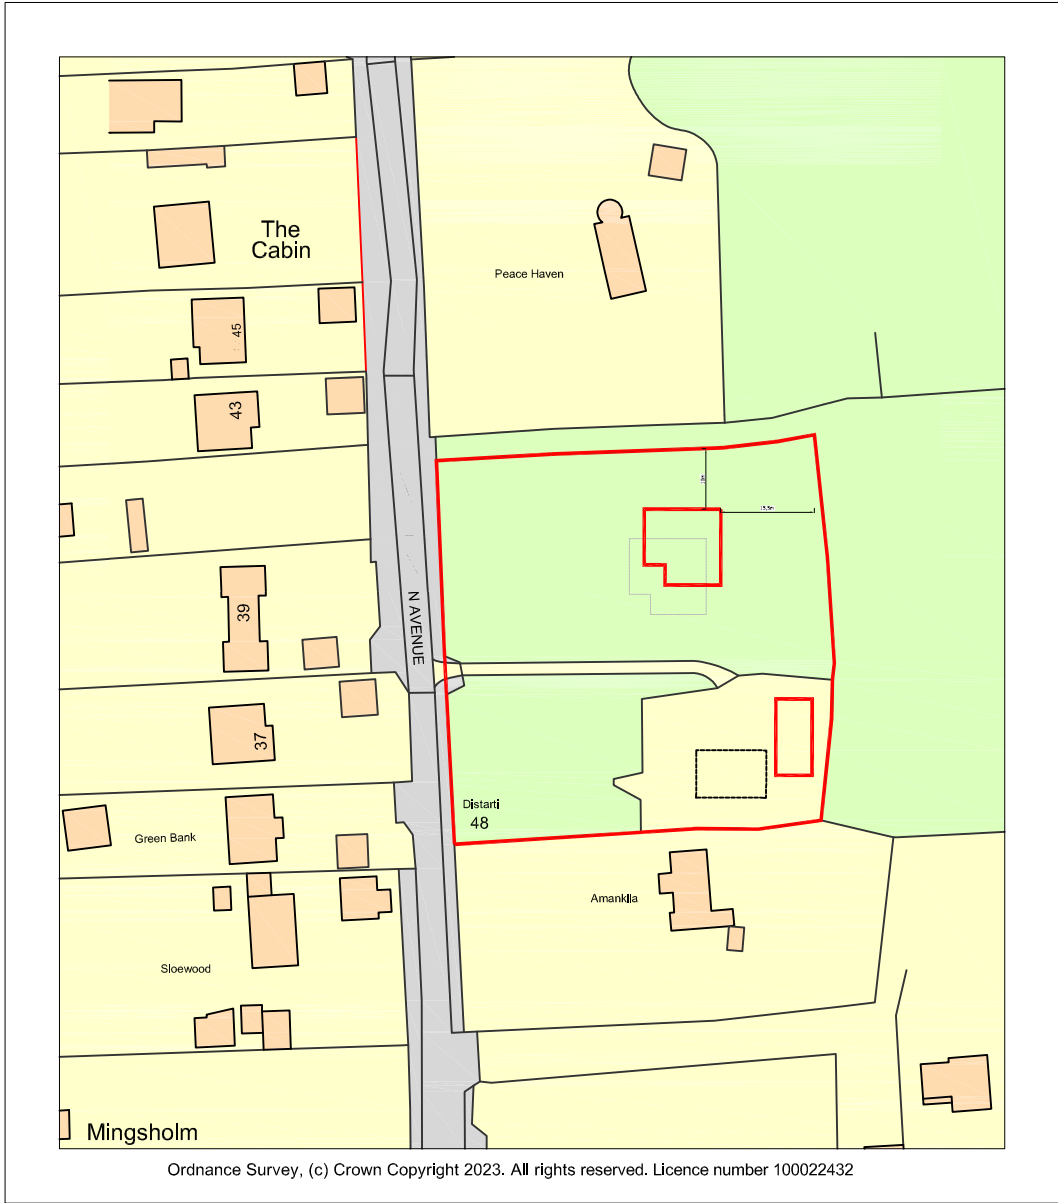


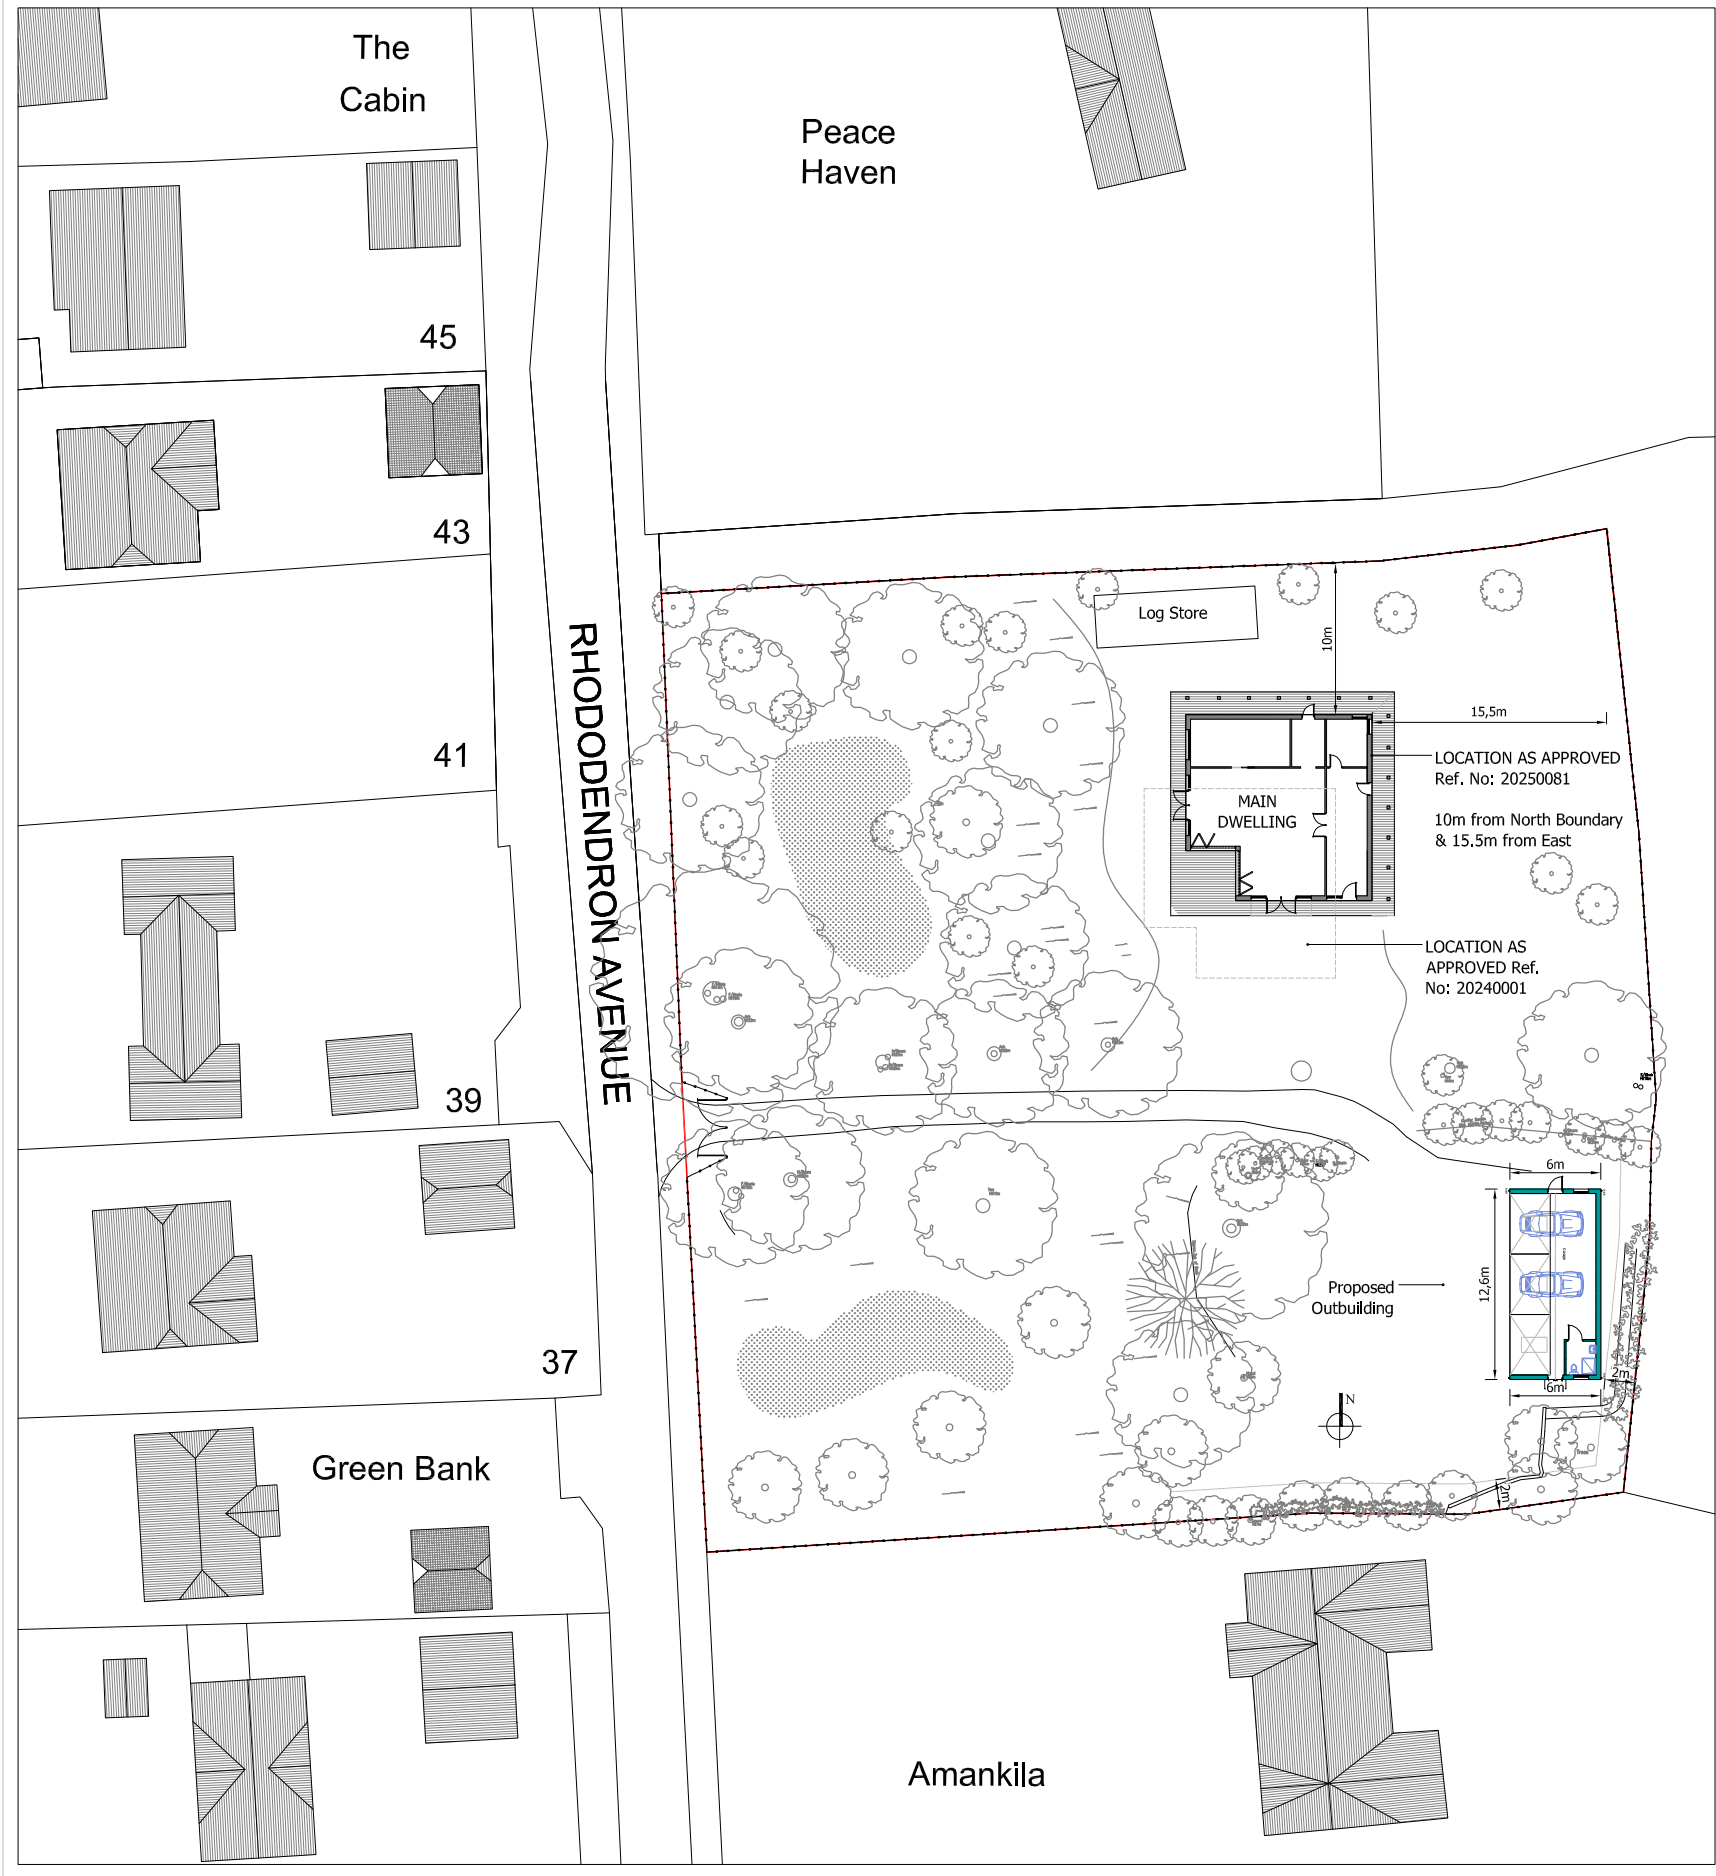

 **LOCATION PLAN**
scale 1:1250

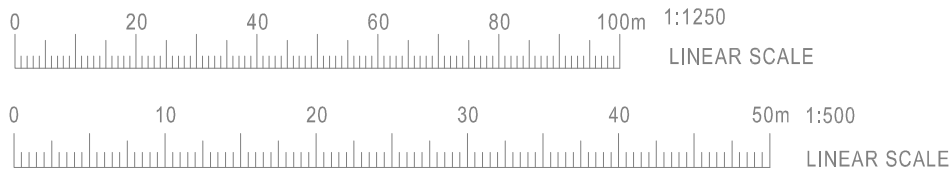

CADGUYS ARCHITECTURAL SERVICES		Project DISTARTI, 48 RHODODENDRON AVENUE, MEOPHAM, GRAVESEND, DA13 OTT						Rev	Date	Details	Dimensions to be verified on site by contractor prior to commencement of work
--------------------------------	--	---	--	--	--	--	--	-----	------	---------	---