

Rev No.	Date	Description
---------	------	-------------

Project Title

48 Wrotham Rd, Gravesend DA11 0QF

Drawing Description

Existing Section AA



Scale (@ A3)

1 : 100

Drawn by

AS

Date

28/08/2026

Checked by

David

EX No

EX1

Status


For Planning

Drawing Number

EX - SE - 001

Revision

-

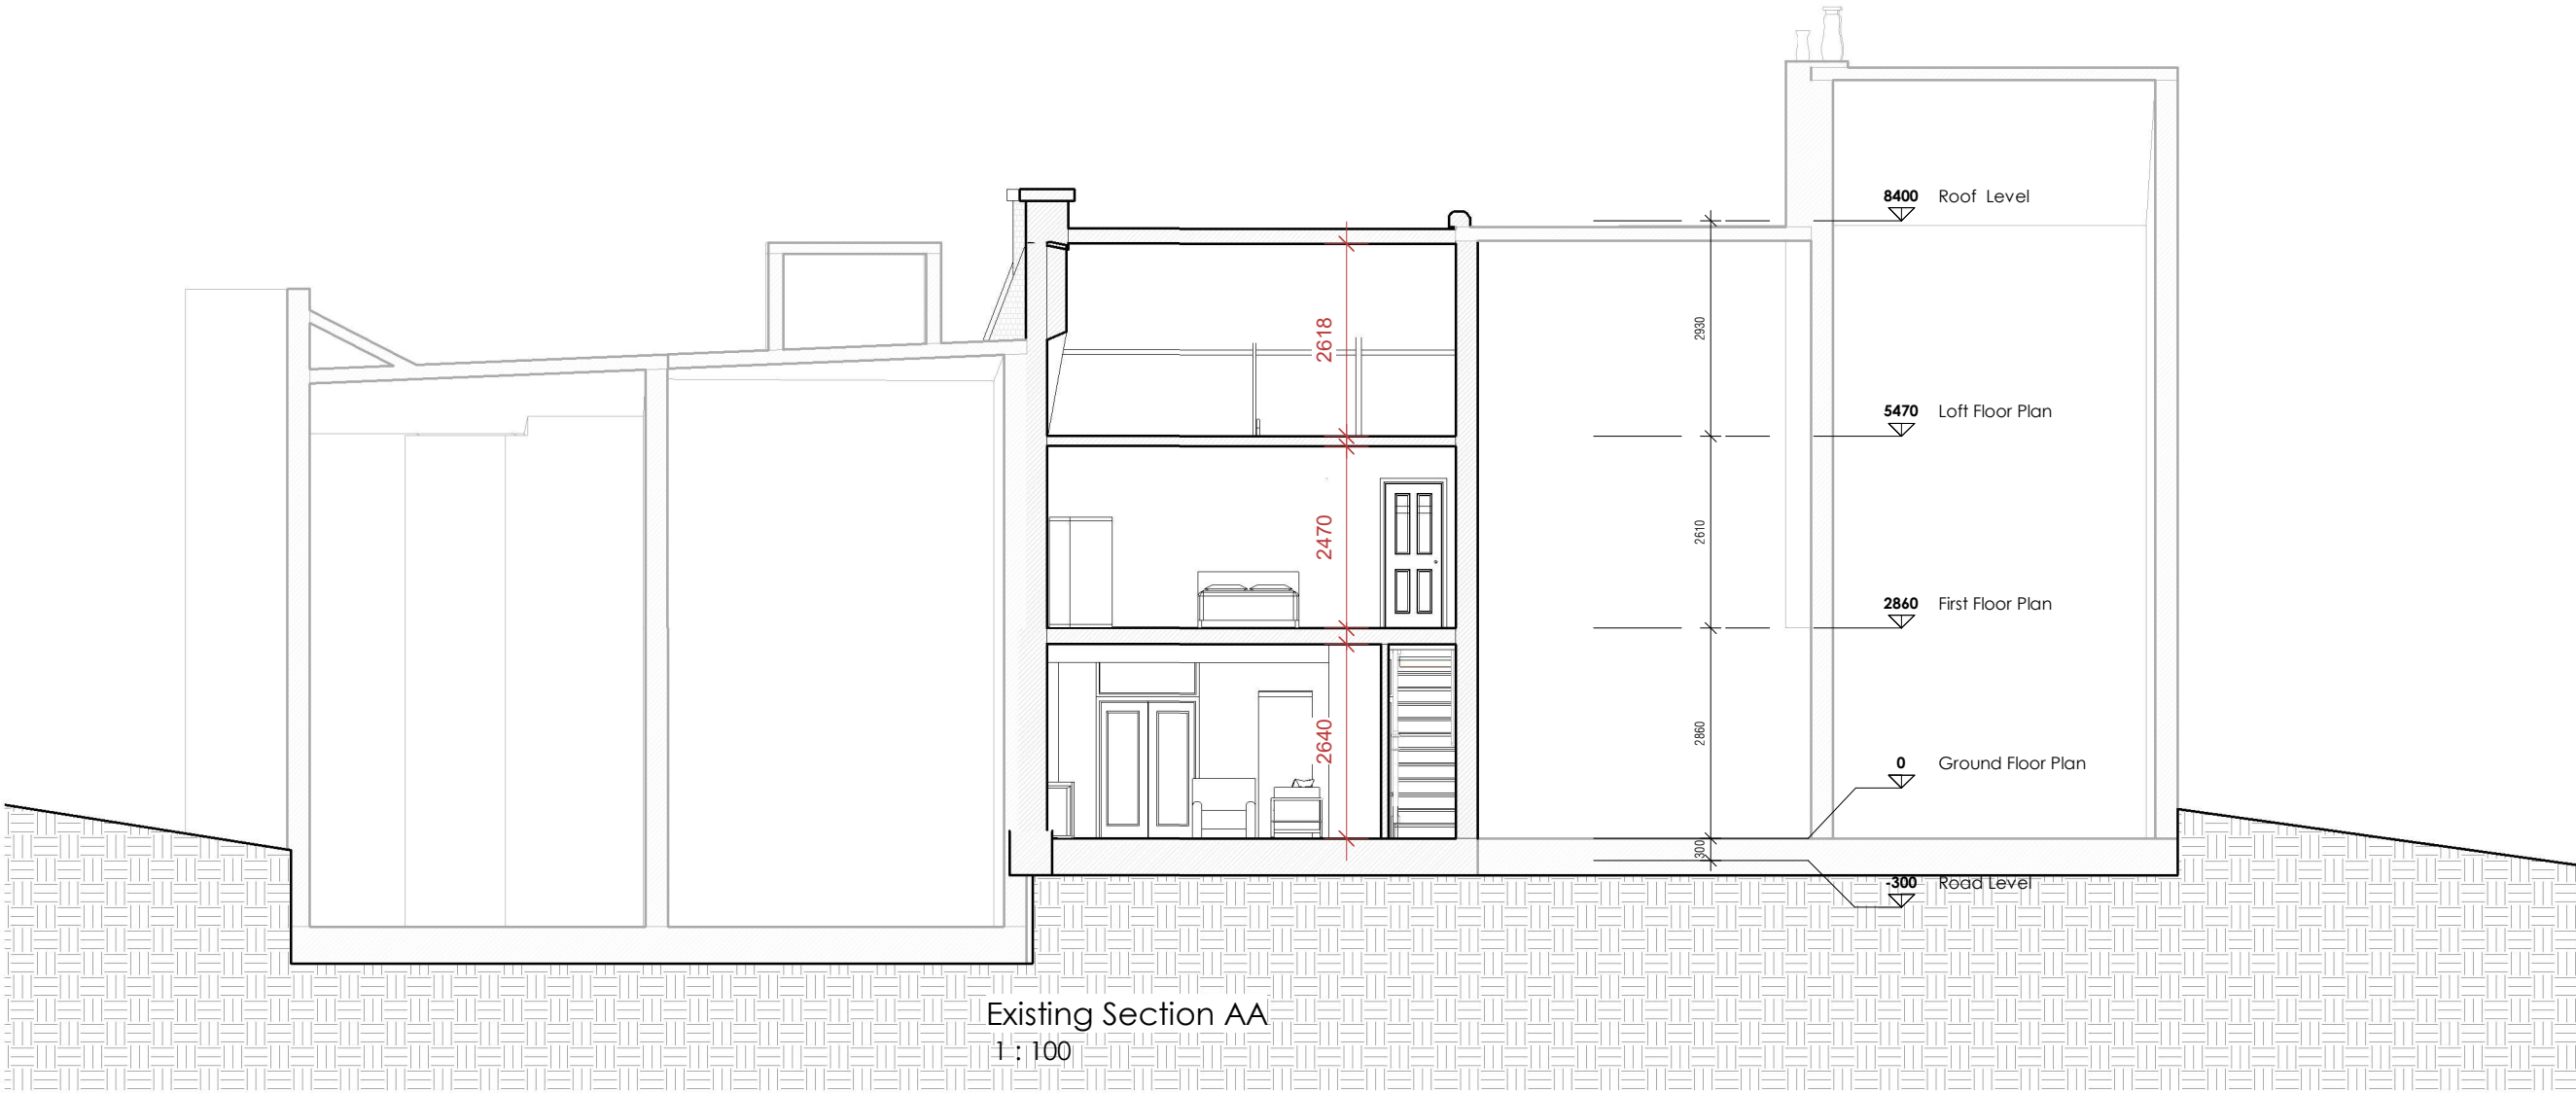

Existing Section AA
1 : 100