




Existing OS Map Block Plan
1 : 200

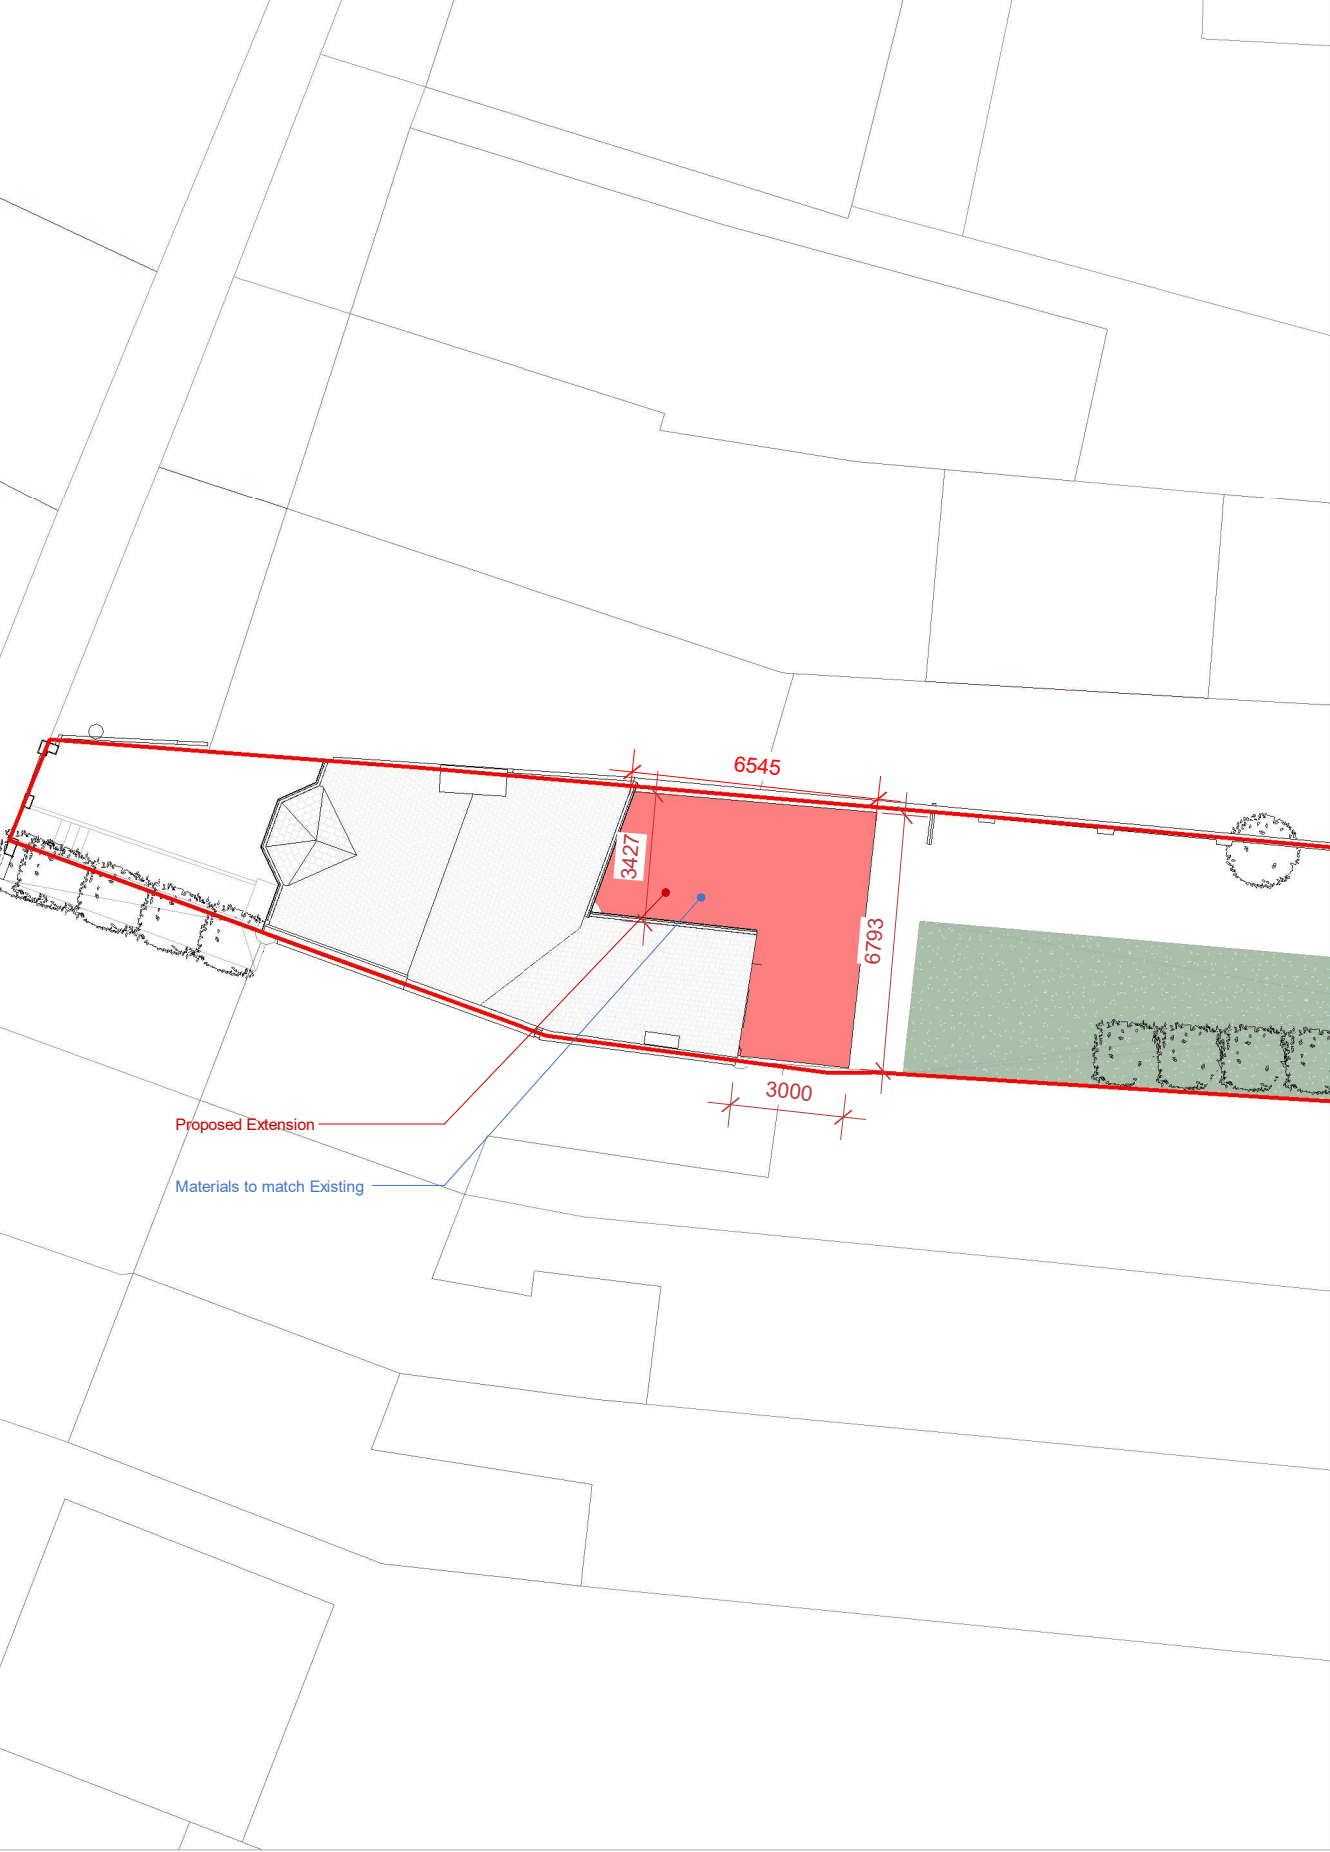

Proposed OS Map Block Plan
1 : 200



NOTES:
Only Scale of drawings for the Planning Purposes Report all discrepancies, errors and omissions. Verify all dimensions on site before commencing any work on site or preparing shop drawings.
All materials, components and workmanship are to comply with the relevant British Standards, Codes of Practice, and appropriate manufacturers recommendations that from time to time shall apply.
For all specialist work, see relevant drawings.
This drawing and design are copyright of Planning Dimensions LTD

Rev No.	Date	Description
---------	------	-------------

Project Title

48 Wrotham Rd, Gravesend DA11 0QF

Drawing Description

Proposed Block Plan

Scale (@ A3)

1 : 200

Drawn by

AS

Date

10/09/2026

Checked by

David

PR No

PR4

Status

For Planning

Drawing Number

PR - BP - 001

Revision

-

