

Project Title

48 Wrotham Rd, Gravesend DA11 0QF

Drawing Description

Proposed Side Elevation 1



Scale (@ A3)

1 : 100

Drawn by

AS

Date

10/09/2026

Checked by

David

PR No

PR4

Status


For Planning

Drawing Number

PR - EL - 003

Revision

-

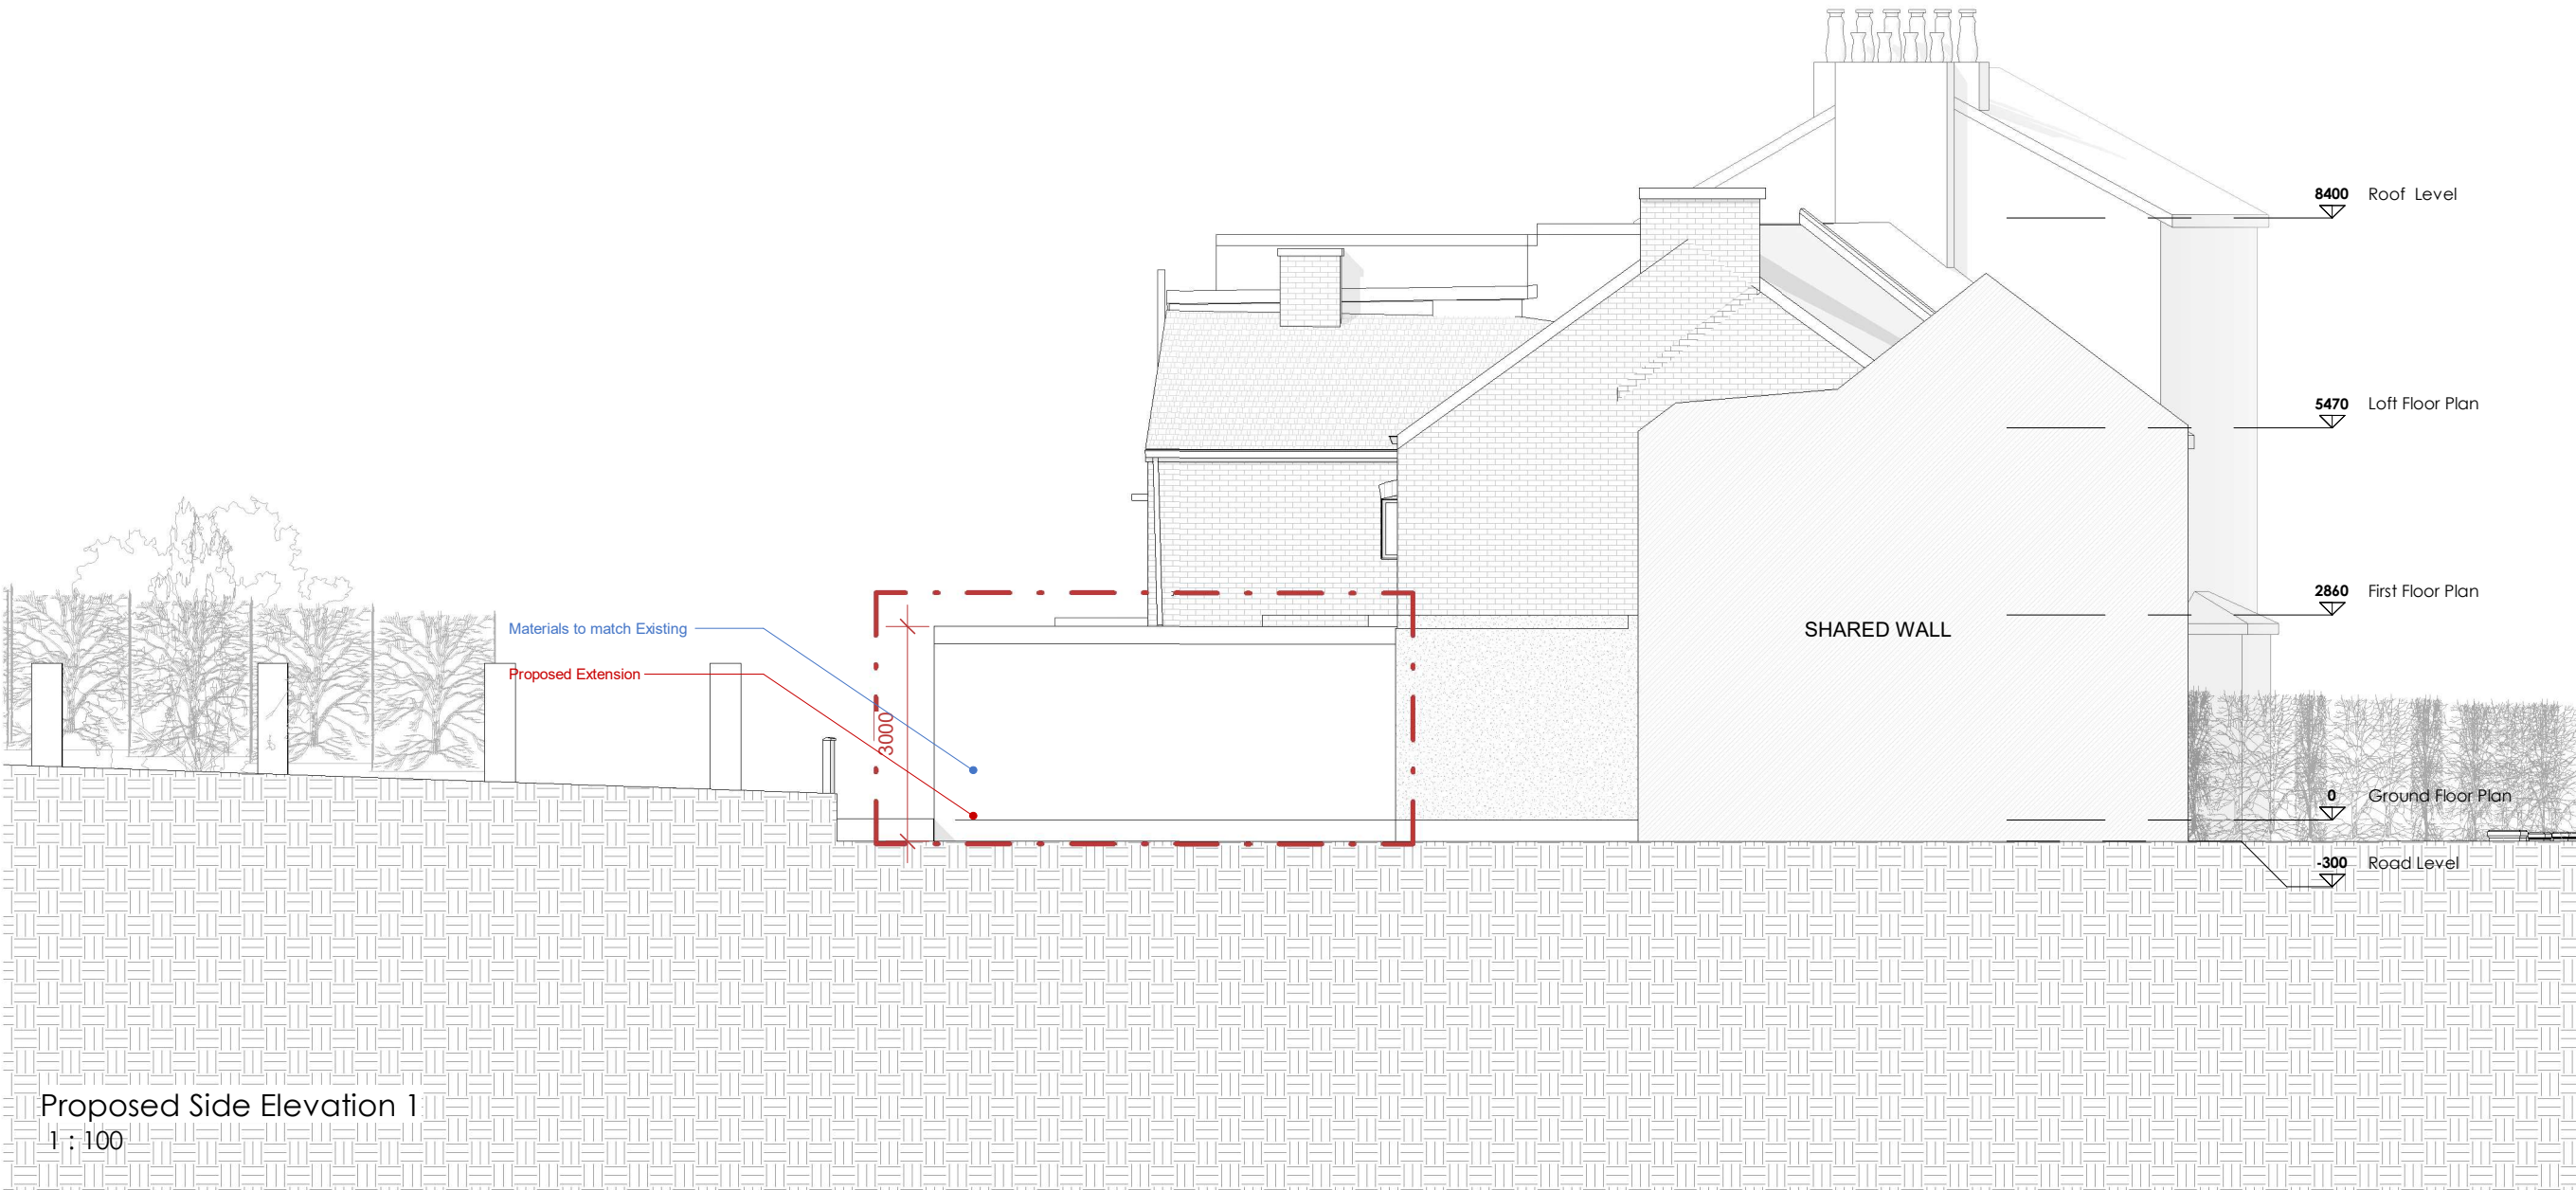

Proposed Side Elevation 1  
1 : 100