
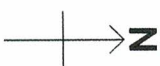
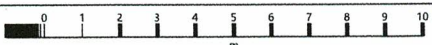


Exuma Beck has 24 Bertranda Drive 12V

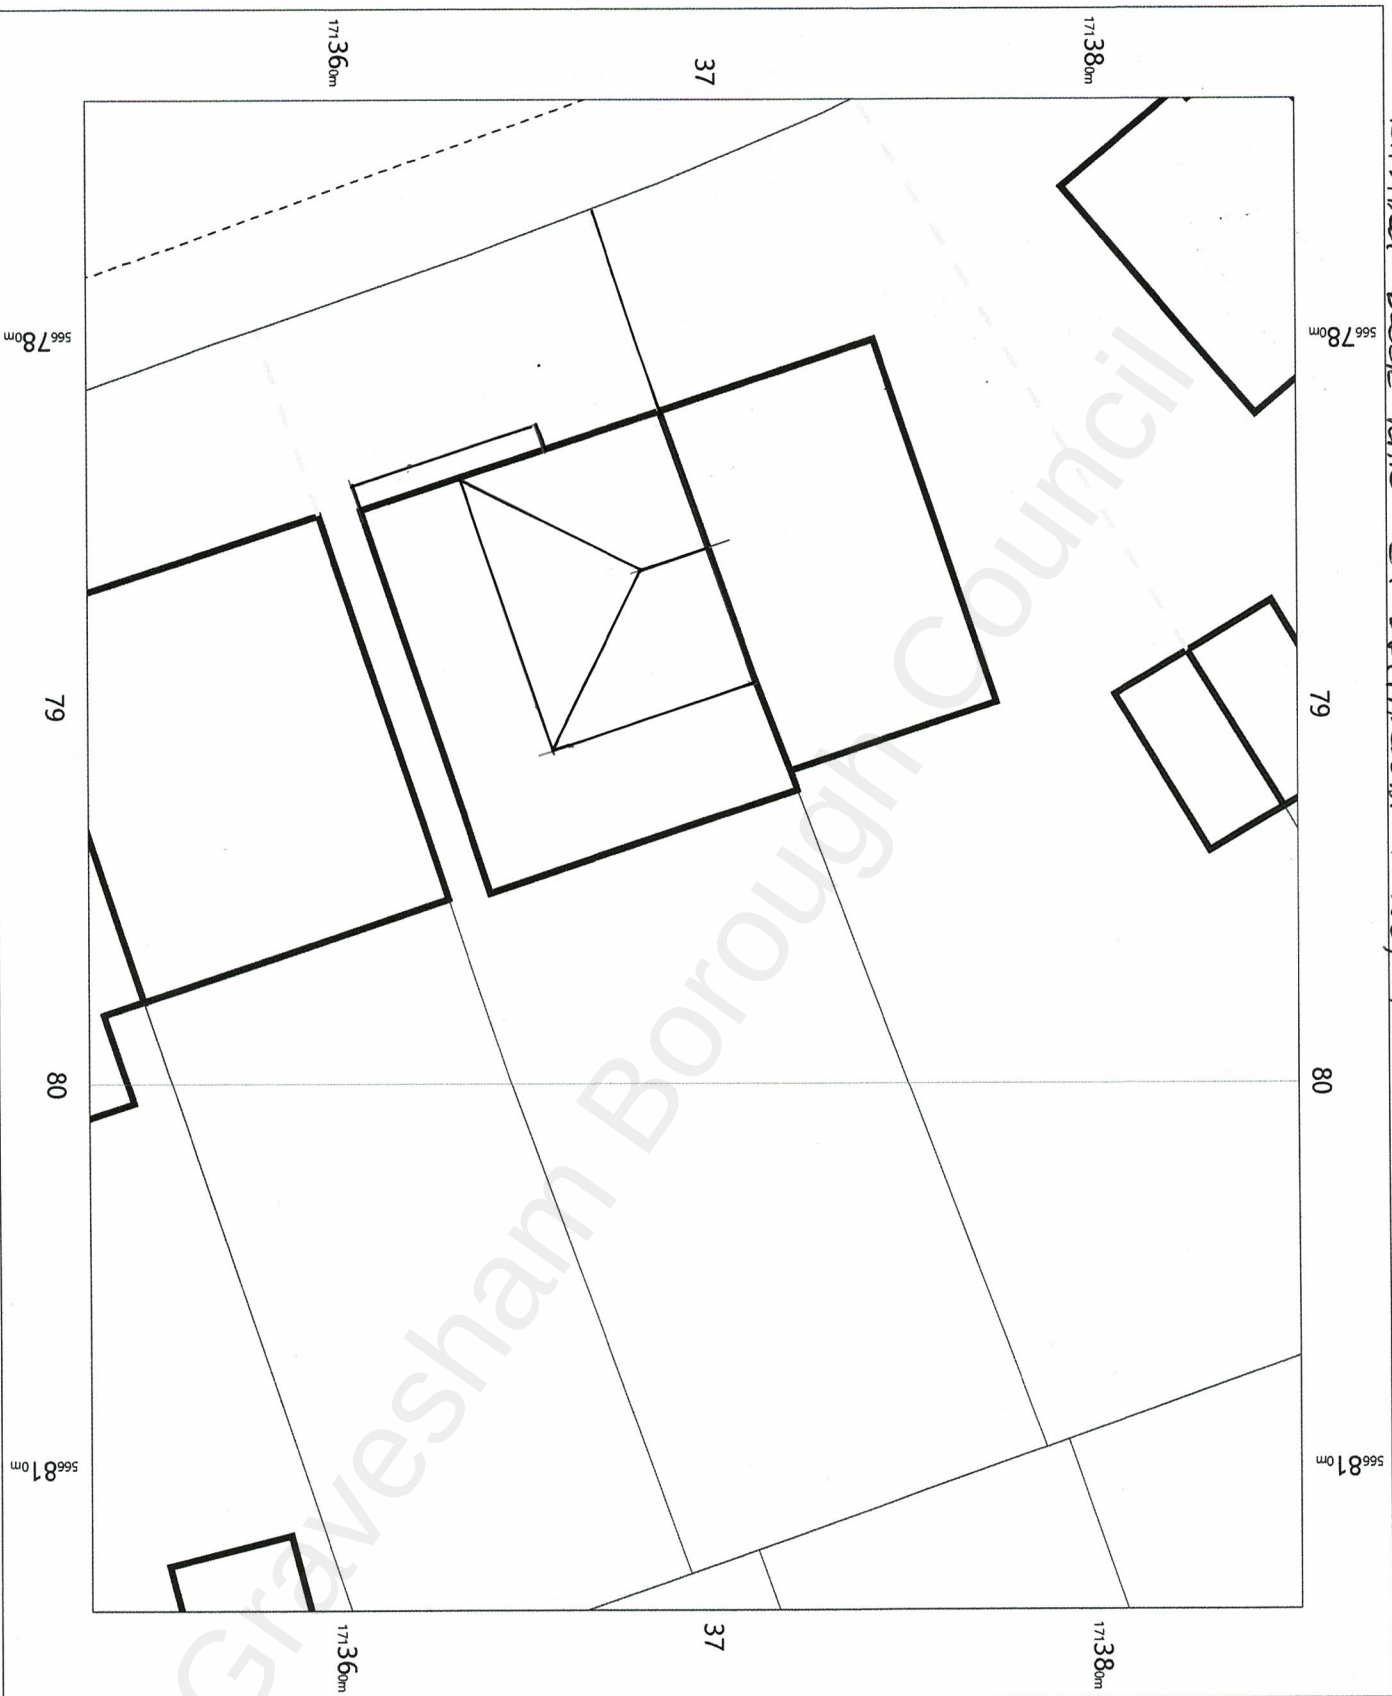

OS MasterMap 1250/2500/10000

scale

Tuesday, October 12, 2021, 12:00

CM-00995922

www.centremapslive.co.uk

1:200 scale print at A4, Centre:

566794 E, 171370 N





©Crown Copyright Ordnance
Survey. Licence no. 100019980



CENTRE
MAPS
LIVE.

FOR A BETTER POINT OF VIEW

Proposed Back Plan 24 BATTAMBA DRIVE, RVP

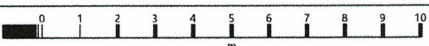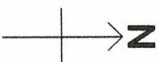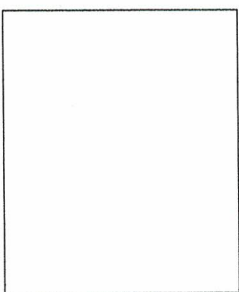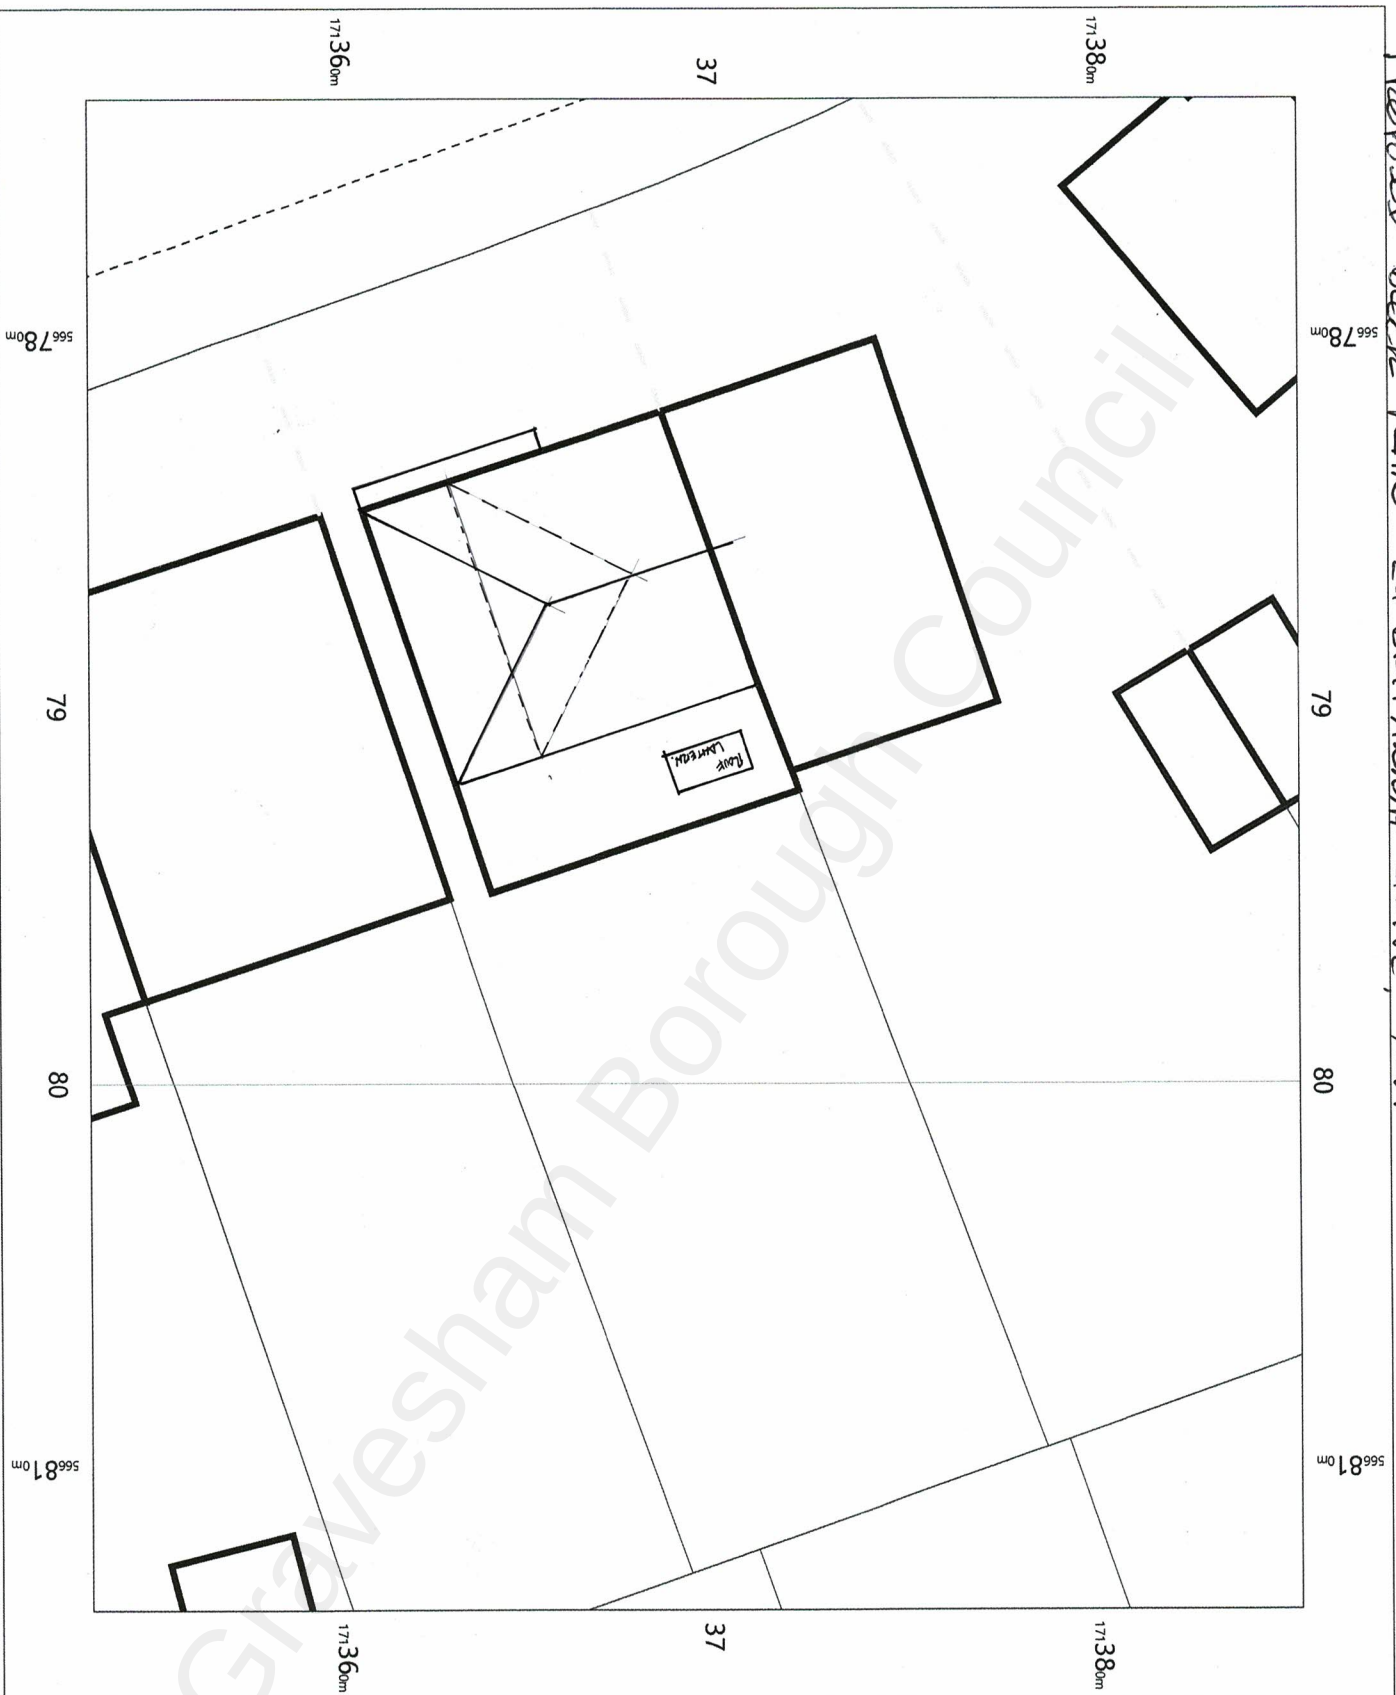

OS MasterMap 1250/2500/10000

scale

Tuesday, October 12, 2021, 10:00

CM-00995922

www.centremapslive.co.uk

1:200 scale print at A4, Centre:

566794 E, 171370 N

©Crown Copyright Ordnance
Survey. Licence no. 100019980



CENTRE
MAPS
LIVE.

FOR A BETTER POINT OF VIEW