
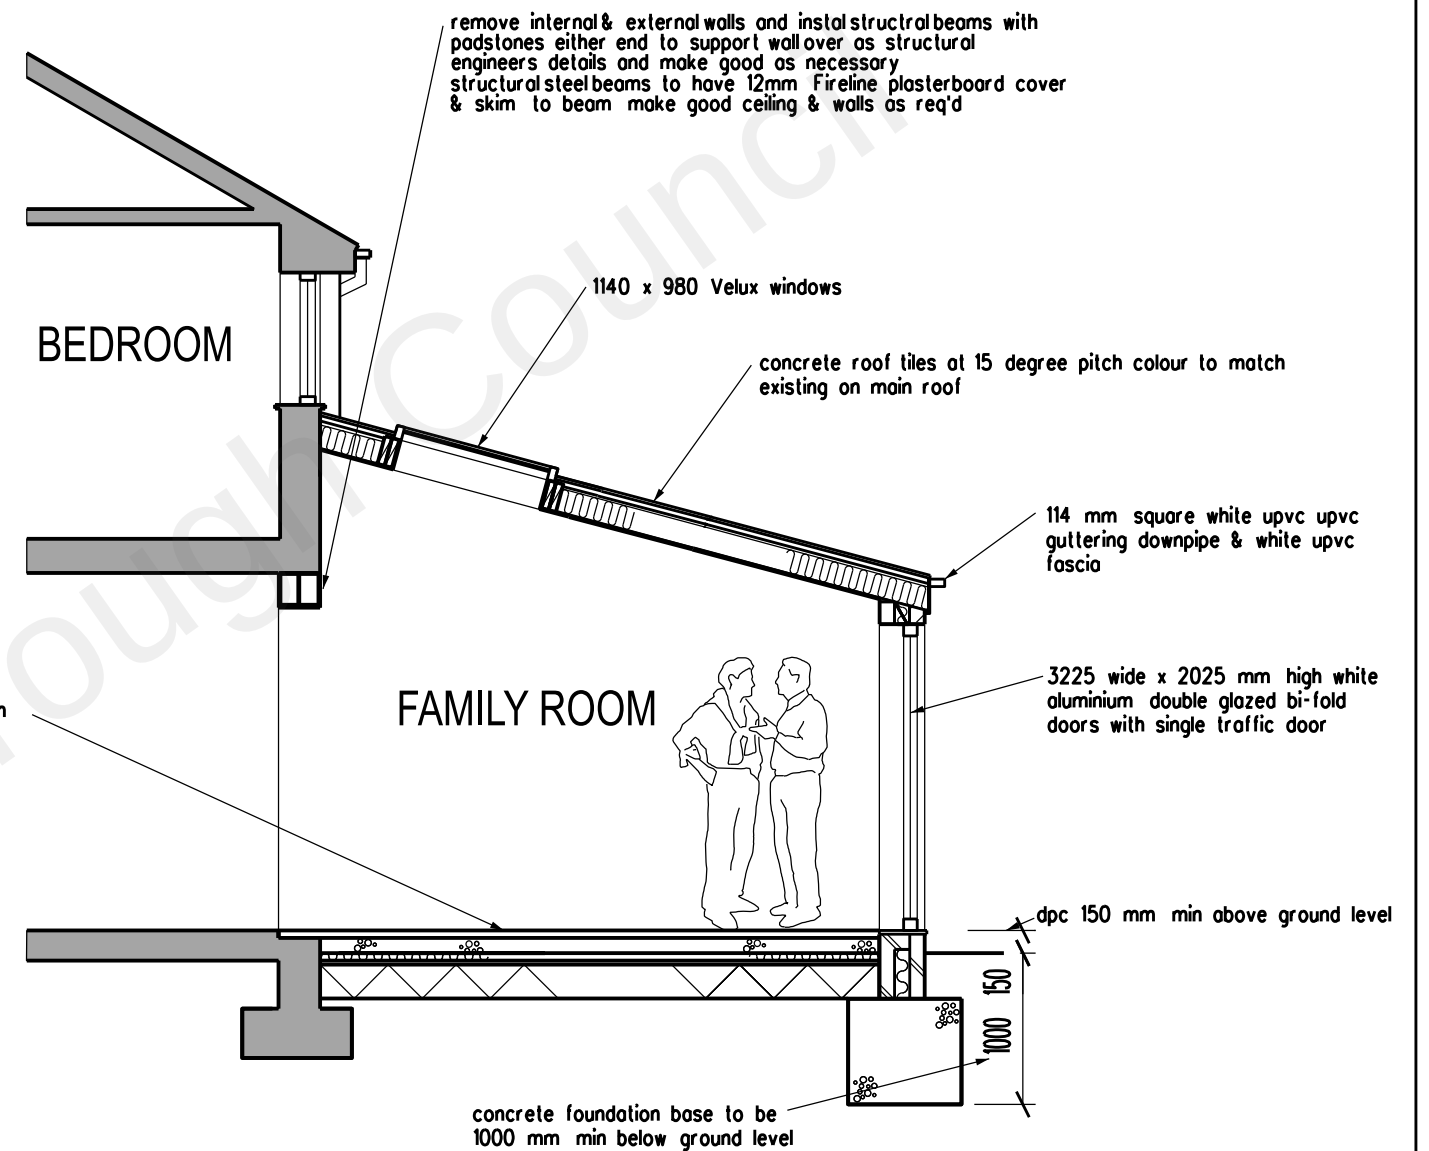


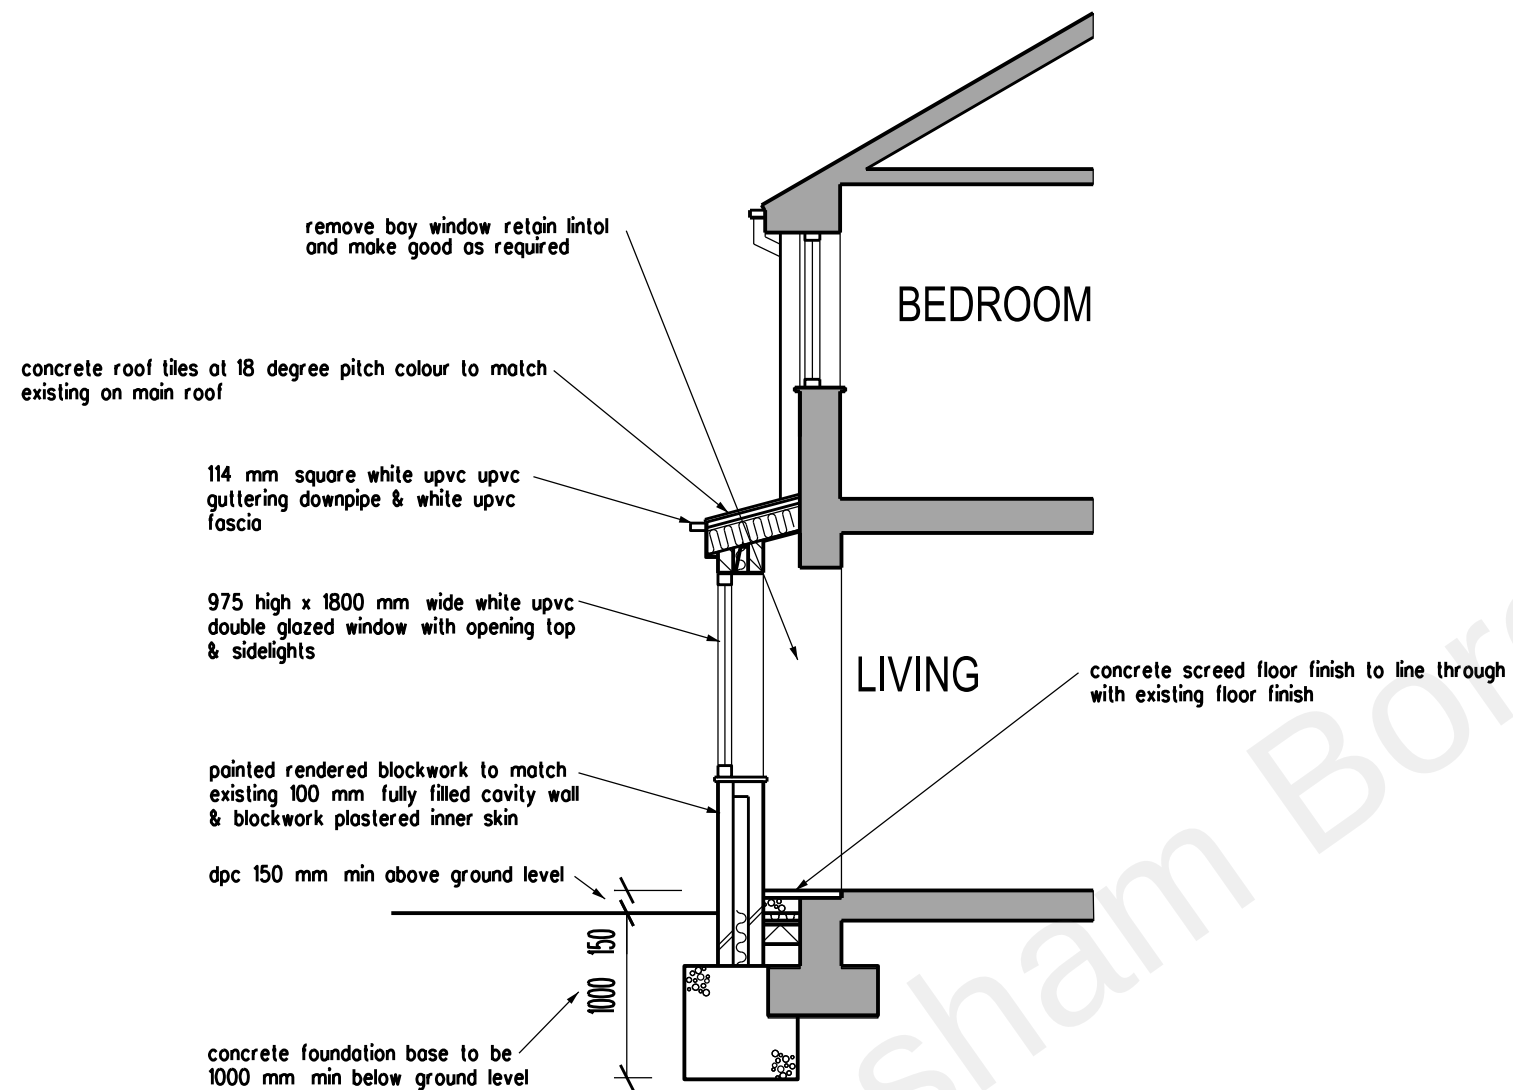

A. Amended as planners requirements 20/12/21
REVISION DATE

ARCHITECT
TA ARCHITECTS
11 JOYDENS WOOD ROAD BEXLEY
KENT DA5 2HS Tel 07905 130591
ta140256@googlemail.com

JOB
PROPOSED GROUND FLOOR
REAR & FRONT EXTENSIONS
AT 10 CROCKENHALL WAY
ISTEAD RISE DA13 9DB

DRAWING
SECTION A-A

SCALE 1:50 AT A3 DATE OCT 2021

DRAWING NO.
SK/09 A

0 1 2 3 4 5 metres