


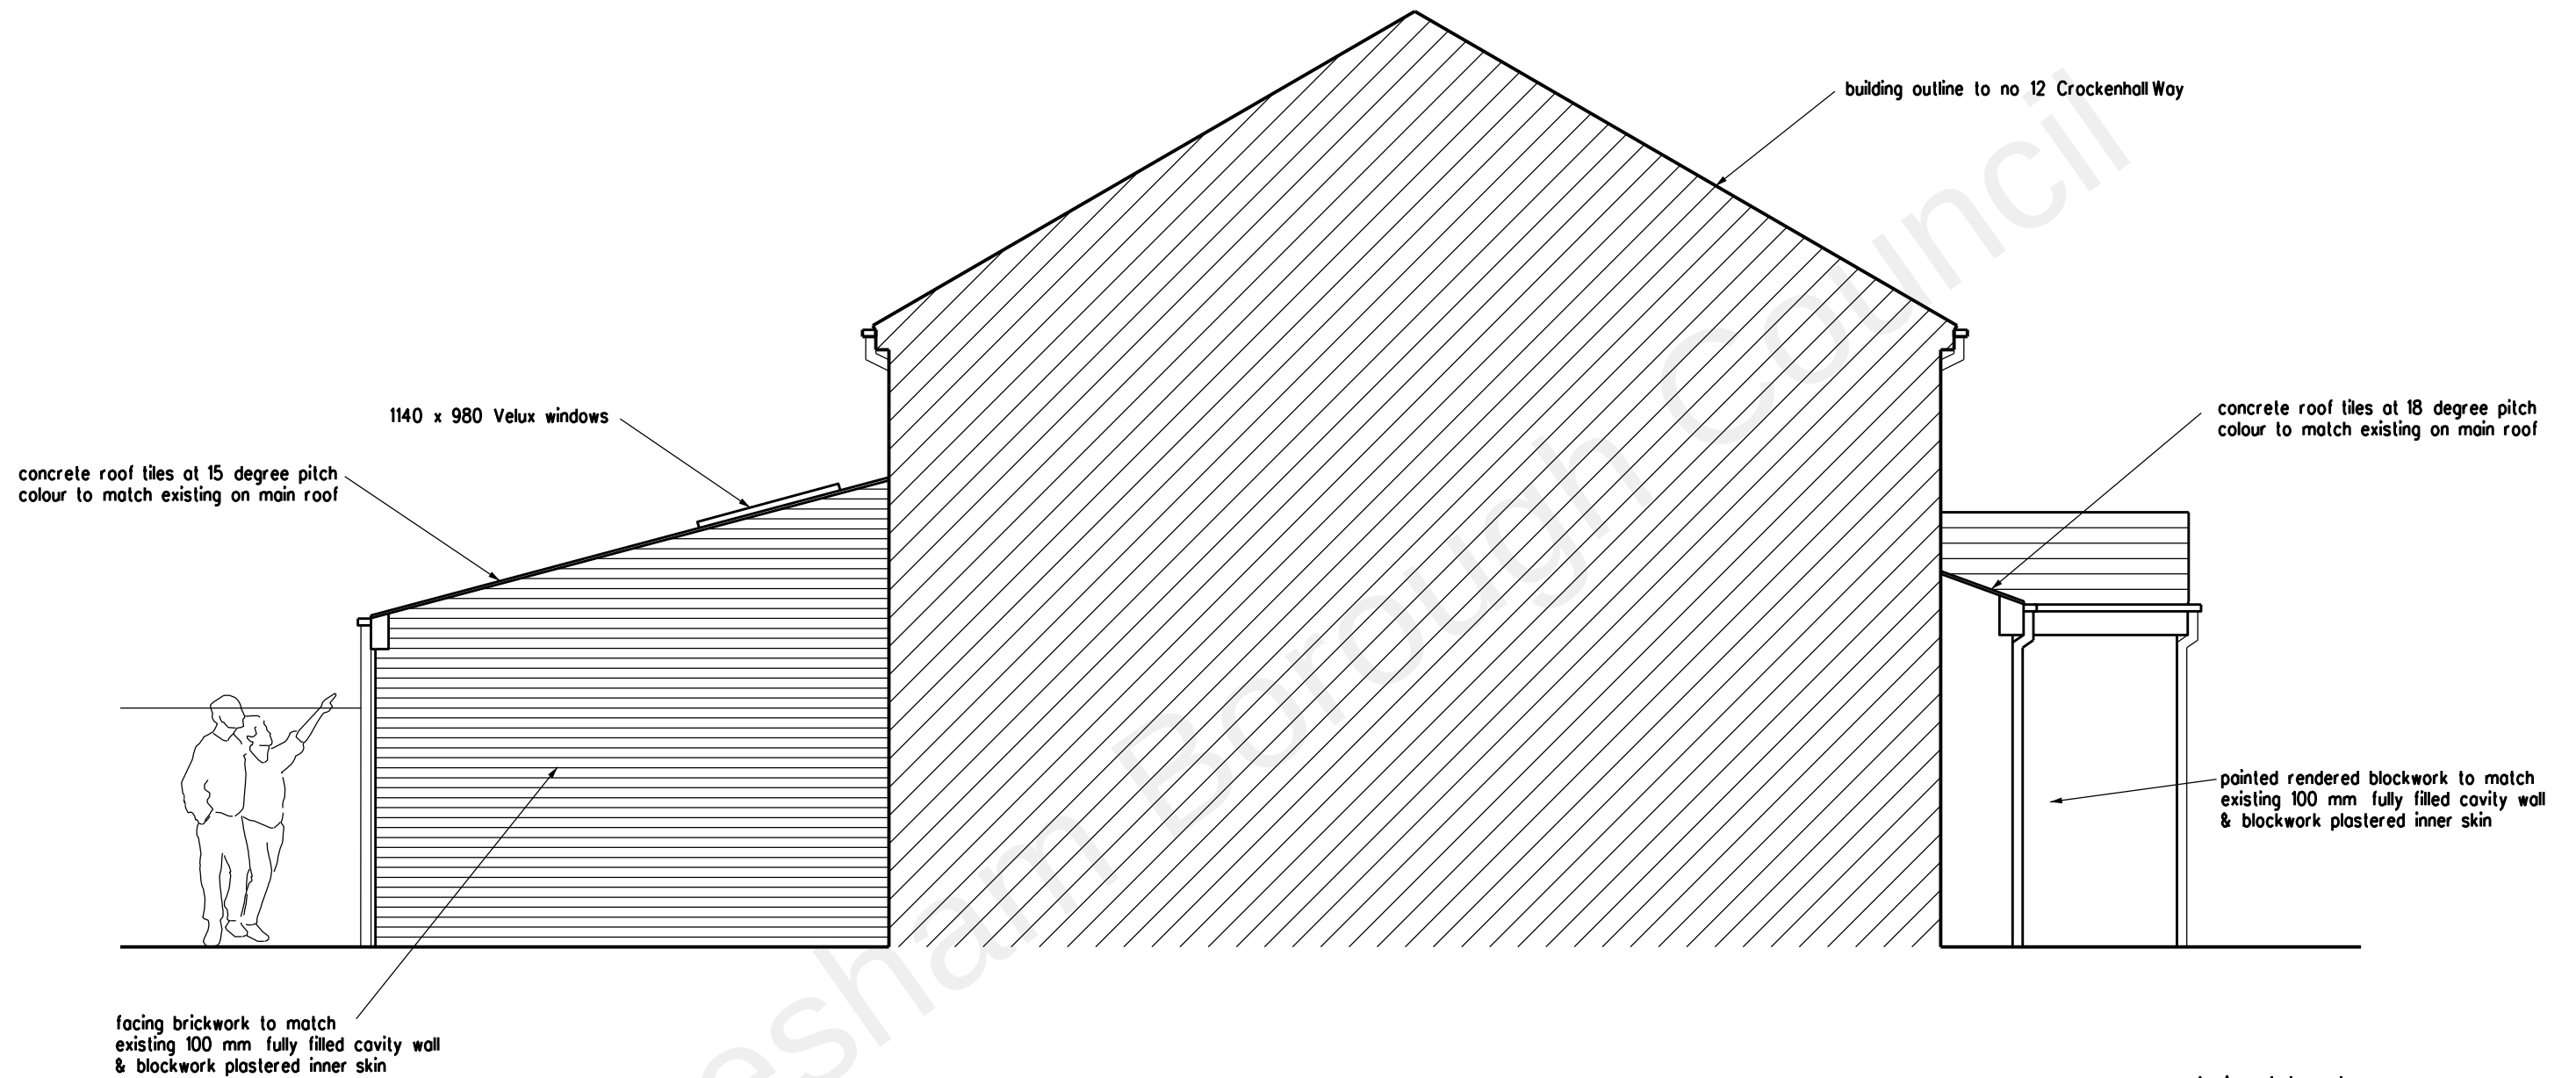

A. Amended as planners requirements
REVISION
20/12/21
DATE

ARCHITECT
TA ARCHITECTS
11 JOYDENS WOOD ROAD BEXLEY
KENT DA5 2HS Tel 07905 130591
ta140256@googlemail.com

JOB
PROPOSED GROUND FLOOR
REAR & FRONT EXTENSIONS
AT 10 CROCKENHALL WAY
ISTEAD RISE DA13 9DB

DRAWING
PROPOSED SIDE ELEVATION
FACING No 12 CROCKENHALL WAY

SCALE
1:50 AT A3
DATE
OCT 2021

DRAWING NO.
SK/08