

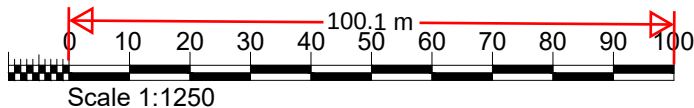


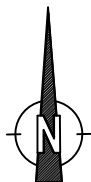

This drawing remains the Copyright
of the architects and may not be
reproduced in whole or in part
without their written permission

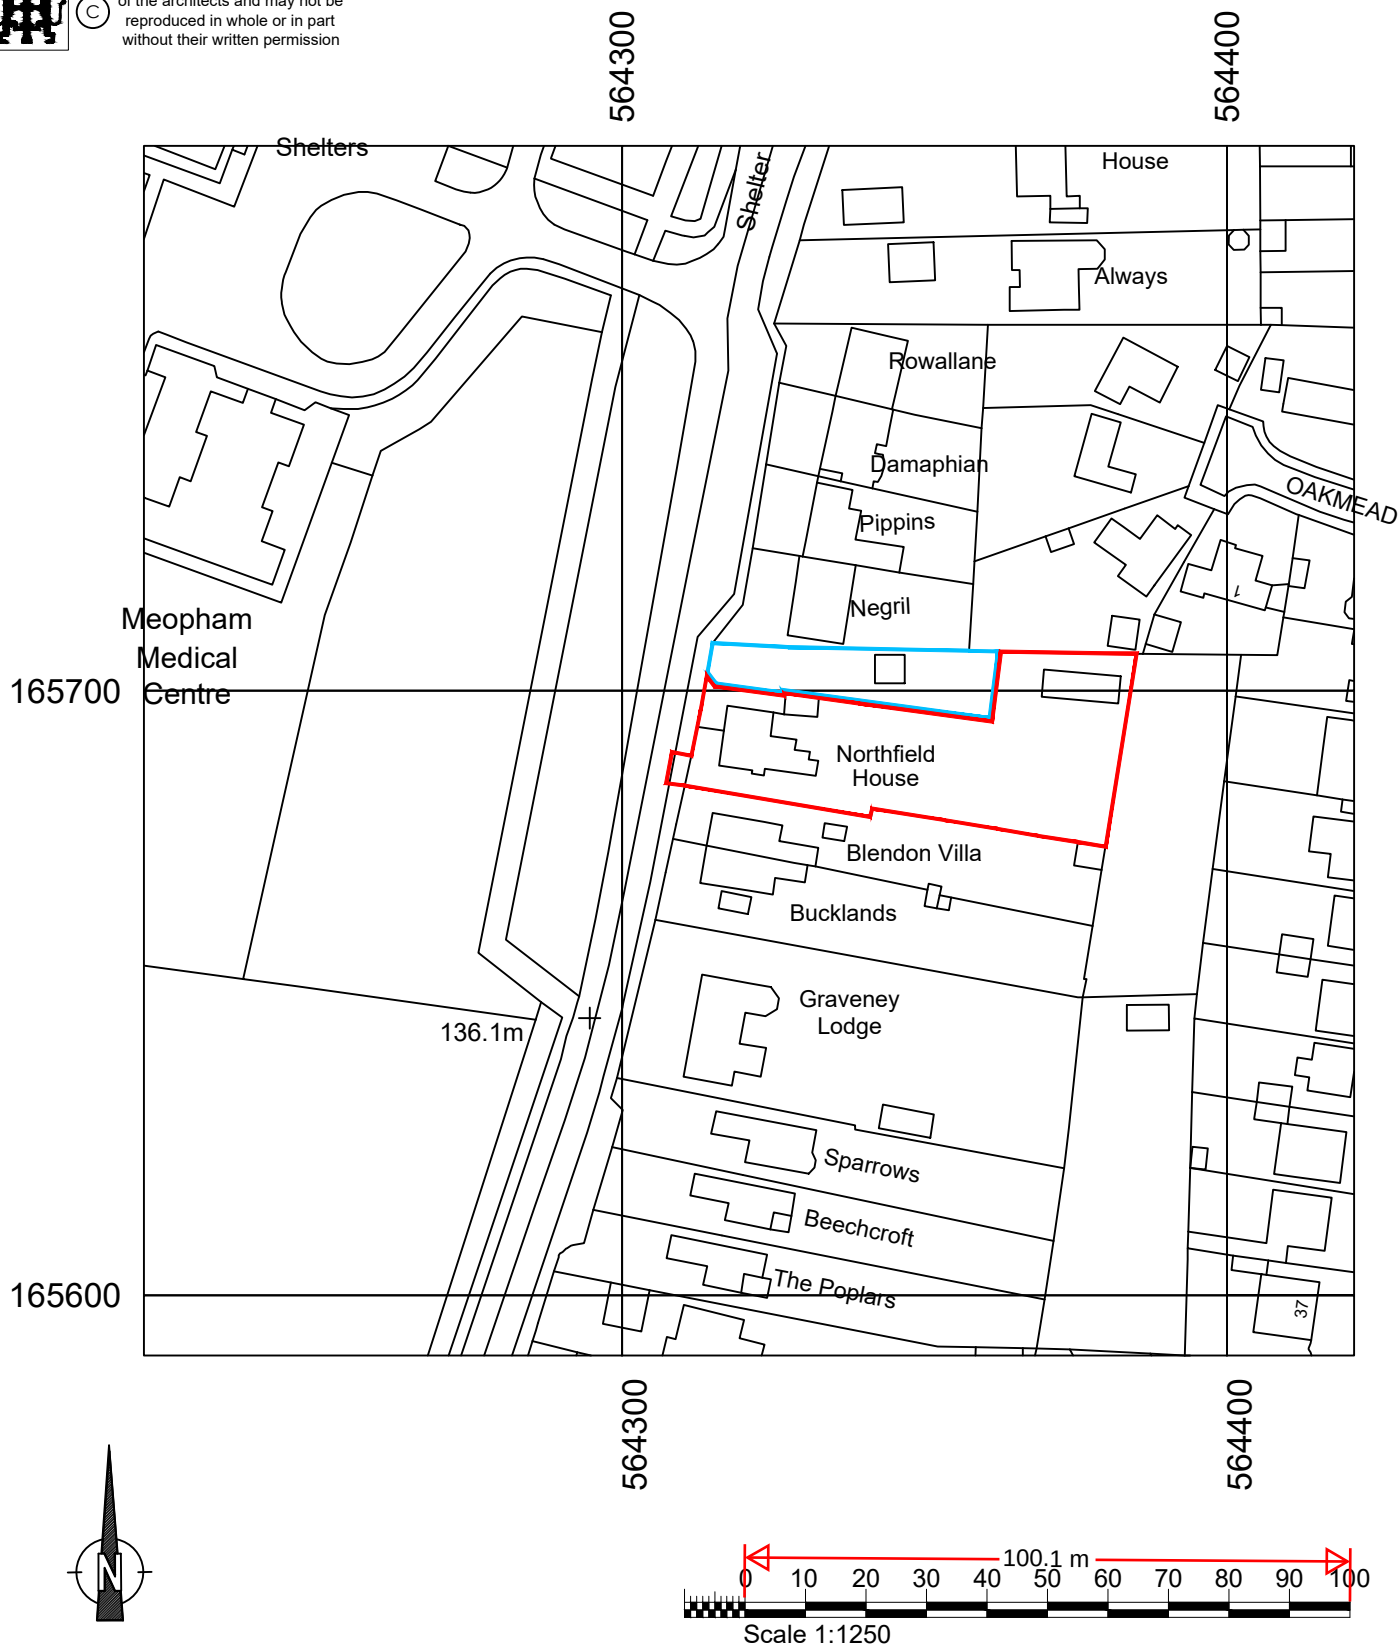

DAC

Architects

21 Stone Street,
Gravesend, Kent, DA11 0NP
Tel: 01474 566996
Fax: 01474 320374
Design@DACarchitects.co.uk

CLIENT
Mr M Rossi

PROJECT
North Field House, Wrotham Rd, Meopham

TITLE
Site Location Plan

SCALE
1:1250 @ A4

DRAWN BY
LW

PROJECT NO.
5456

DATE
18.12.2023

DRAWING No. REVISION
D-01 B