

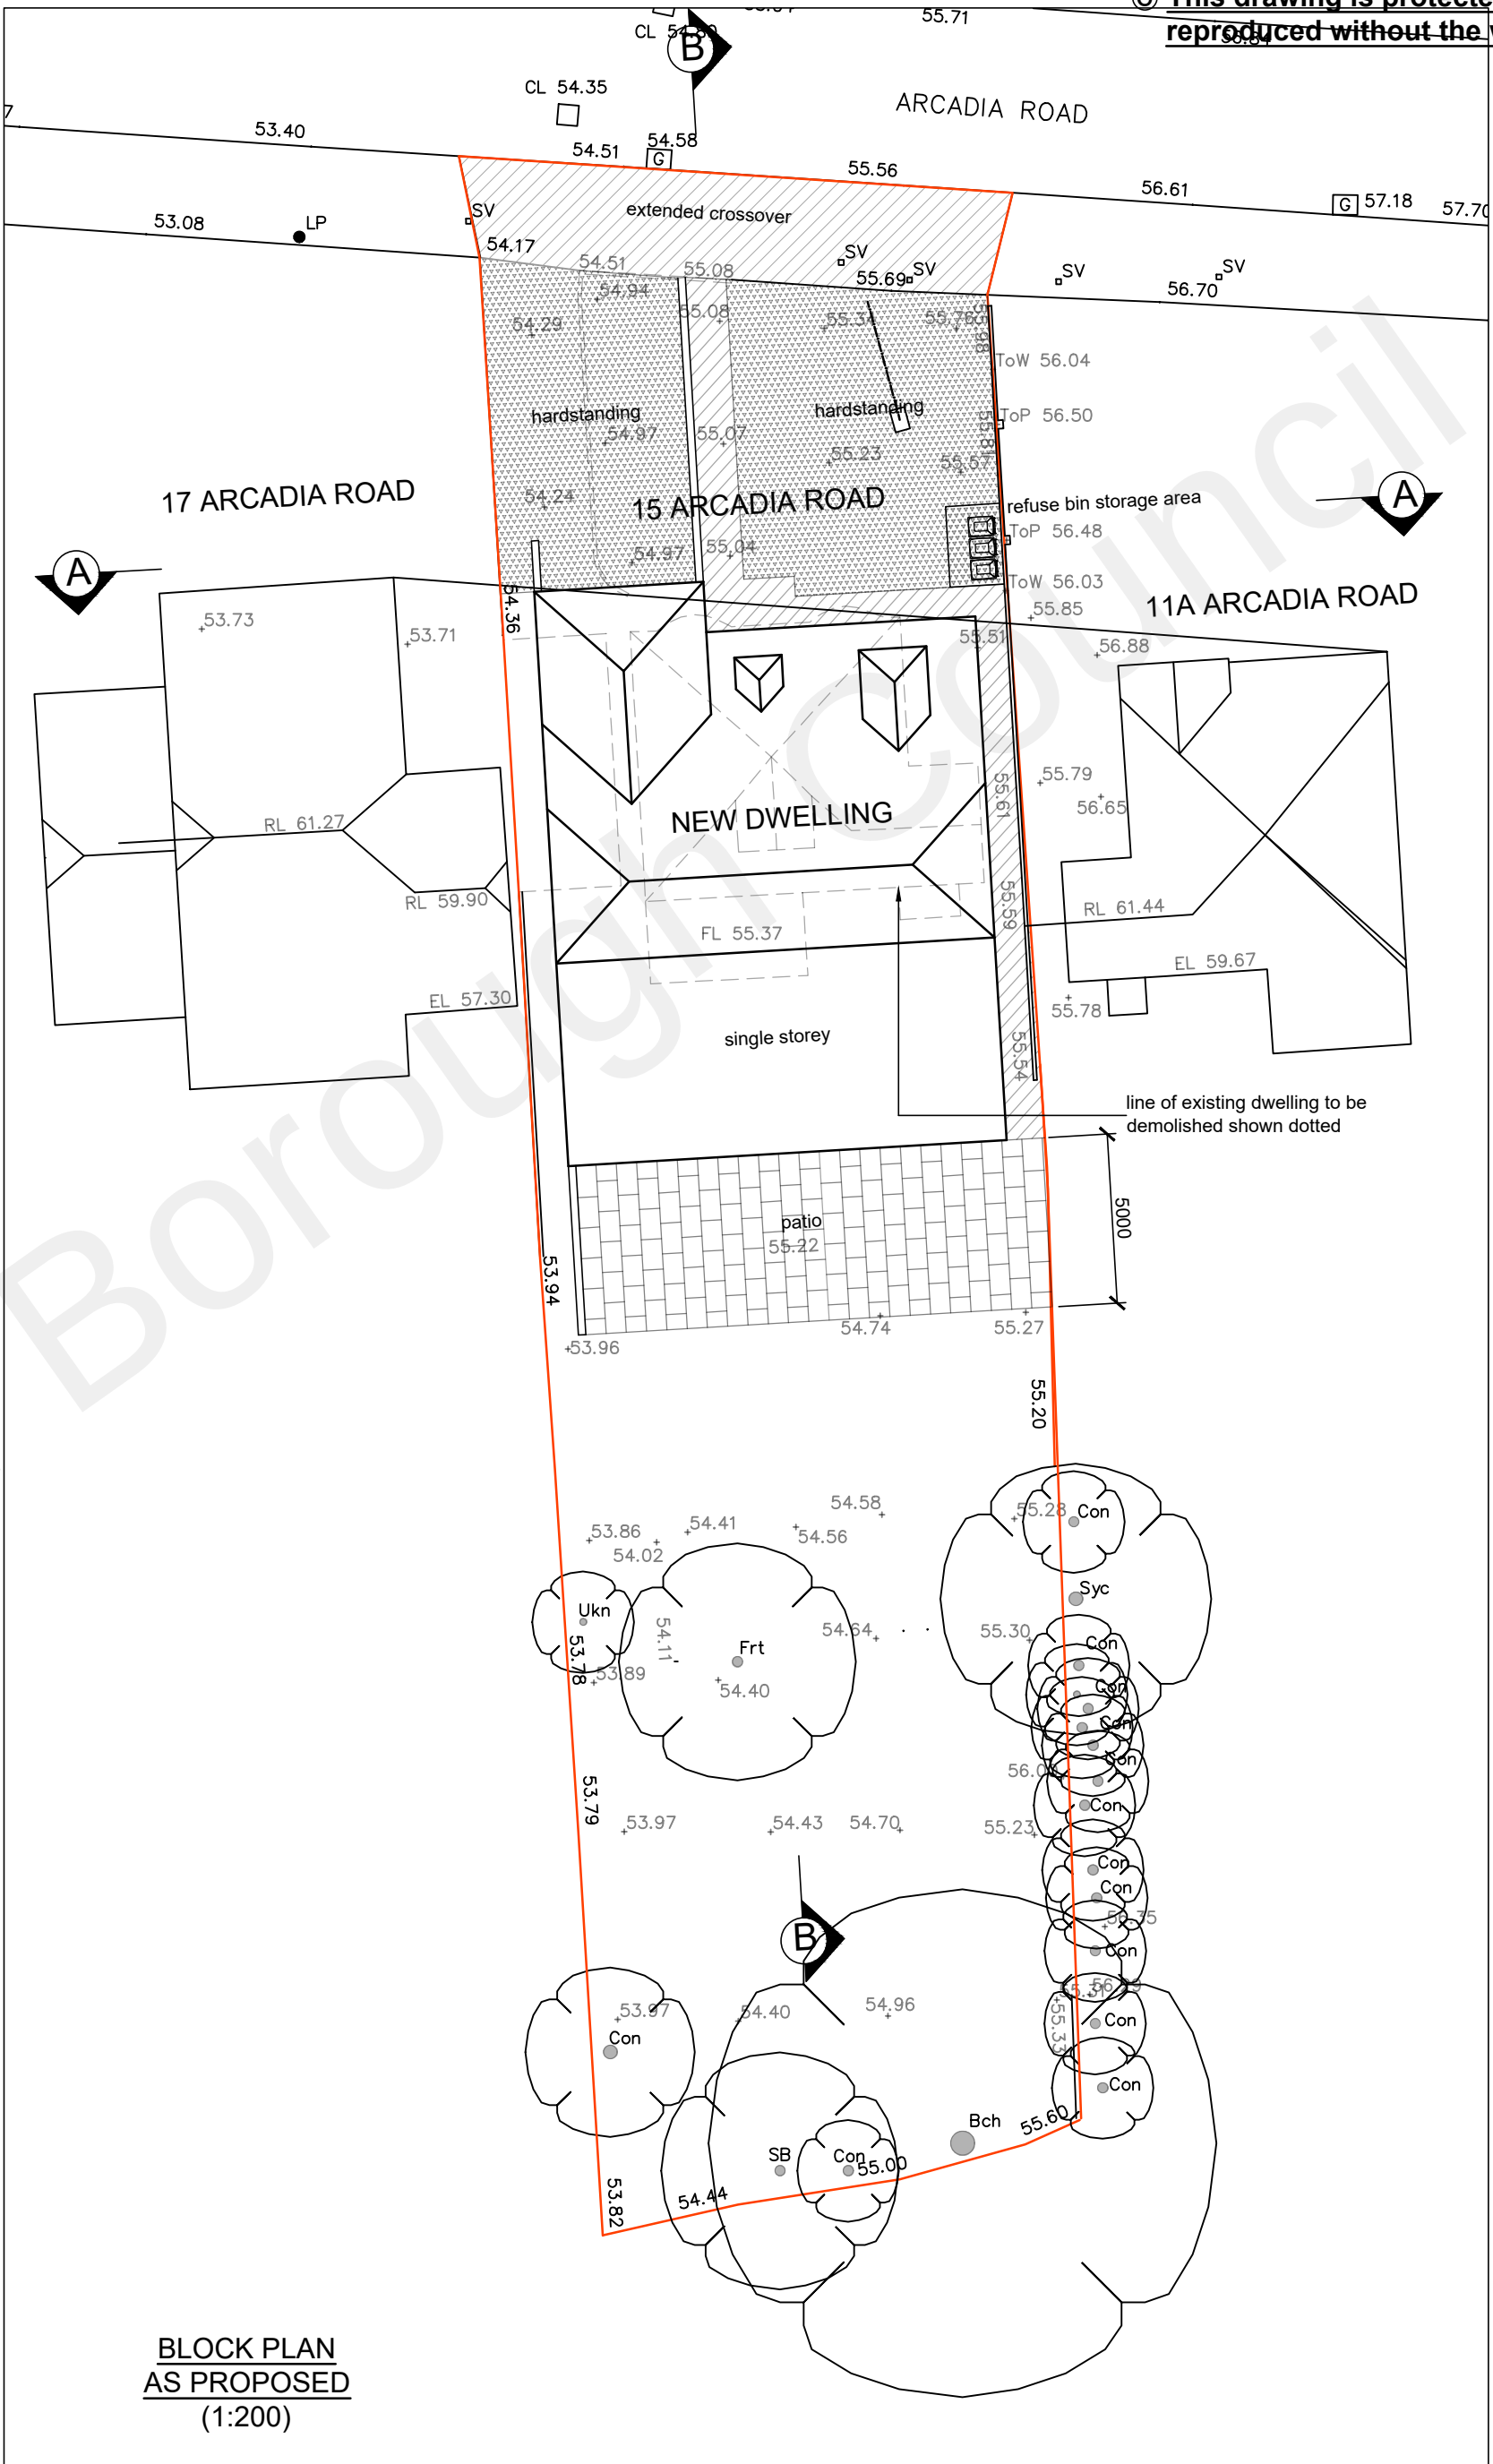
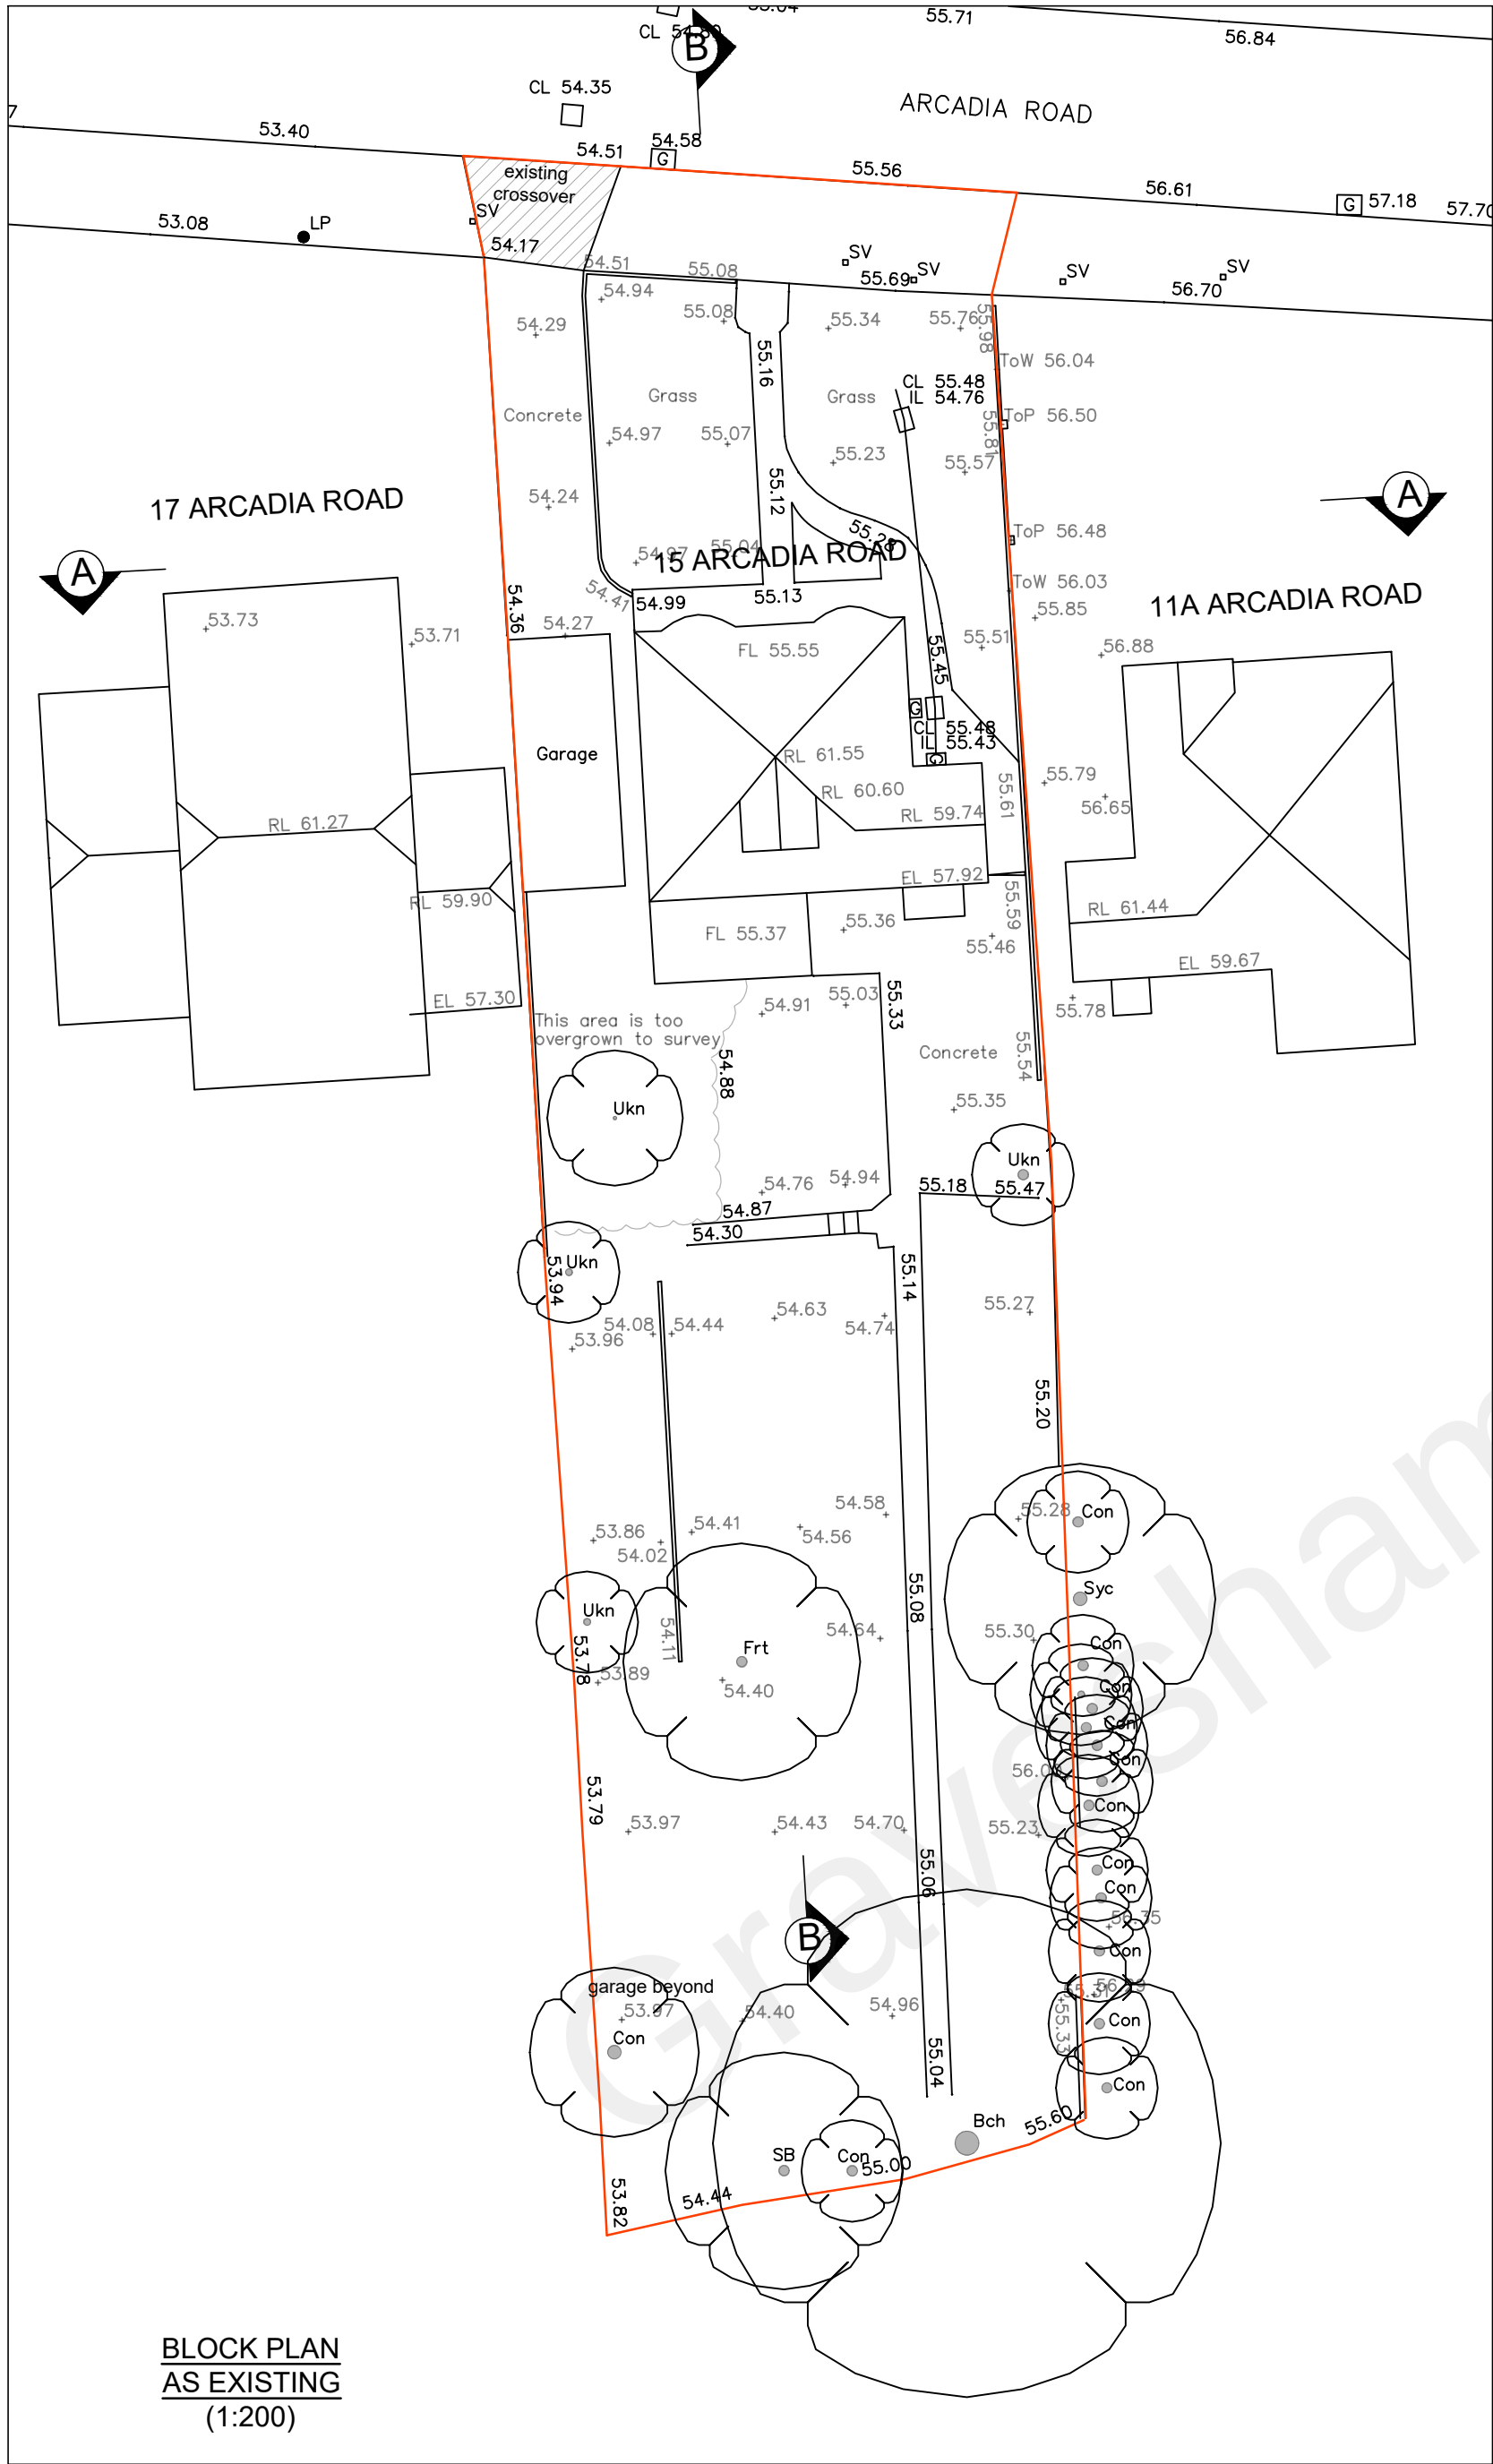


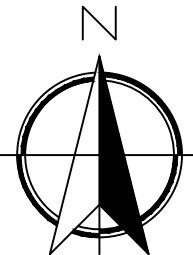

PAVING LEGEND

- RESIN BONDED GRAVEL LAID TO FALLS WITH SOAKAWAY(S) MINIMUM 5.0m FROM BUILDINGS
- 600 x 900mm LIMESTONE PAVINGS FORMING PATH TO FRONT & SIDE
- PORCELAIN PAVING TILES FORMING REAR PATION

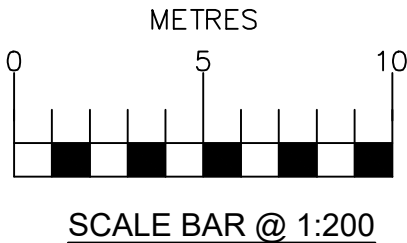

10/08/22	A	Paving Legend & details added/alterd
Date	No	Revision
Penfold Project Services		
Epmarket, Wrotham Road, Meopham, Kent, DA13 0JH Telephone: 01474 816690 e-mail: apenfold448@btinternet.com		
Job Title:	15 ARCADIA ROAD ISTEAD RISE GRAVESEND KENT DA13 9EH	
Dwg Title:	BLOCK PLANS AS EXISTING & AS PROPOSED	
Scale:	1:200 @ A2	
Dwg No.:	03A	
Date:	February 2022	