

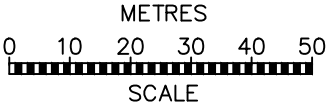


© This drawing is protected by copyright and must not be copied or reproduced without the written consent of Penfold Project Services

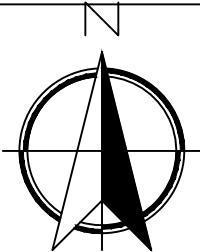

SCALE BAR @ 1:1250

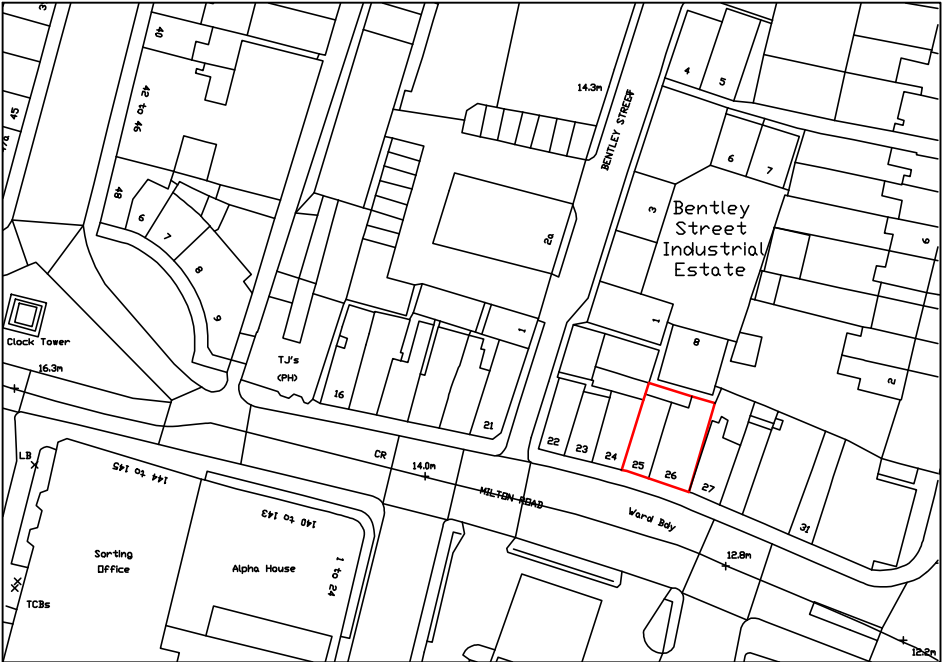

Date	No	Revision
Penfold Project Services		
Epmarket, Wrotham Road, Meopham, Kent, DA13 0JH		
Telephone: 01474 816690		
e-mail: apenfold448@btinternet.com		
Job Title:		
25 & 26 MILTON ROAD GRAVESEND KENT DA12 2RF		
Dwg Title:		
SITE LOCATION PLAN		
Scale: 1:1250 @ A4		
Dwg No.: 103		
Date: October 2024		