


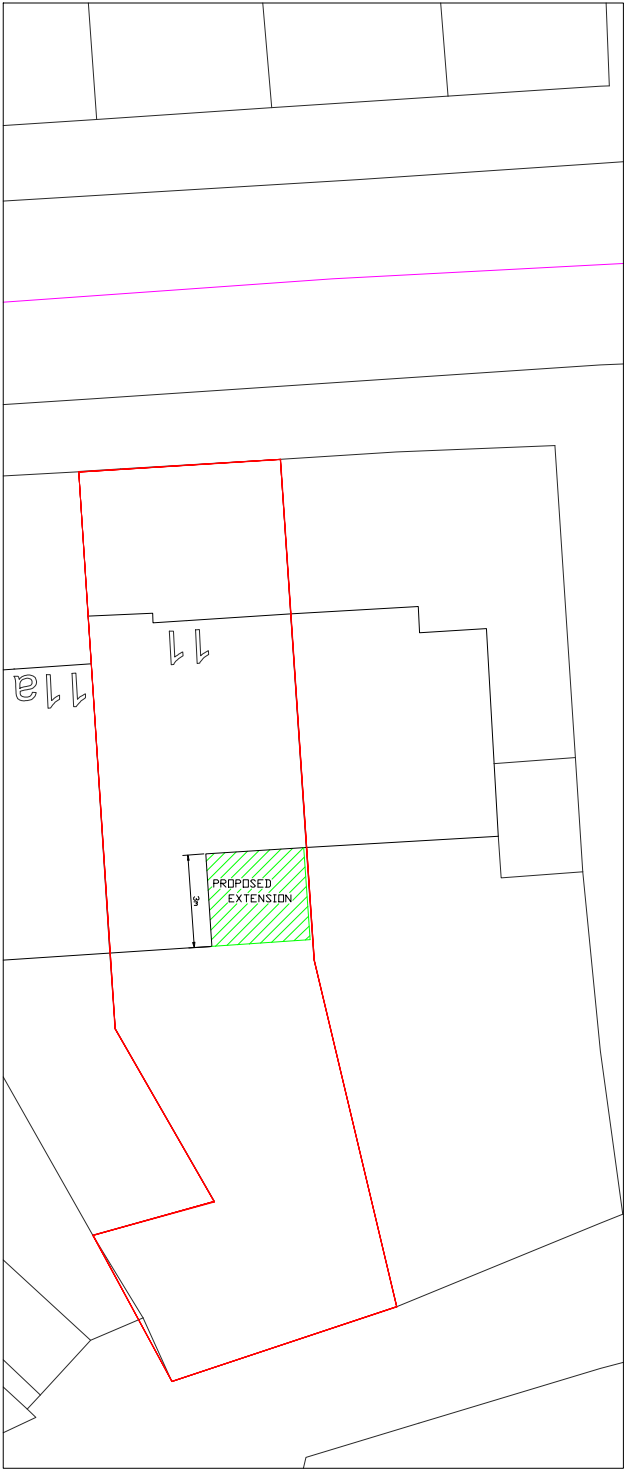

No	AMENDMENT	DATE
SITE: 11 CHRISTIANFIELDS AVENUE, GRAVESEND, DA12 5NE		
CLIENT: MR FENTON FOWLER		
TITLE: BLOCK PLAN		
ARUN C. PATEL B.Sc(Eng(Hon)), C.Eng., MICE		Mob: 07870 659 090
15 PEACOCK GARDENS		020 8651 5484
SELSDON, S. CROYDON		©
CR2 8TE		
DRAWING No: BL-1.		SCALE: 1=0.250
		PLOT DATE: 02.07.2020
THIS DRAWING IS A COPYRIGHT. IT SHOULD NOT BE USED WITHOUT PERMISSION		