


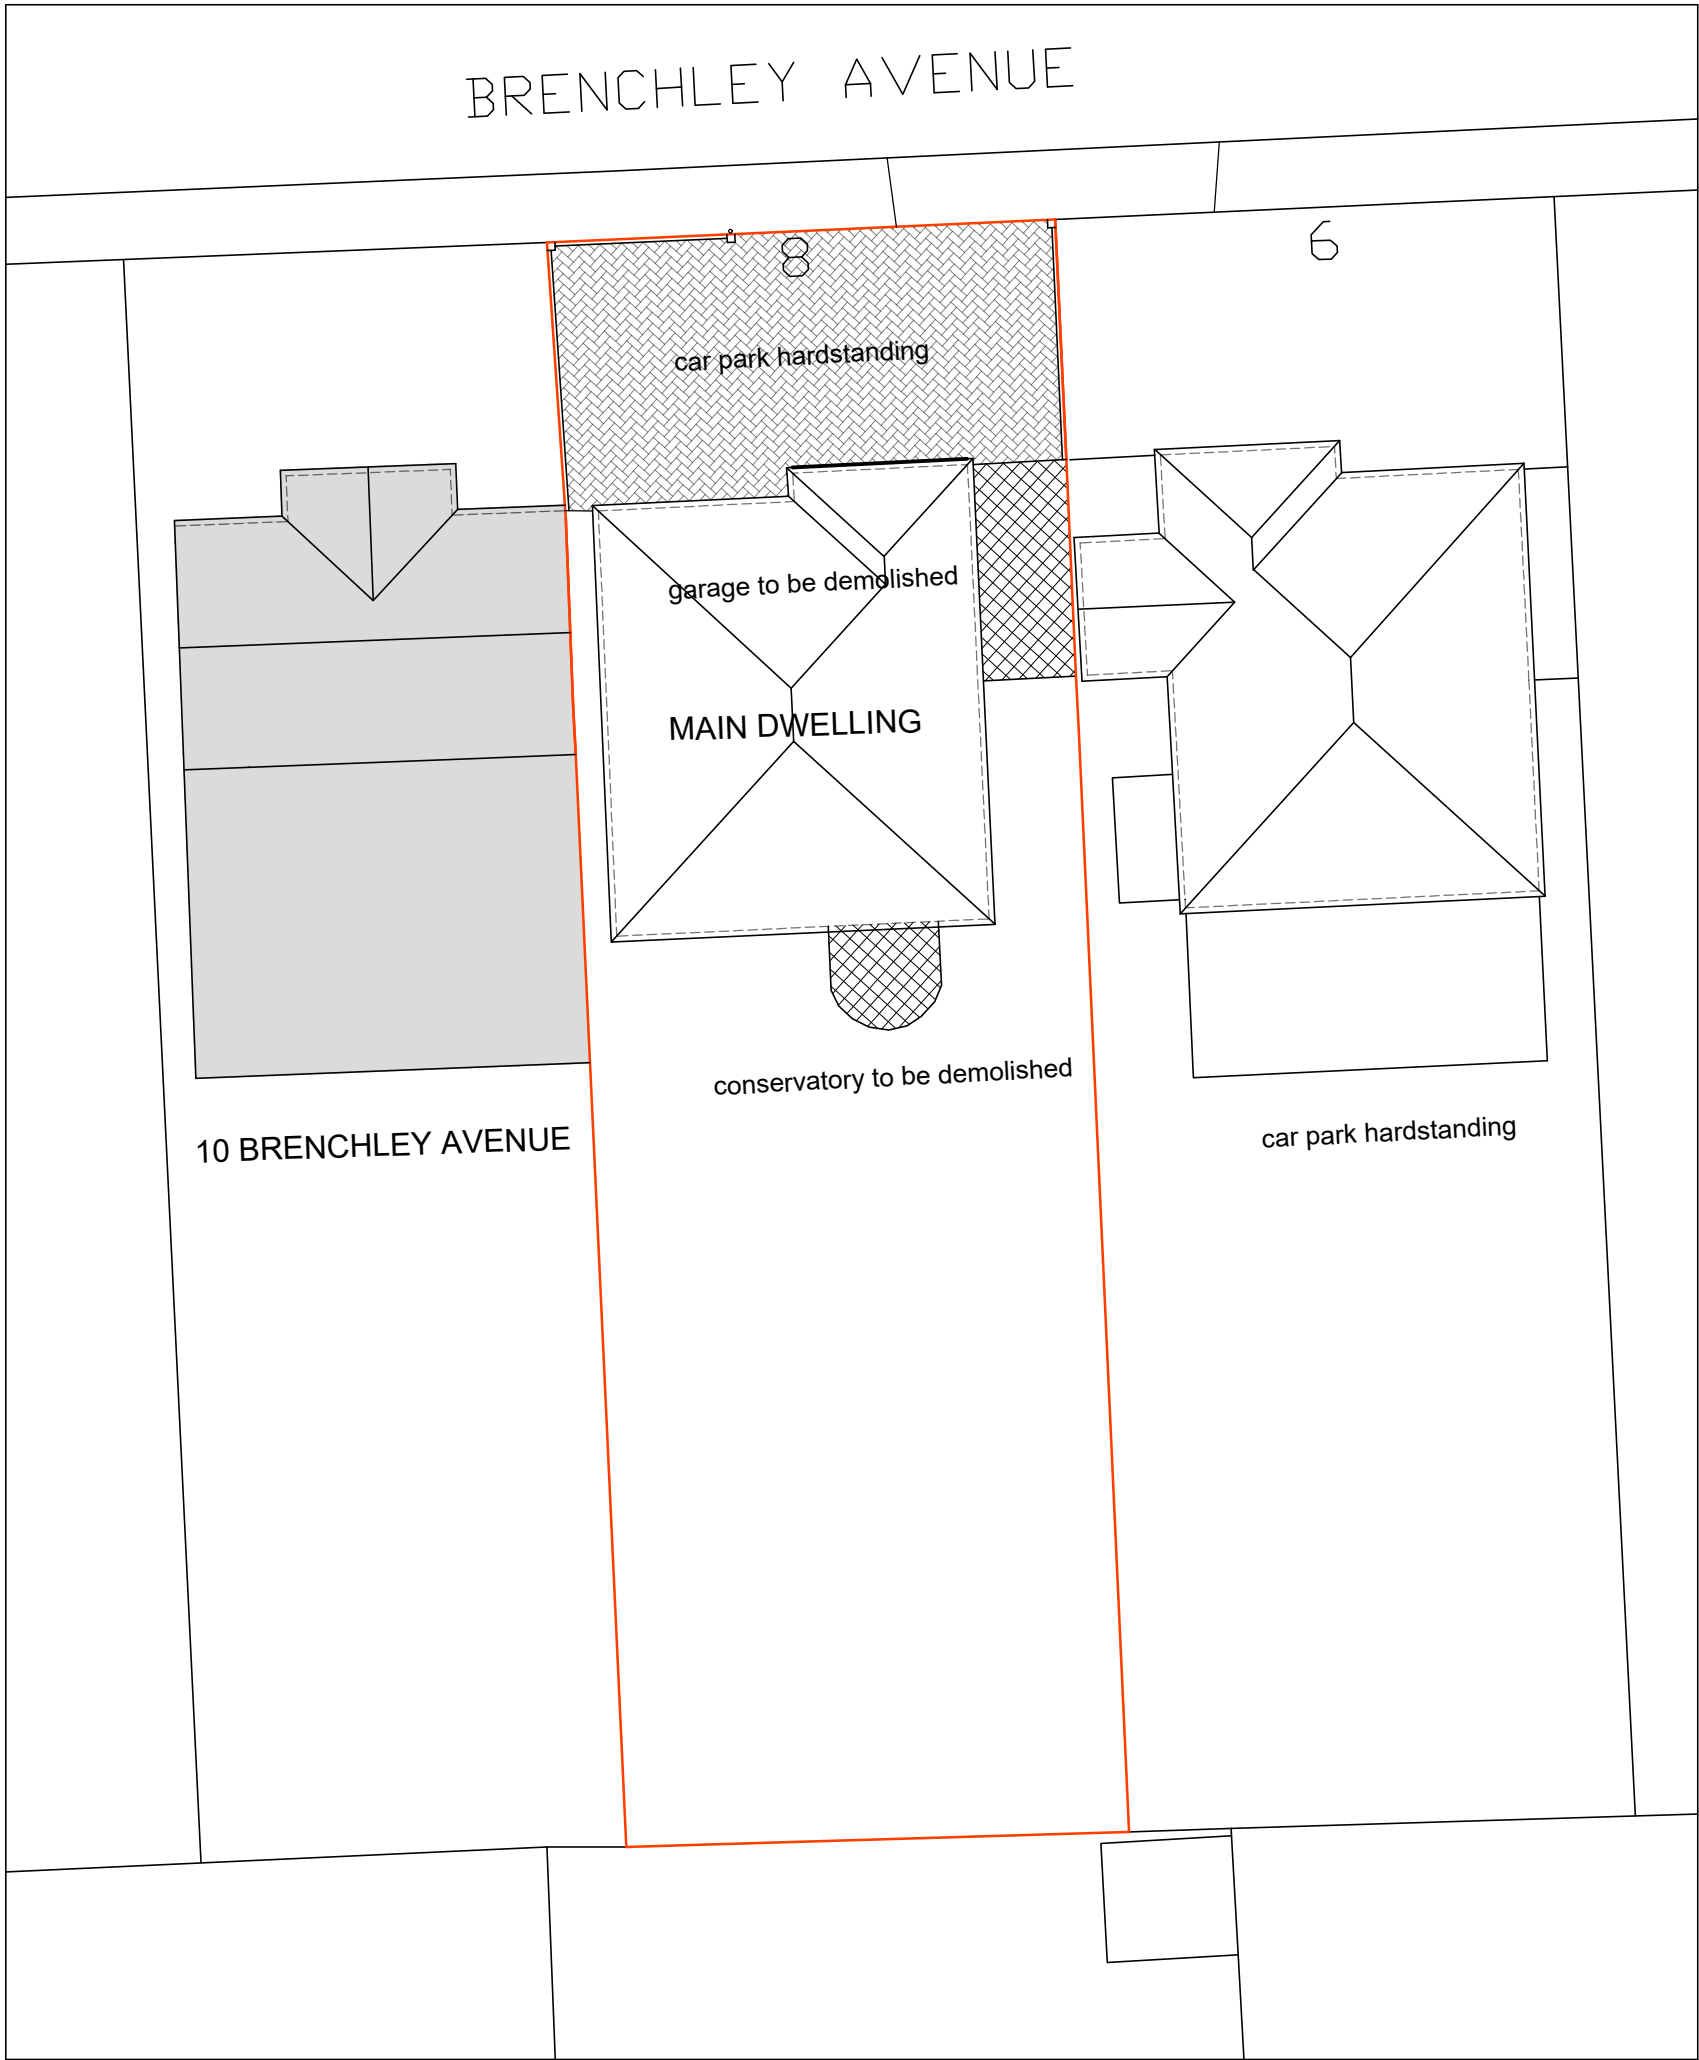


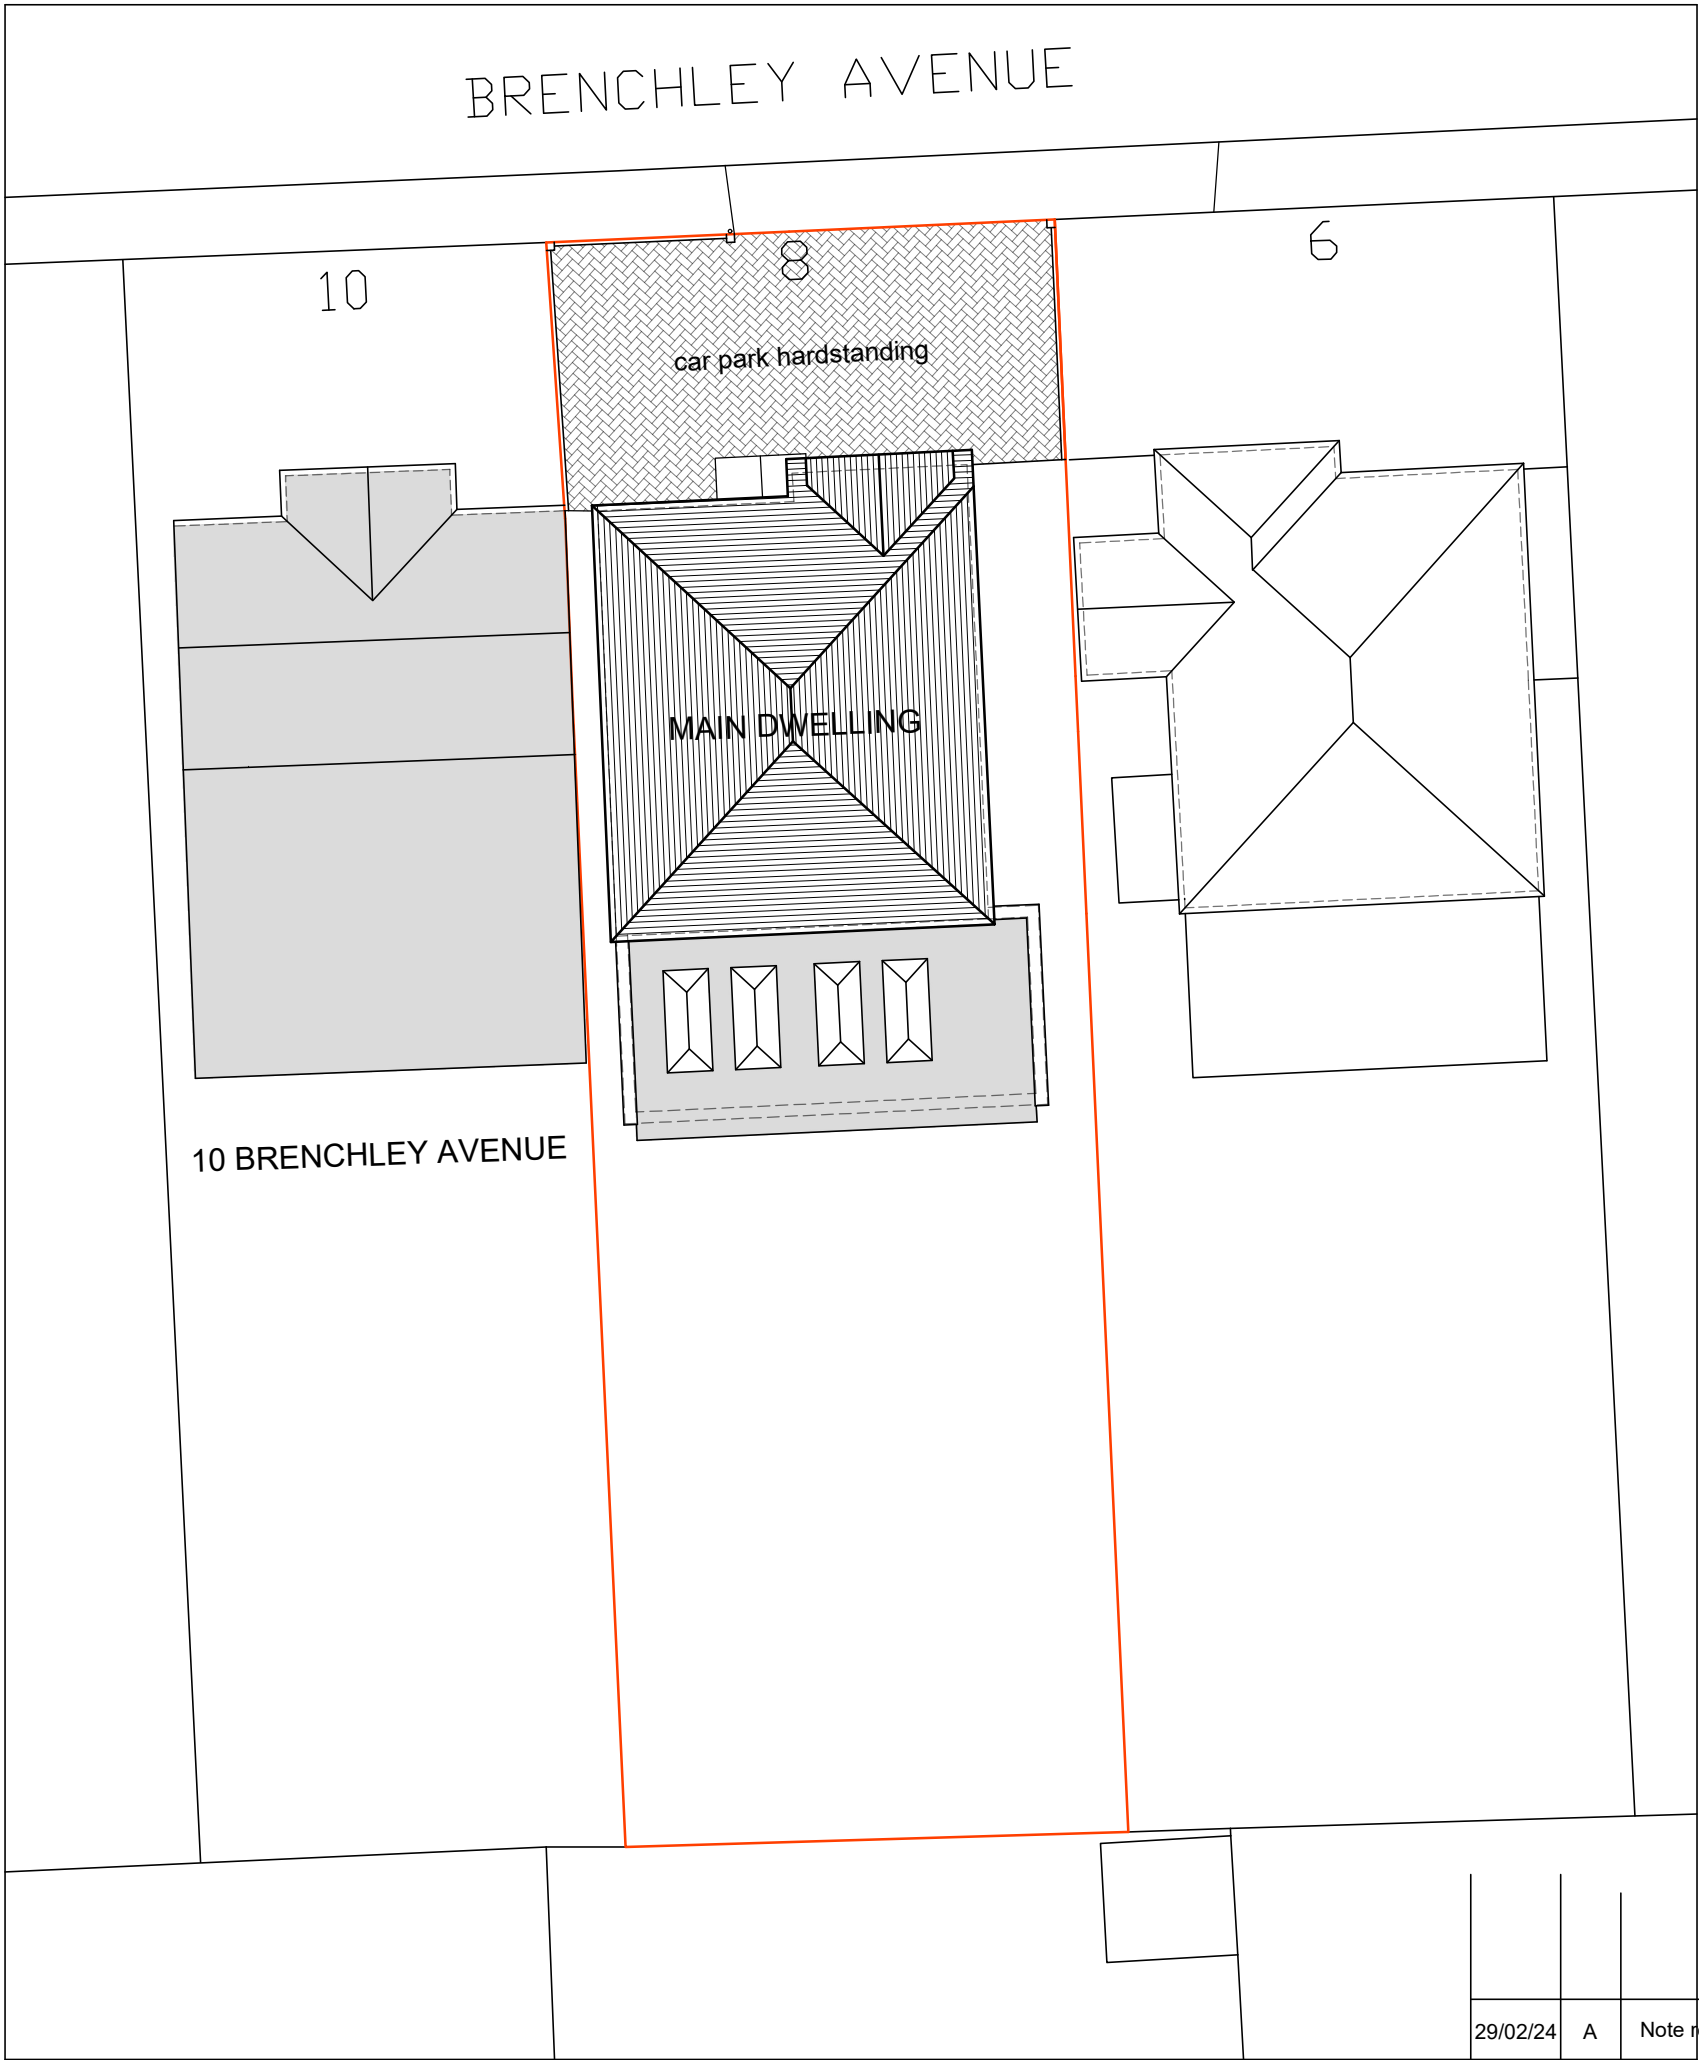

BLOCK PLAN
AS EXISTING
(1:200)

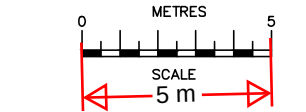

BLOCK PLAN
AS PROPOSED
(1:200)

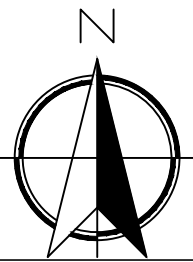

SCALE BAR @ 1:200

29/02/24	A	Note re garage demolition added	
Date	No	Revision	
<i>Penfold Project Services</i>			
Epmarket, Wrotham Road, Meopham, Kent, DA13 0JH Telephone: 01474 816690 e-mail: apenfold448@btinternet.com			
Job Title: 6 BRENCHLEY AVENUE GRAVESEND KENT DA11 7RQ			
Dwg Title: BLOCK PLANS AS EXISTING & AS PROPOSED			
Scale: 1:200 @ A3			
Dwg No.: 04			
Date: June 2021			