




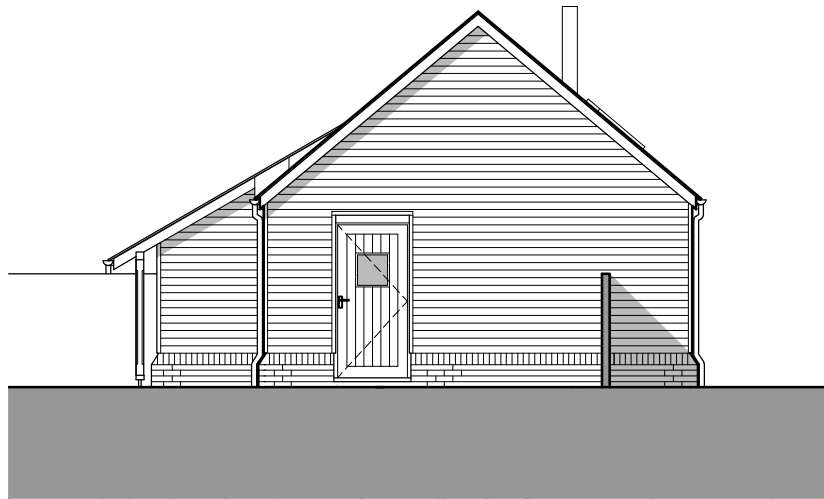

Proposed Front (South-West) Elevation
1:100

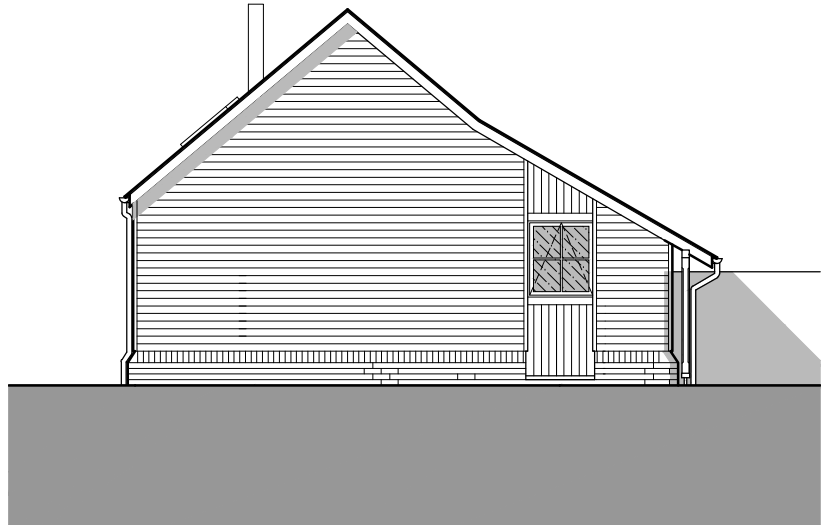

Proposed Rear (North-East) Elevation
1:100

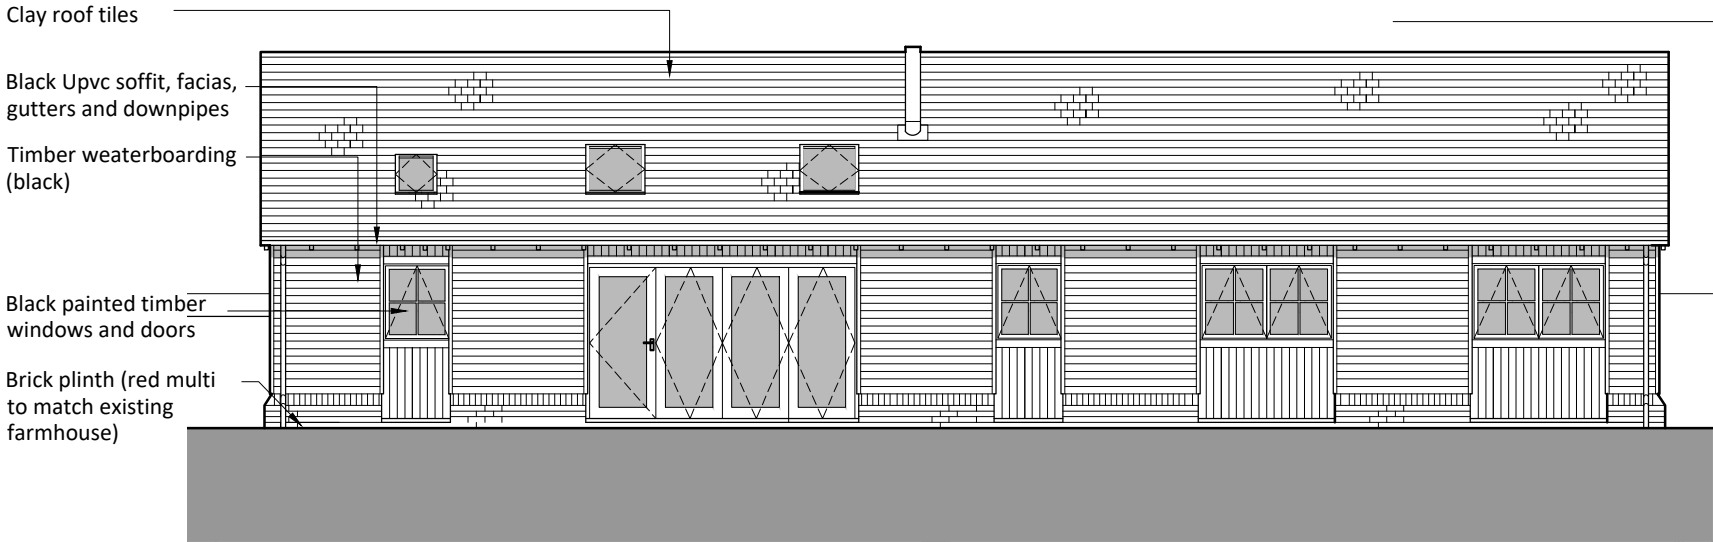

Proposed Side (South-East) Elevation
1:100



Proposed Side (North-West) Elevation
1:100



2 The Parade, Ash Road, Hartley
Longfield, Kent DA3 8BG

Tel: 01474 703705
www.grahamsimpkinplanning.co.uk
Email: webmail@grahamsimpkinplanning.co.uk

Project Title Norwood Farm House, Norwood Lane, Meopham DA13 0YF		Job No 3989
Drawing Title Proposed Elevations	Drawing No 04	Revision A 06.03.2024
Date 06.11.2023	Drawn by DA	Checked by SC
Scale 1:100 @ A3	Note Revision A: Log burner and rooflights added, Soffit, fascias, gutters and downpipes changed to black Upvc. Windows and doors changes to be black.	

