



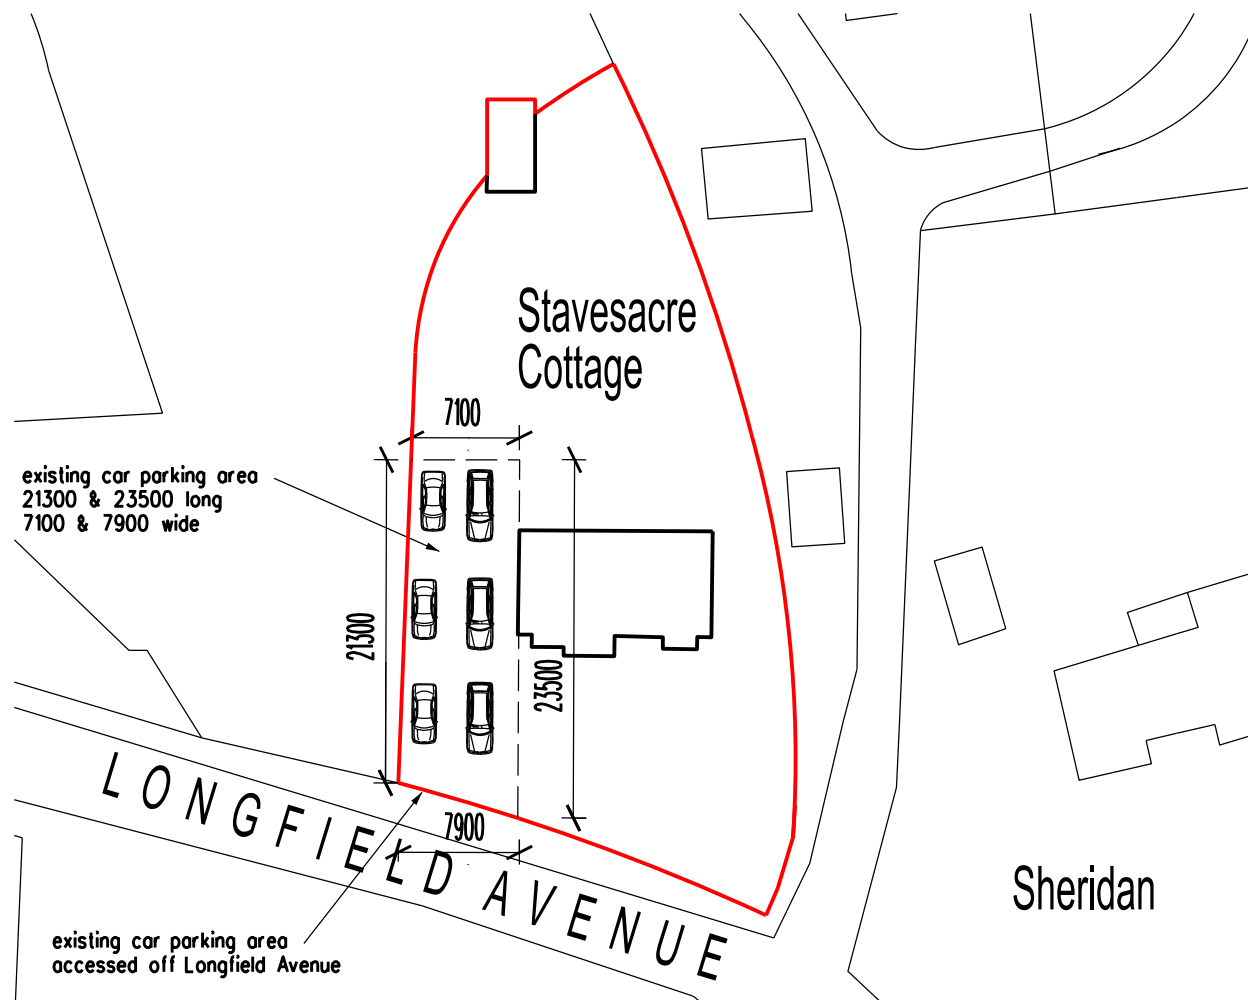


BLOCK PLAN scale 1:500

0 5 10 15 20 25 50 metres

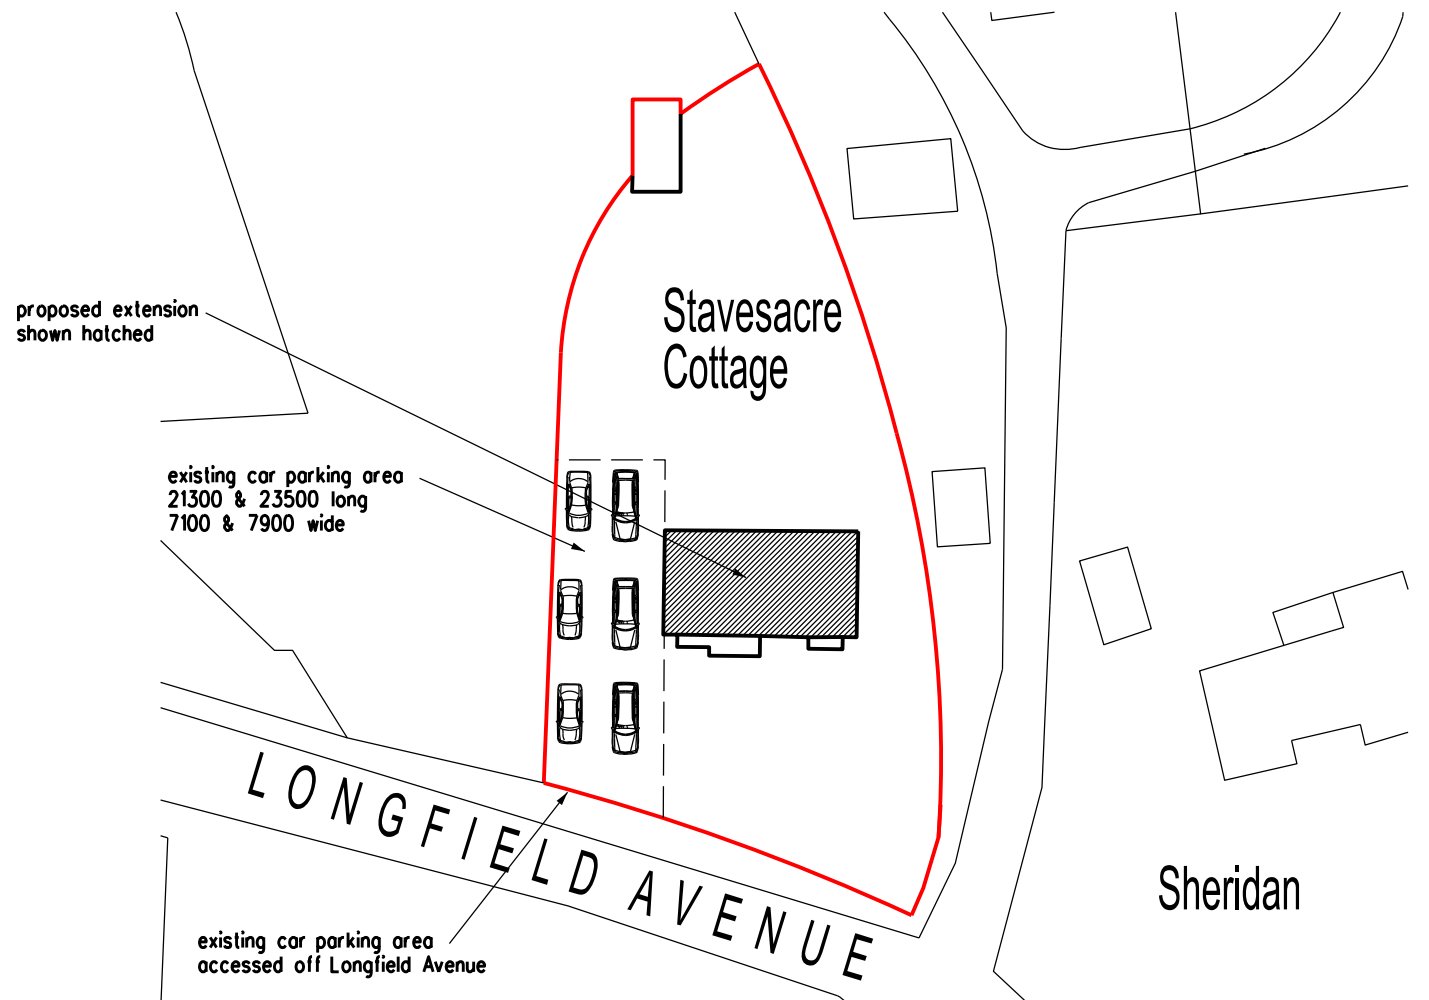

PROPOSED BLOCK PLAN scale 1:500

0 5 10 15 20 25 50 metres

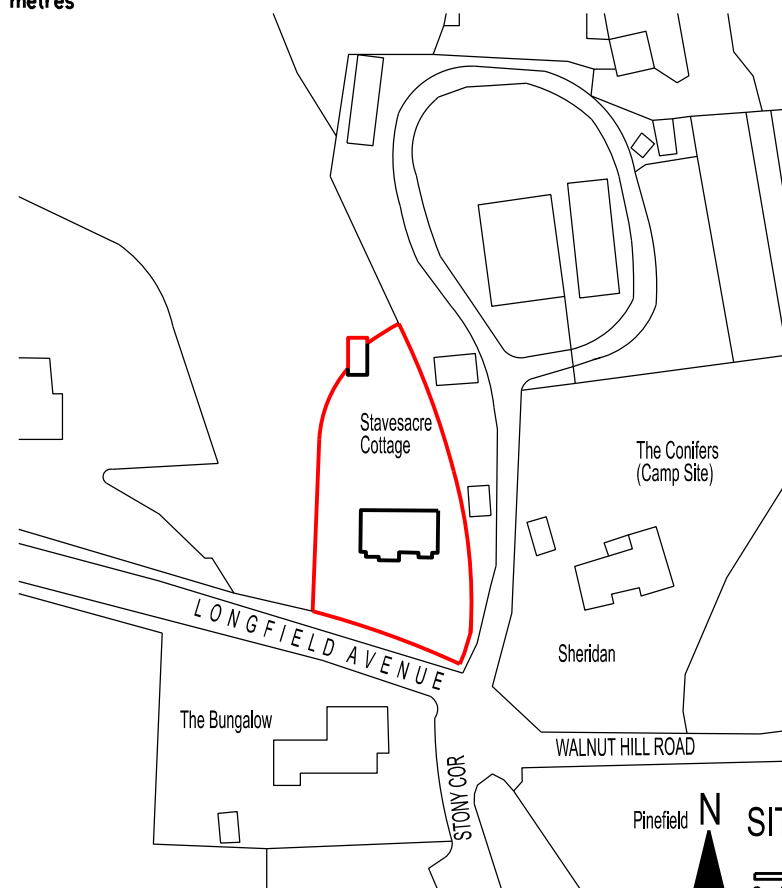

SITE LOCATION PLAN scale 1:1250

0 5 10 15 20 50 metres



REVISION	DATE
ARCHITECT	
TA ARCHITECTS 11 JOYDENS WOOD ROAD BEXLEY KENT DA5 2HS Tel 07905 130591 ta140256@googlemail.com	
JOB	
PROPOSED FIRST FLOOR AND LOFT EXTENSIONS AT STAVESACRE COTTAGE LONGFIELD DA13 9HP	
DRAWING	
EXISTING SITE LOCATION BLOCK PLANS & PROPOSED BLOCK PLAN	
SCALE	DATE
1:500 & 1250 AT A3	MAY 2023
DRAWING NO.	
PG/11	