


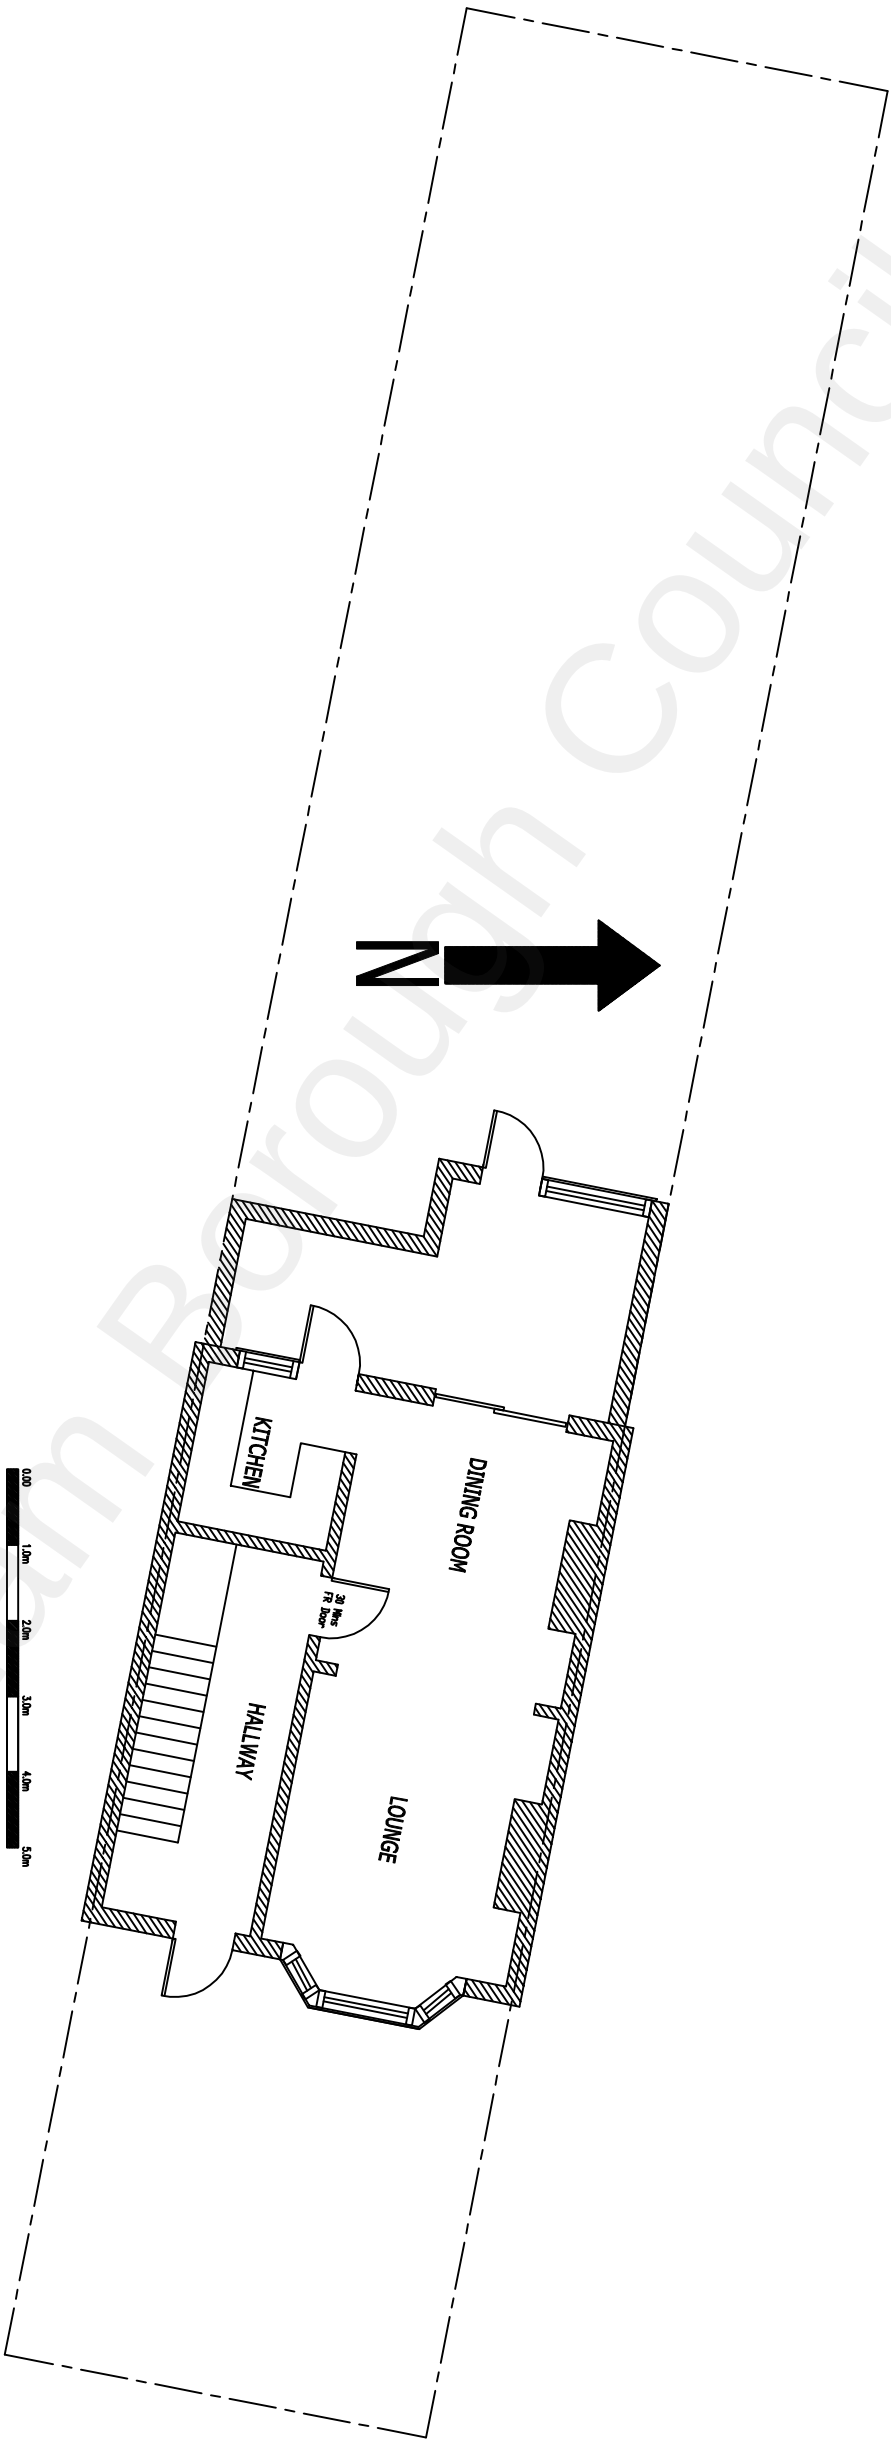

Existing and Proposed Block Plan

		Client		Drawing Title		Drawing No.		Revision	
		Gursharan Singh 36 All Saints Road Northfleet Gravesend Kent DA11 8RN		Existing and Proposed Block Plan		2171-020		00	
						Scale 1:100@A3		Date March 2022	
						Computer File No.		Project No.	
		Description		Initial		Rev		Date	
		This drawing is copyright and may not be reproduced or made use of unless expressly agreed by the Design Team All dimensions must be checked on site.							
		Drawn By		Raj Bhutti		Checked By			
		Coordinated By				Approved By			