




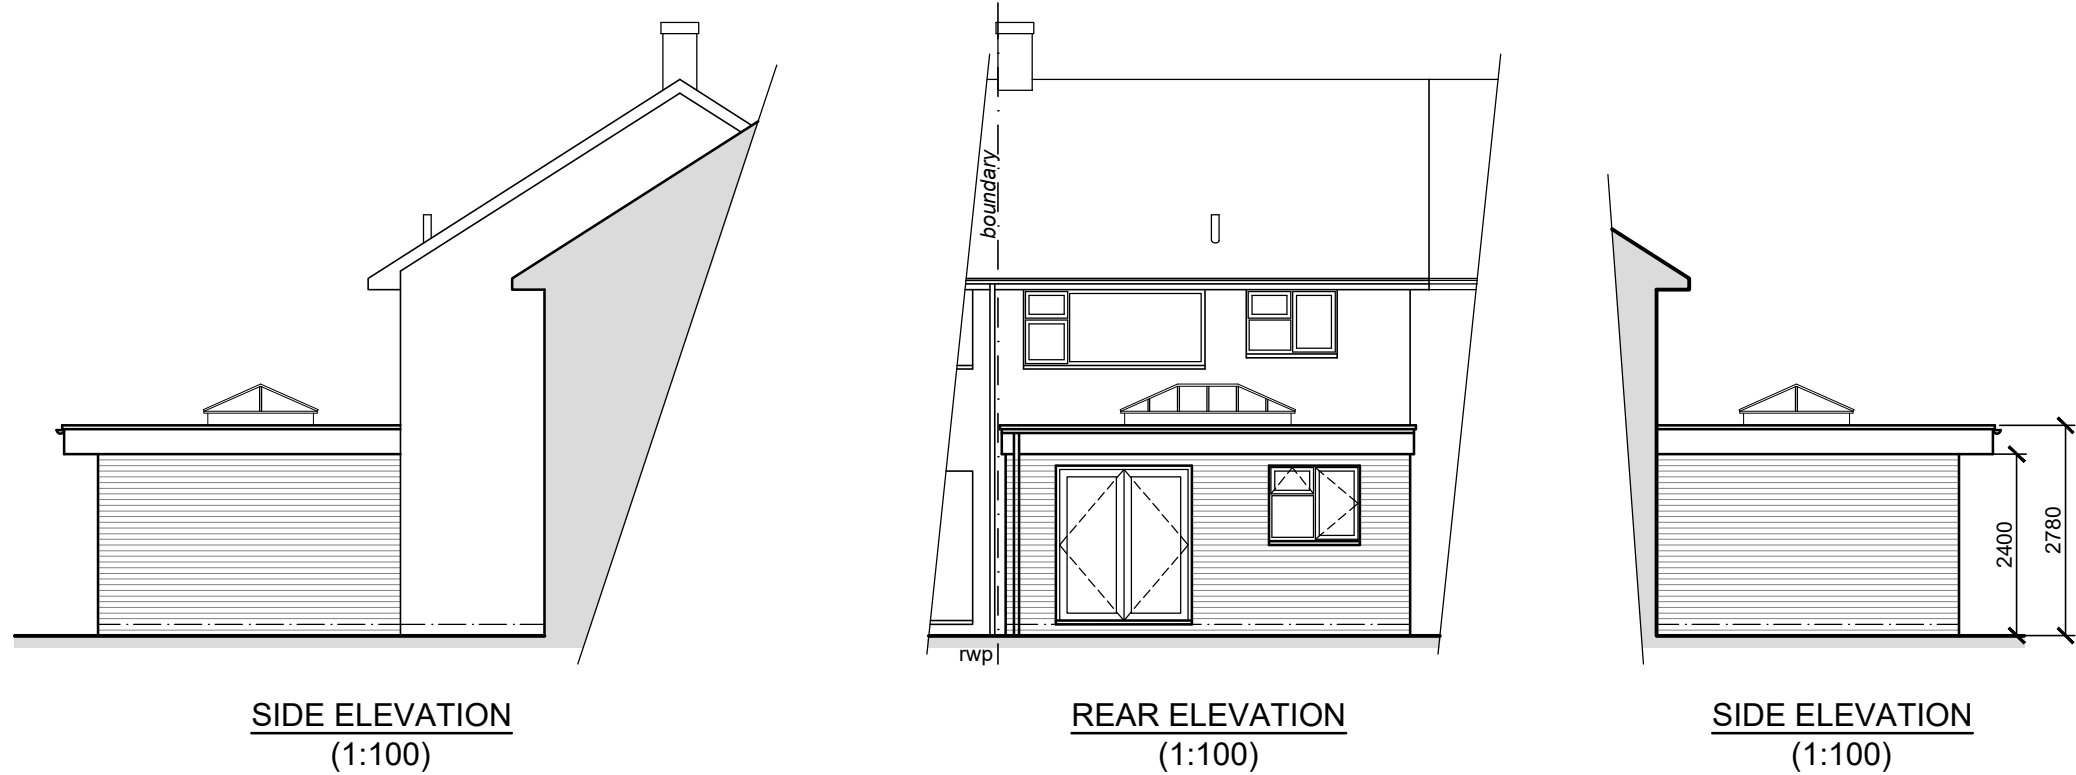


- MATERIALS**
- ROOF**
SINGLE PLY MEMBRANE TO FLAT ROOF
- WALLS**
FACING BRICKWORK TO MATCH MAIN DWELLING
- WINDOWS & DOORS**
COLOURED uPVC TO MATCH MAIN DWELLING

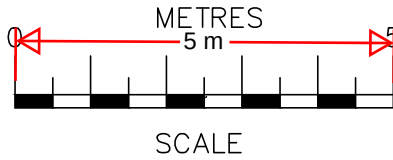

SCALE BAR @ 1:100

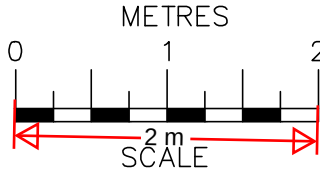

SCALE BAR @ 1:50

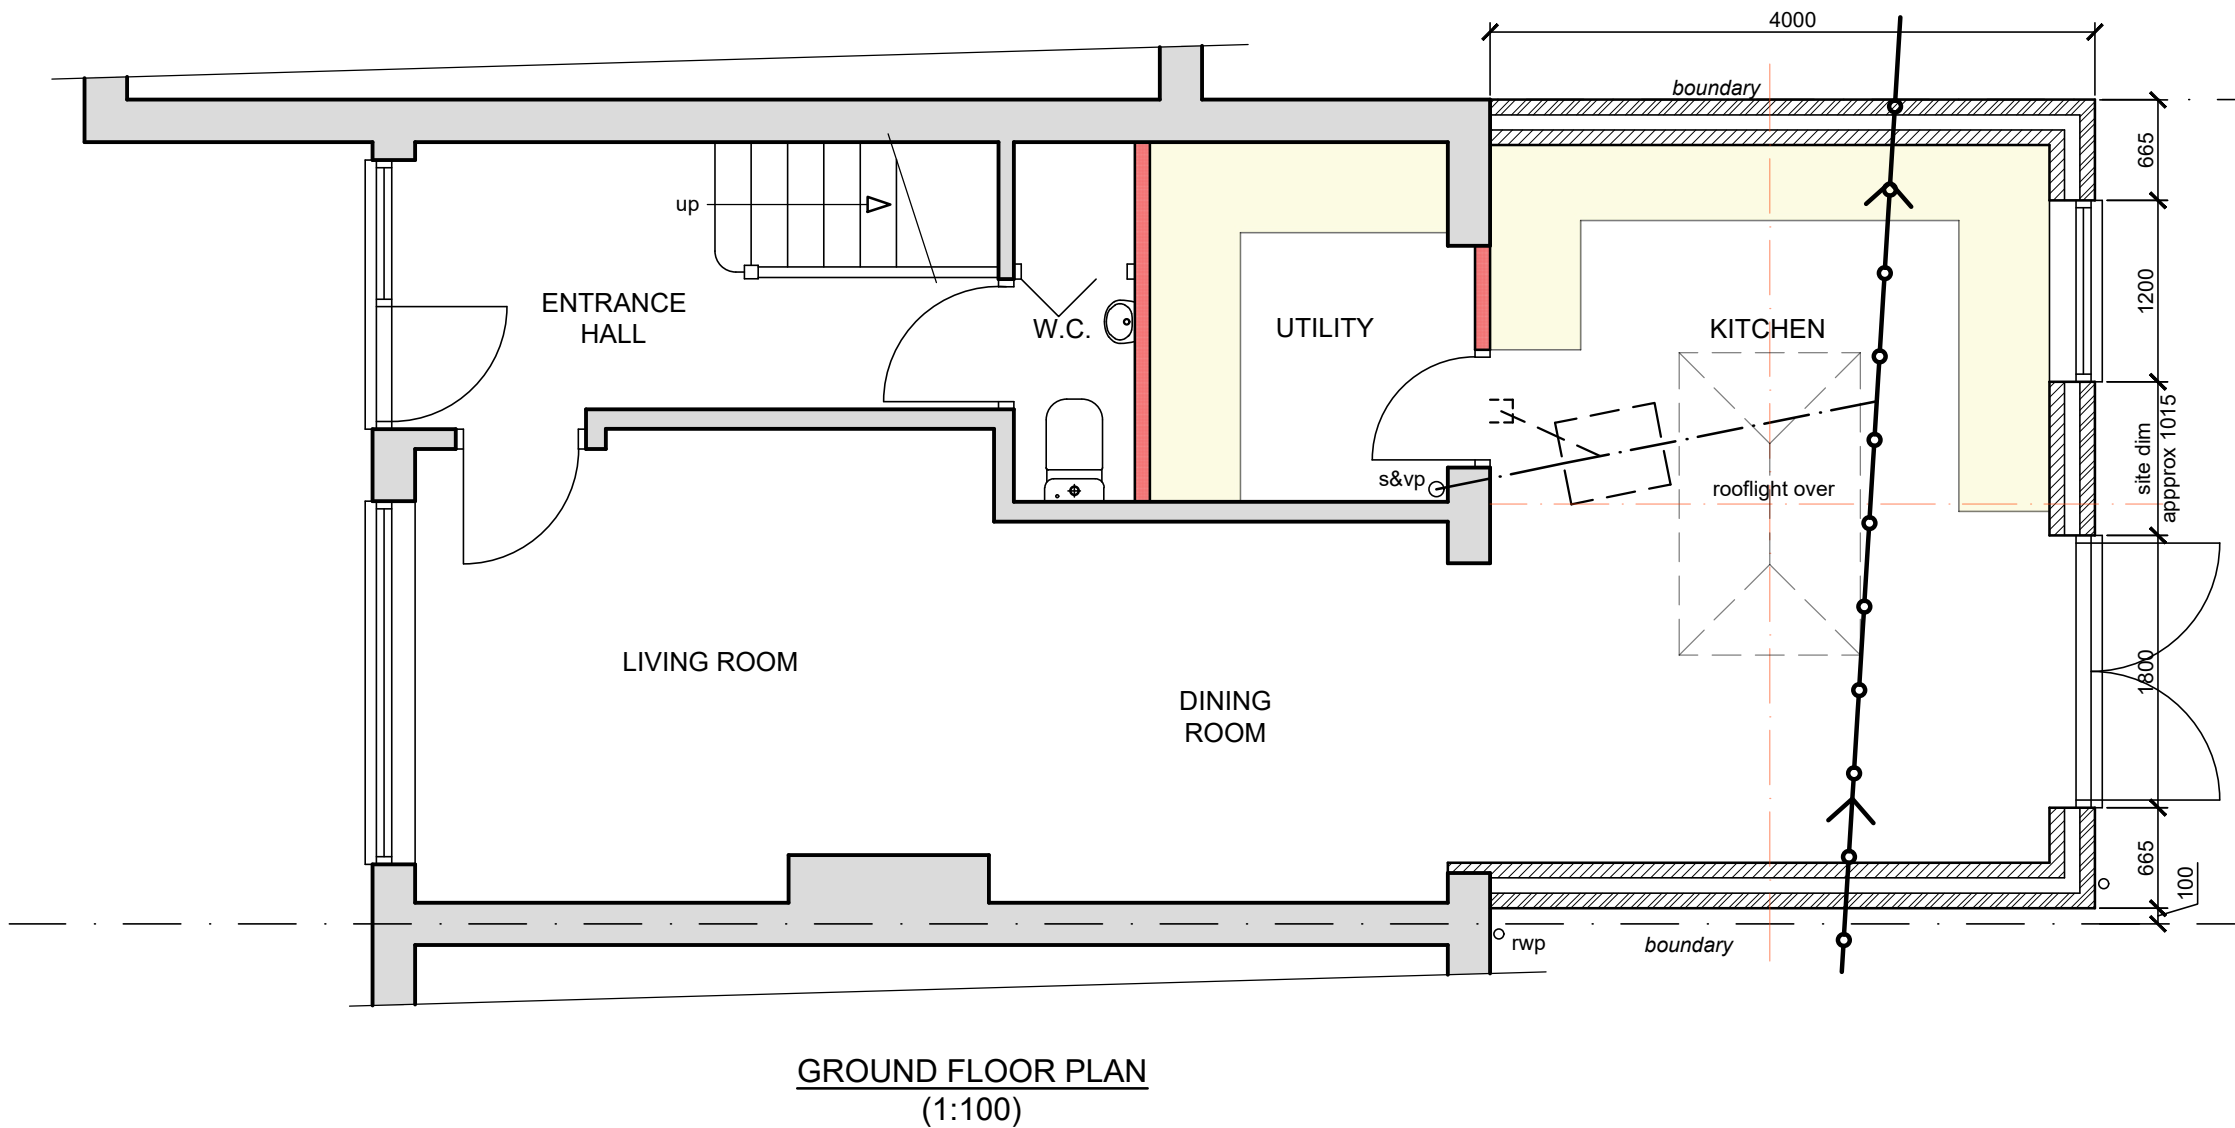

- DRAINAGE LEGEND**
- EXISTING 100mm PRIVATE DRAIN
 - EXISTING PRIVATE DRAIN REMOVED
 - EXISTING 100mm PUBLIC SEWER
 - PROPOSED 100mm PRIVATE DRAIN

DETAILS OF DRAINAGE AND PUBLIC SEWER AS PROVIDED BY INSEWER SURVEY *Project ref: TV250421*

Date	No	Revision
Penfold Project Services		
Epmarket, Wrotham Road, Meopham, Kent, DA13 0JH Telephone: 01474 816690 e-mail: apenfold448@btinternet.com		
Job Title:	127 WHINFELL WAY GRAVESEND KENT DA12 4RZ	
Dwg Title:	PLANS & ELEVATIONS AS PROPOSED	
Scale:	1:50 & 1:100 @ A2	
Dwg No.:	02	
Date:	April 2025	