

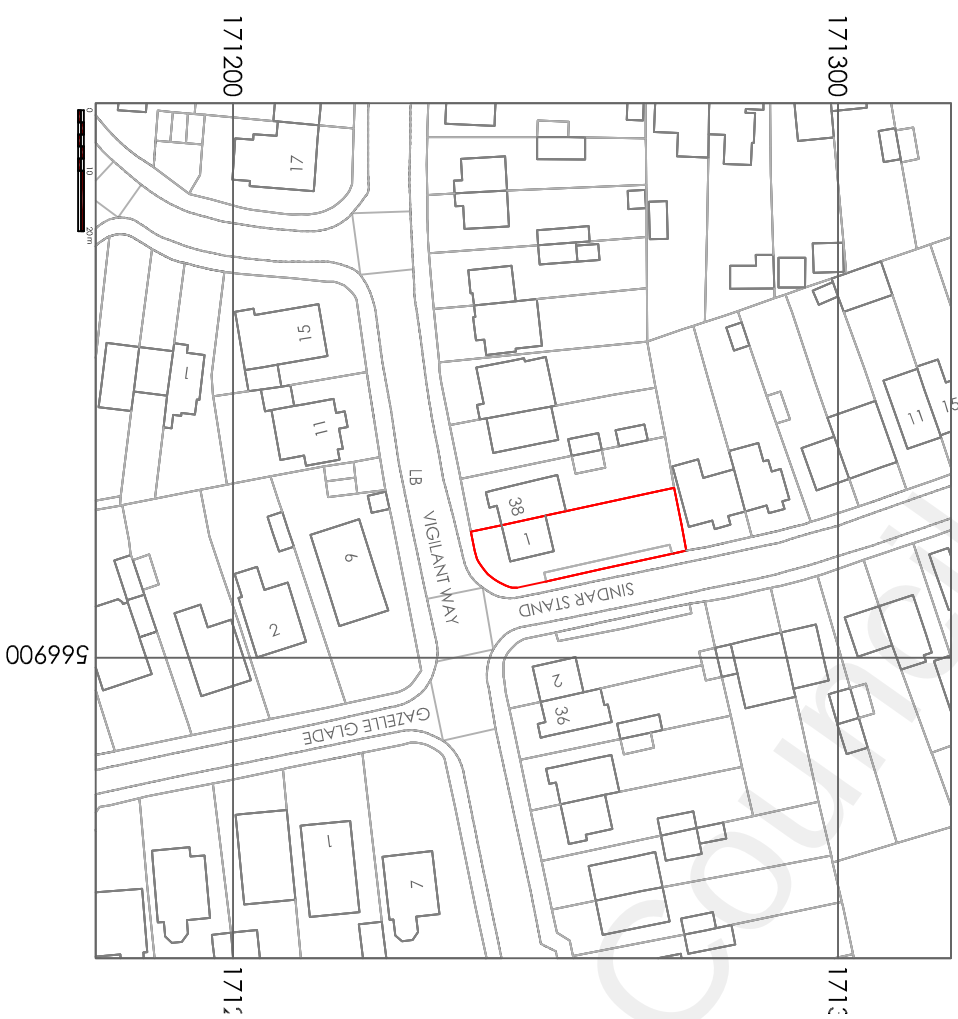


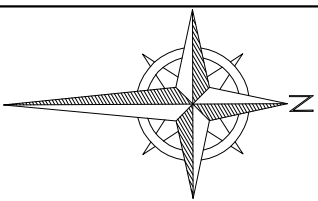

SITE MAP Scale 1 : 1250

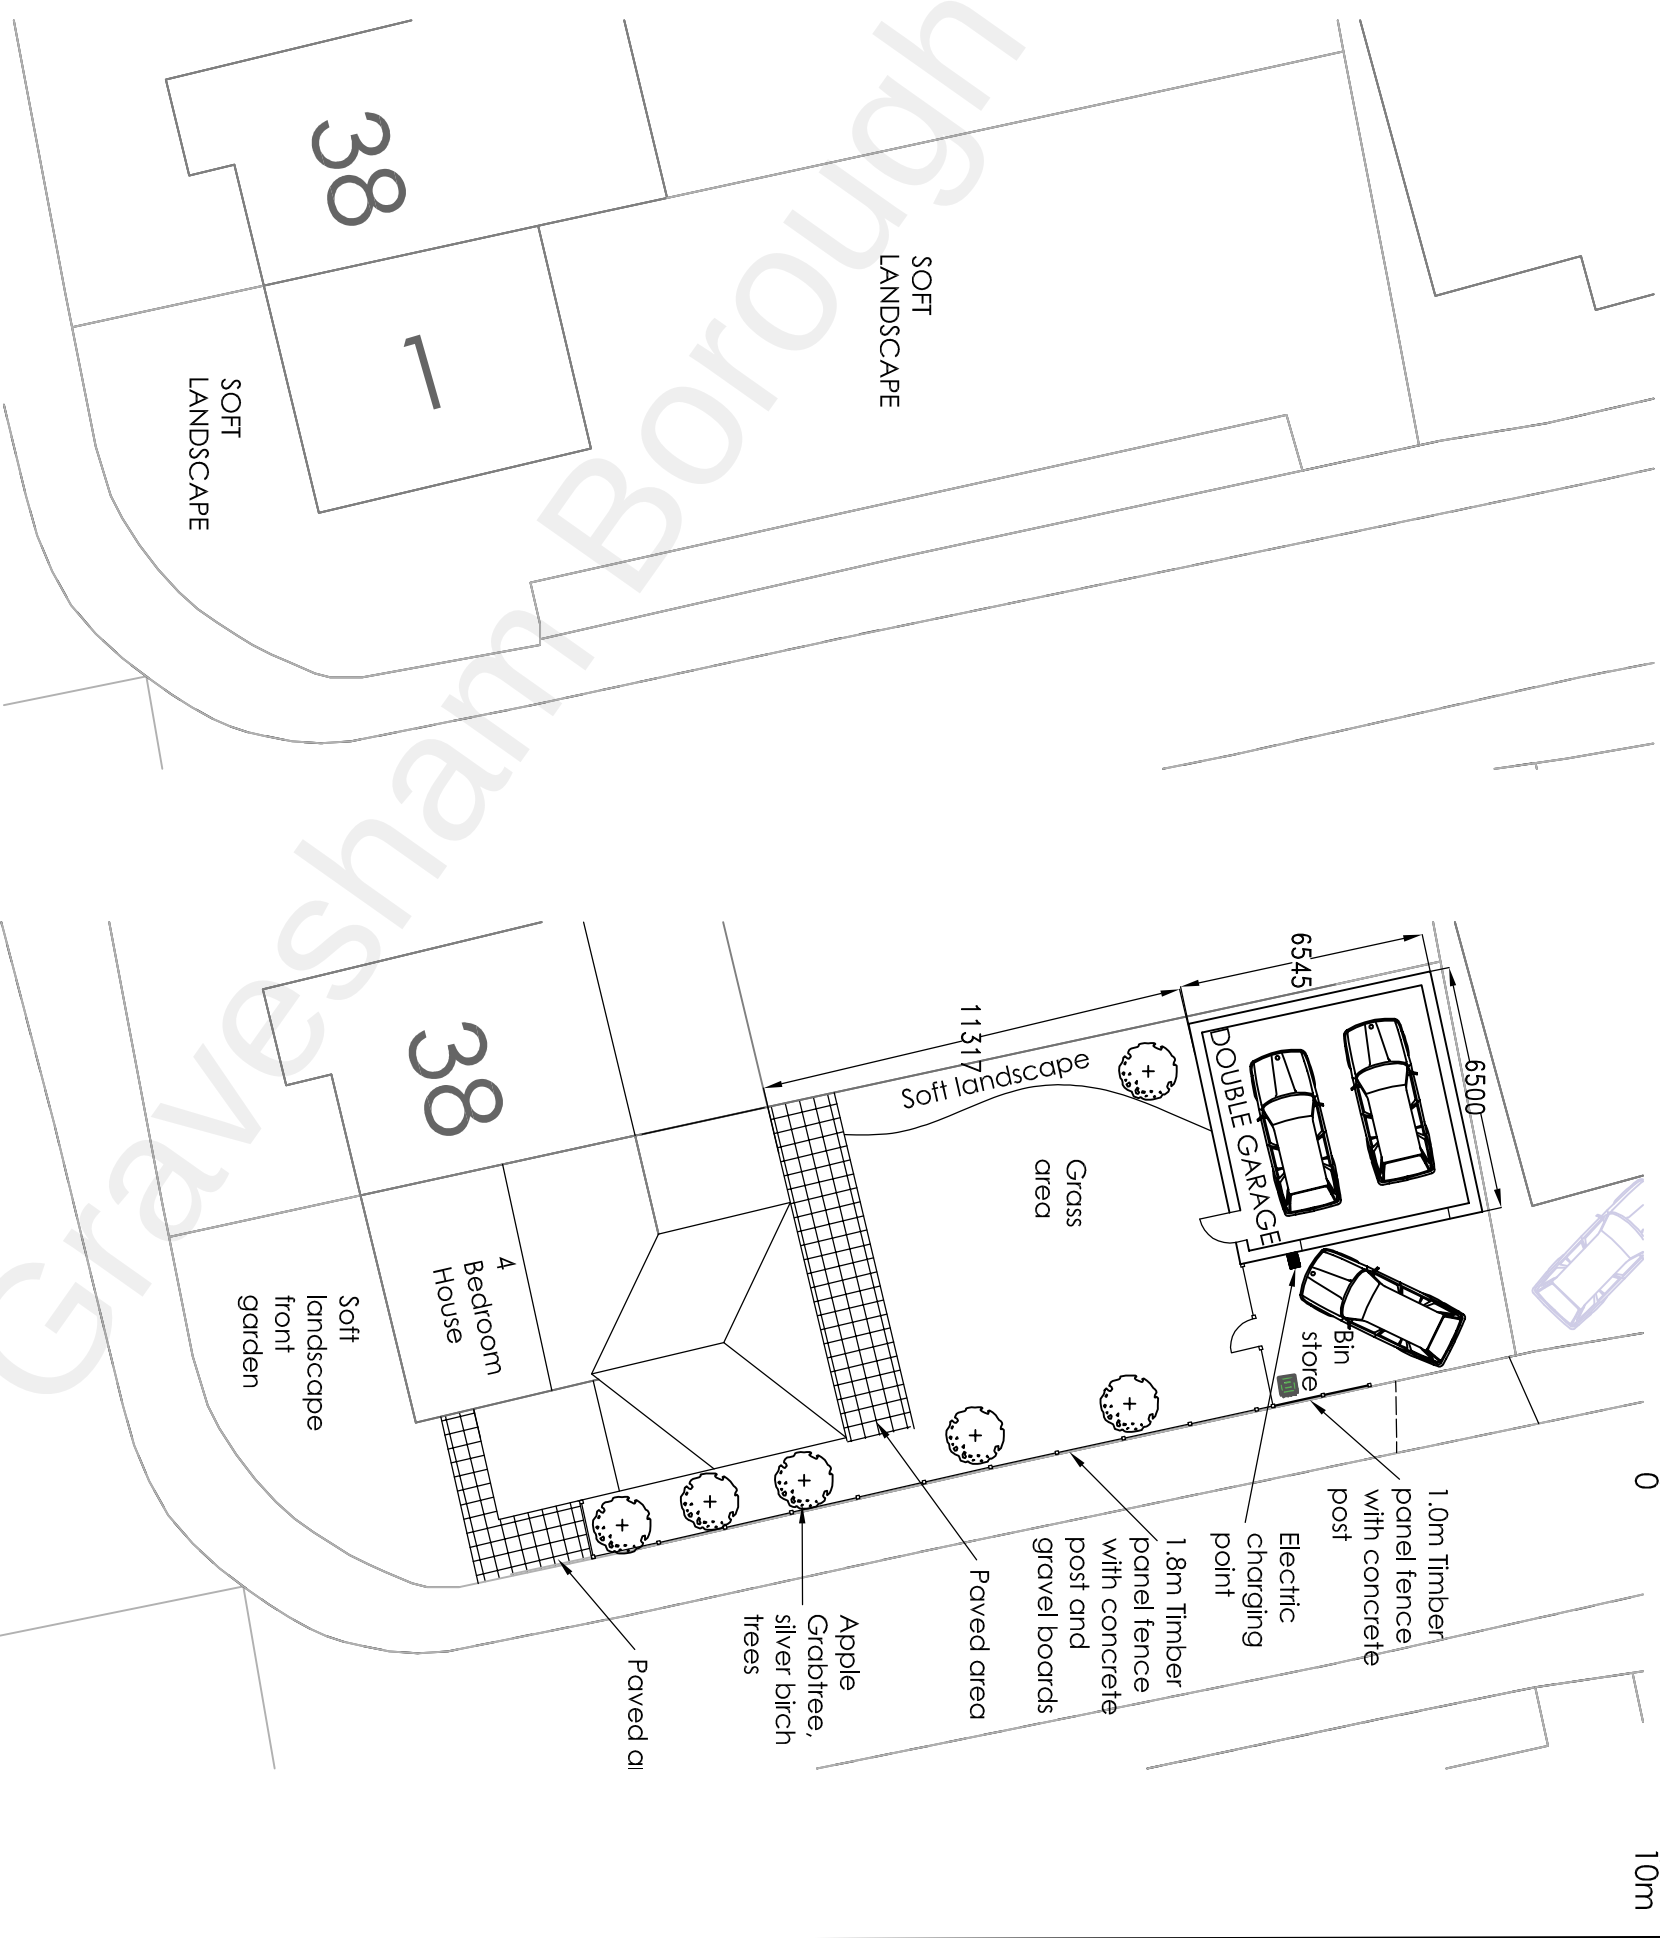

EXISTING BLOCK PLAN Scale 1:200

PROPOSED BLOCK PLAN Scale 1:200

Project I Sirdar Stand Gravesend Kent DA12 4LP Erection of a two-storey side extension and part two storey and part single storey rear extension. Erection of a double garage with electric charging point in the rear garden. Change of use of amenity land to be included within the residential curtilage of the site					H Channa Picaroons Maidstone Road Platt Kent TN15 8LB Tel: 07828277909 E-mail: hbchanna@tiscali.co.uk		
Drawing Title Site Map and Existing & Proposed Block Plans	B	Remove hedge from existing block plan & Elev	15/12/22	Drawn	Date	Scale	Drawing No.
	A	Revise red line	29/11/22	HC	Oct 2022	1:1250 1:200	15S/A3/O1B
	Rev	Description	Date				