


Proposed Side Elevation

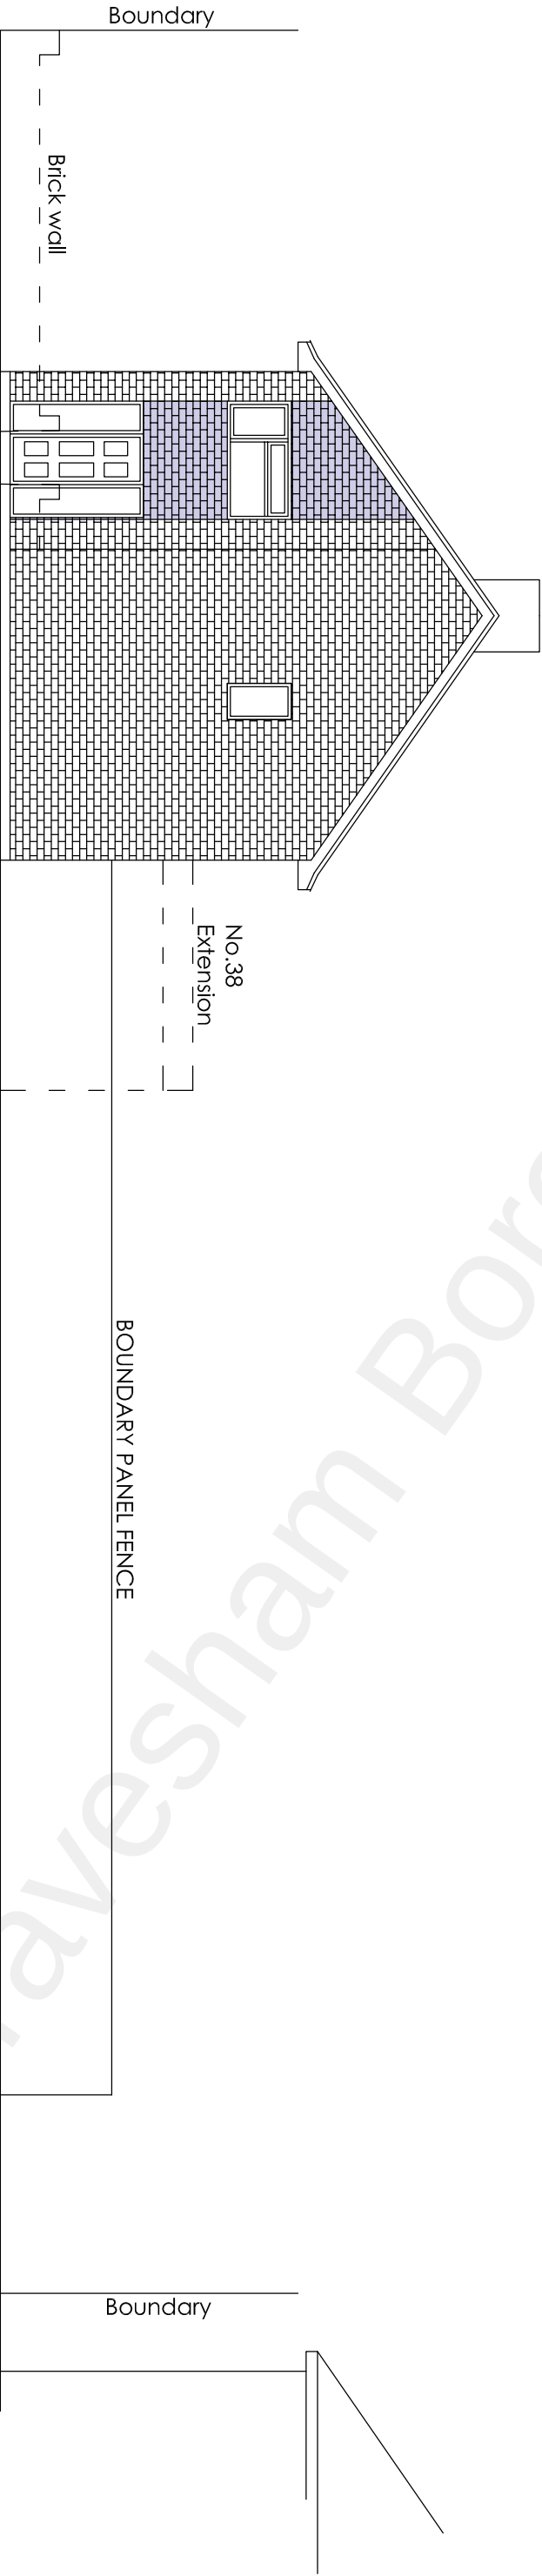

Existing Side Elevation

Project		I Sindar Stand Gravesend Kent DA12 4LP		H Channa Picaroons Maidstone Road Platt Kent TN15 8LB Tel: 07828277909 E-mail: hbchanna@tiscali.co.uk
Drawing Title		Erection of a two-storey side extension and part two storey and part single storey rear extension. Erection of a double garage with electric charging point in the rear garden.		
		Change of use of amenity land to be included within the residential curtilage of the site		
		Existing and Proposed Side Elevations		
		B	Remove hedge from existing block plan & Elev	15/12/22
		A	Revise red line	29/11/22
		Rev	Description	Date