



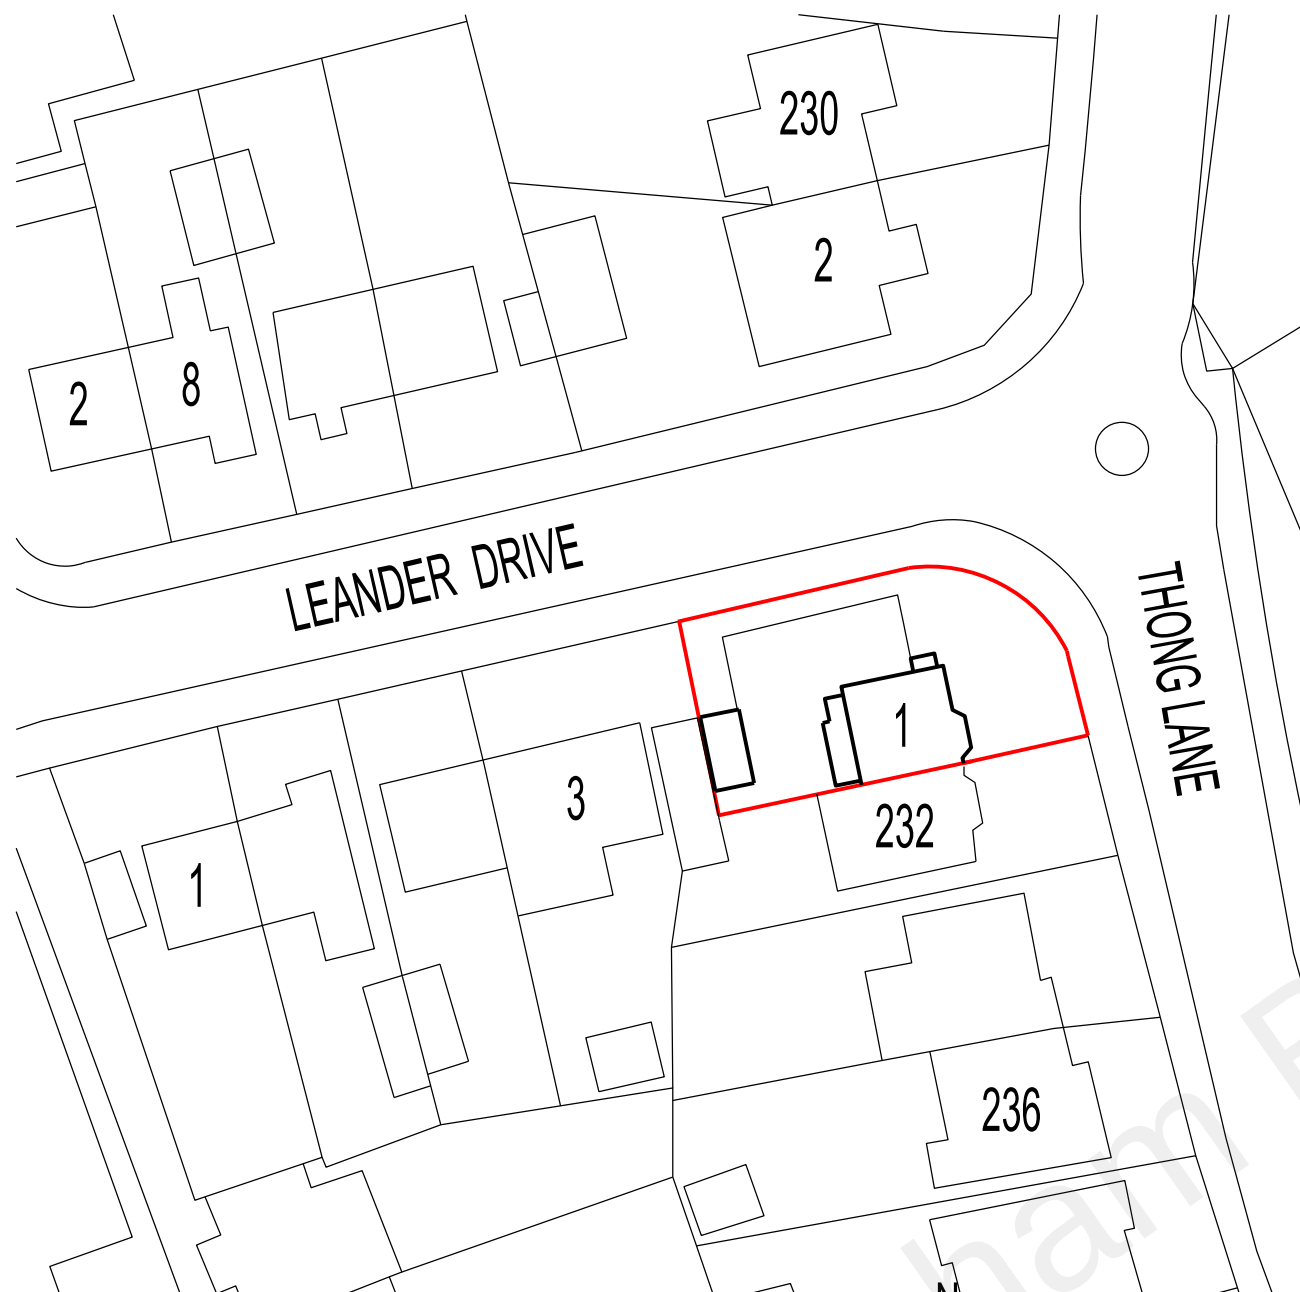

EXISTING BLOCK PLAN scale 1:500

0 5 10 15 20 25 50 metres

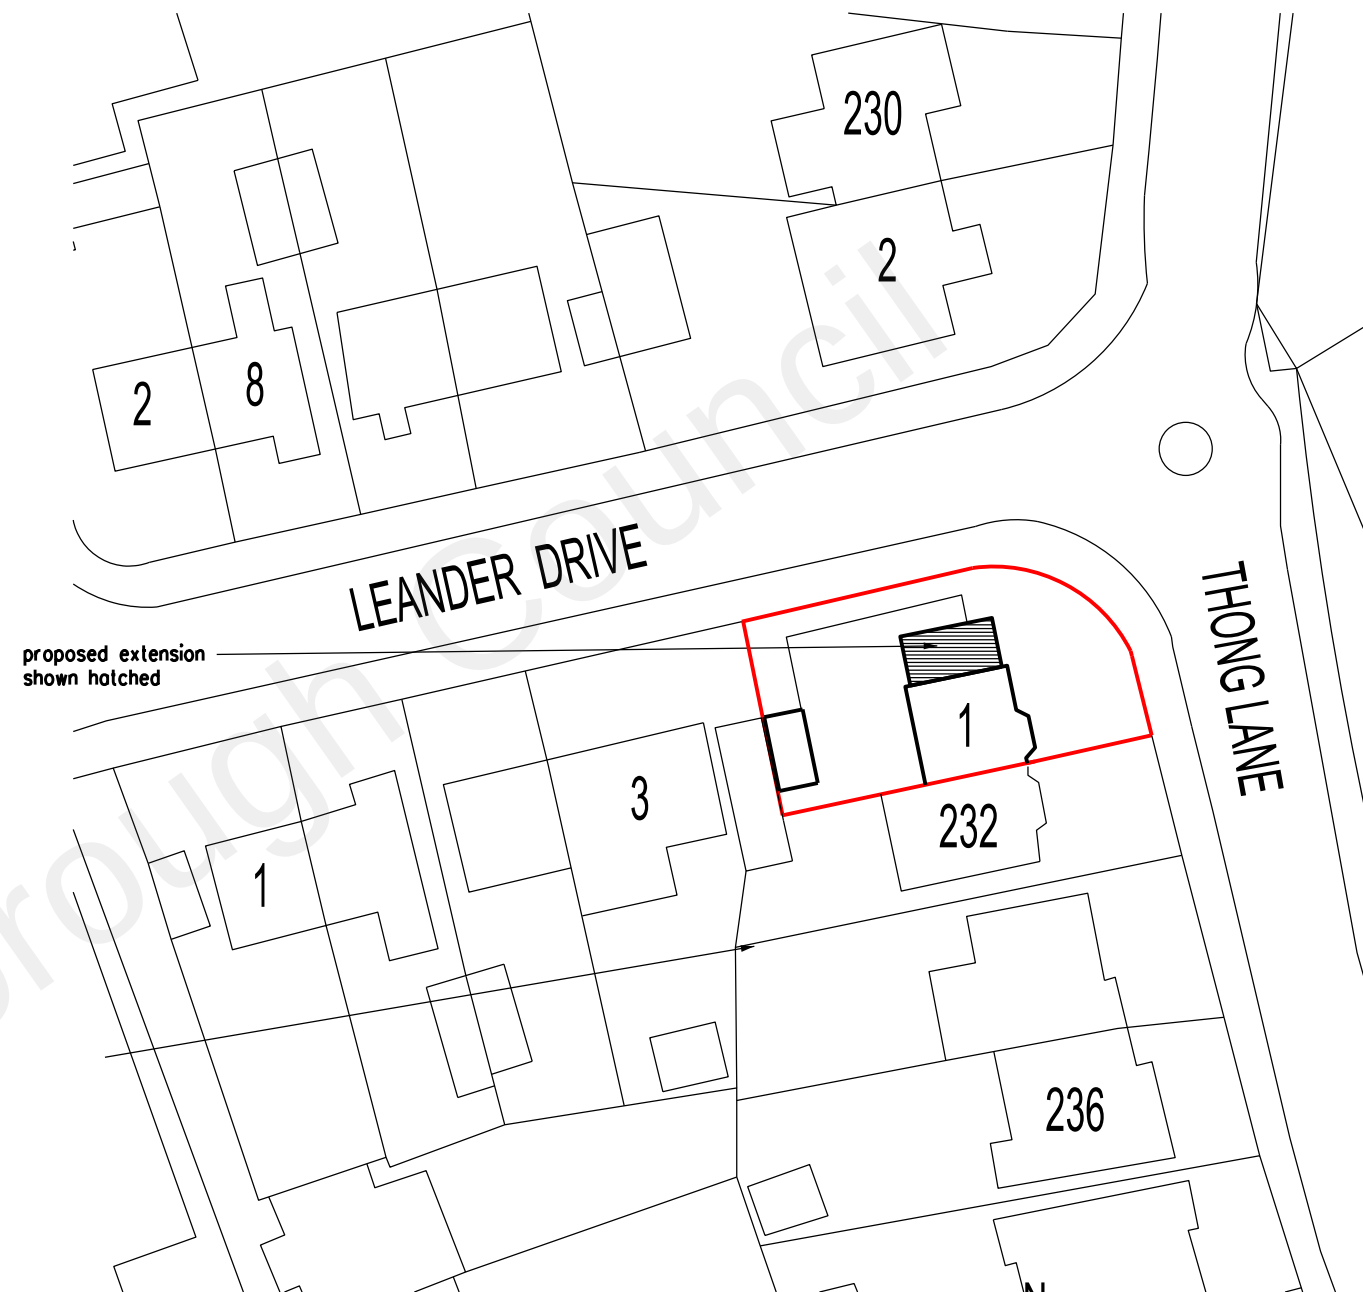

PROPOSED BLOCK PLAN scale 1:500

0 5 10 15 20 25 50 metres

A. Redrawn.	09/08/22
REVISION	DATE
ARCHITECT	
TA ARCHITECTS 11 JOYDENS WOOD ROAD BEXLEY KENT DA5 2HS Tel 07905 130591 ta140256@googlemail.com	
JOB	
PROPOSED DOUBLE STOREY SIDE EXTENSION AT 1 LEANDER DRIVE GRAVESEND KENT DA12 4NF	
DRAWING	
EXISTING & PROPOSED SITE BLOCK PLANS	
SCALE	DATE
1:500 AT A3	JUNE 2022
DRAWING NO.	
JP/01 A	