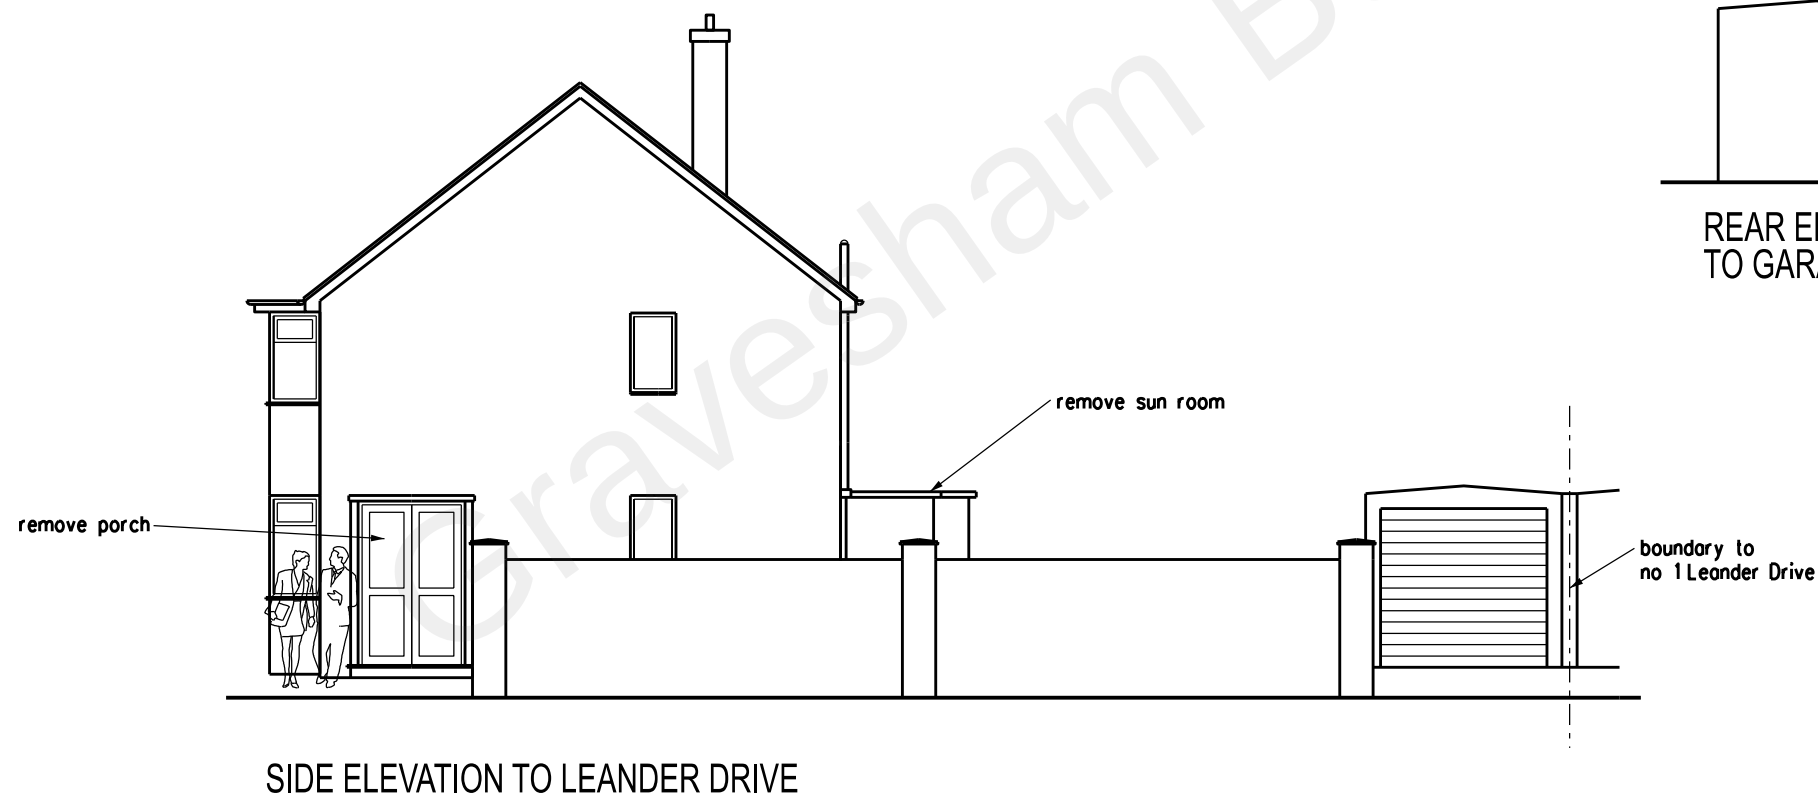
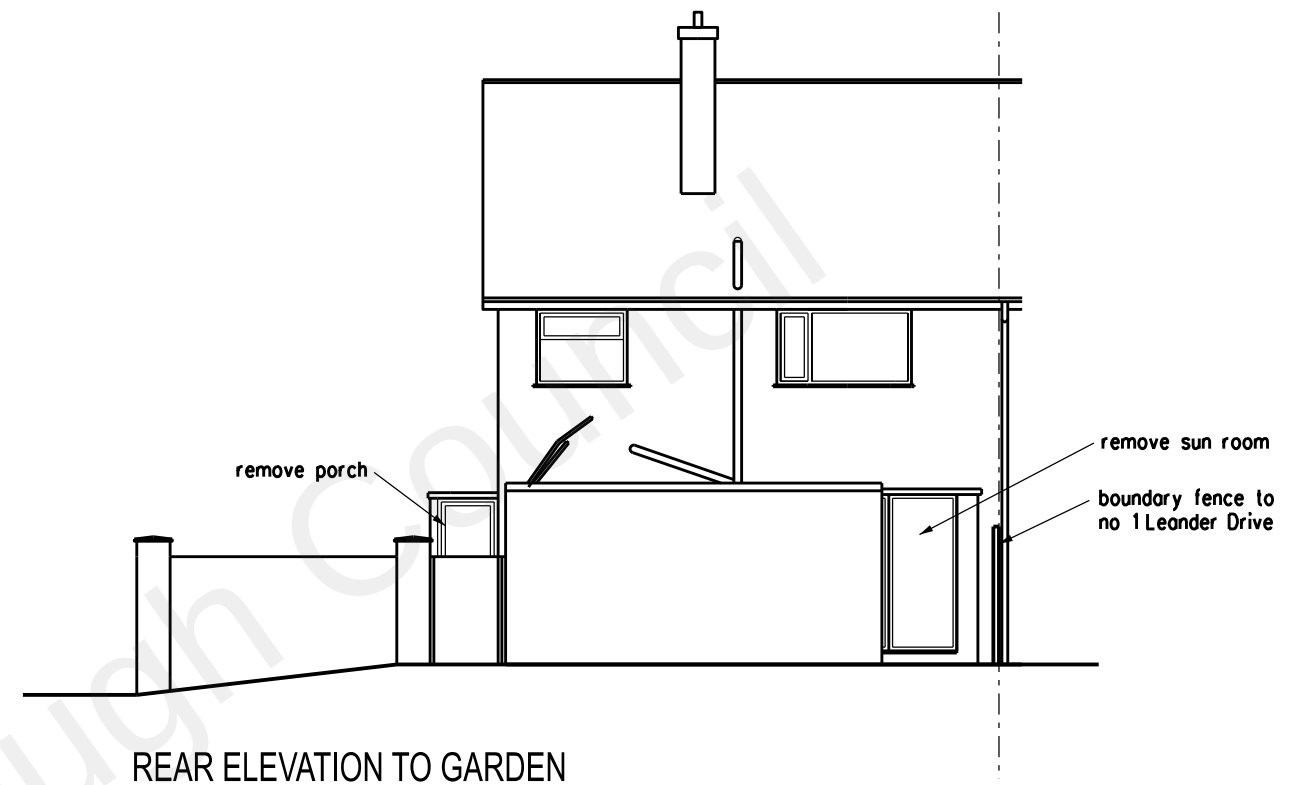
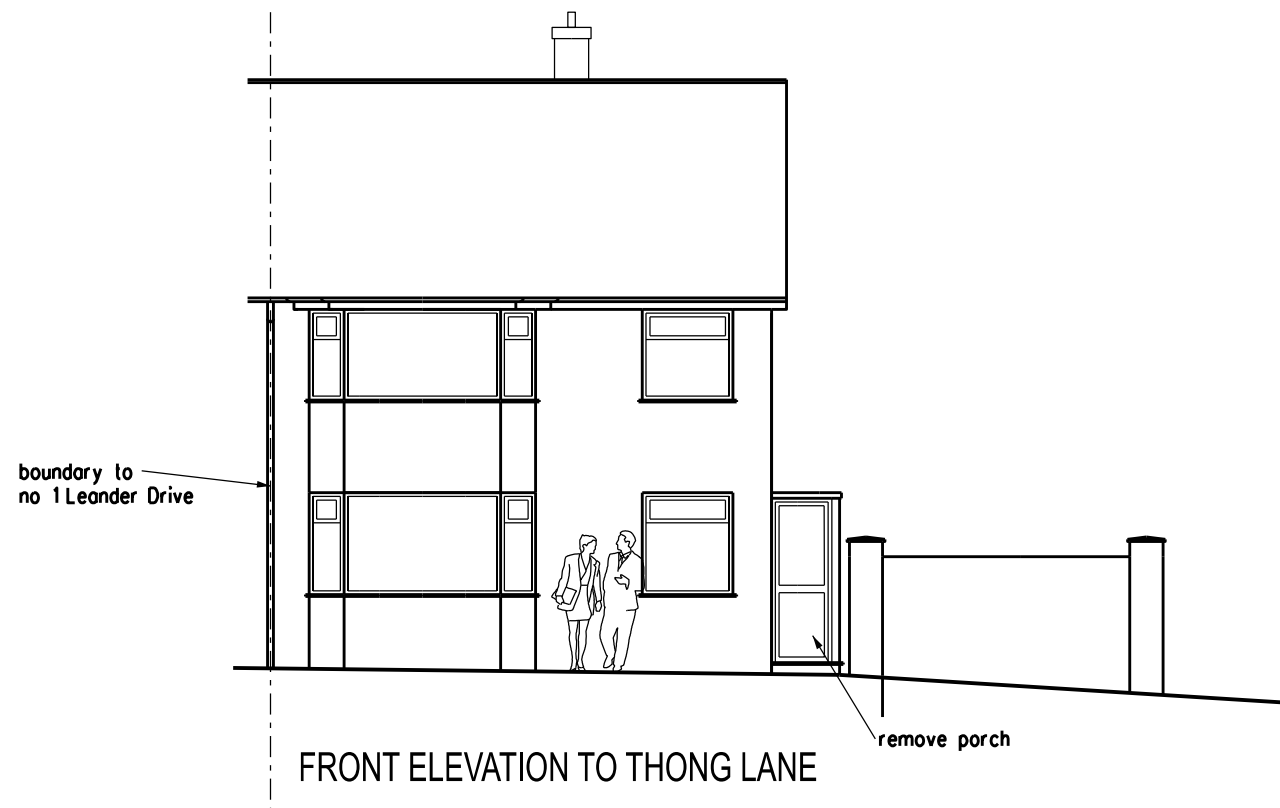


## PLANNING APPLICATION

REVISION DATE

ARCHITECT  
TA ARCHITECTS  
11 JOYDENS WOOD ROAD BEXLEY  
KENT DA5 2HS Tel 07905 130591  
ta140256@googlemail.com

JOB  
PROPOSED DOUBLE STOREY  
SIDE EXTENSION  
AT 1 LEANDER DRIVE  
GRAVESEND KENT DA12 4NF

DRAWING NO.  
EXISTING ELEVATIONS

SCALE 1:100 AT A3 DATE JUNE 2022

DRAWING NO.  
JP/03

