

Scale Bar at 1:1250

Notes:

Do not scale except for planning purposes only.

Report all discrepancies, errors and omissions.



Verify all dimensions on site before commencing any work on site or preparing shop drawings.

All materials, components and workmanship are to comply with the relevant British Standards,

Codes of Practice, and appropriate manufacturers recommendations that from time to time shall apply.

For all specialist work, see relevant specialist manufacturers drawings.

This drawing and design are copyright of Andrew Wells Architectural Planning & Design Ltd.

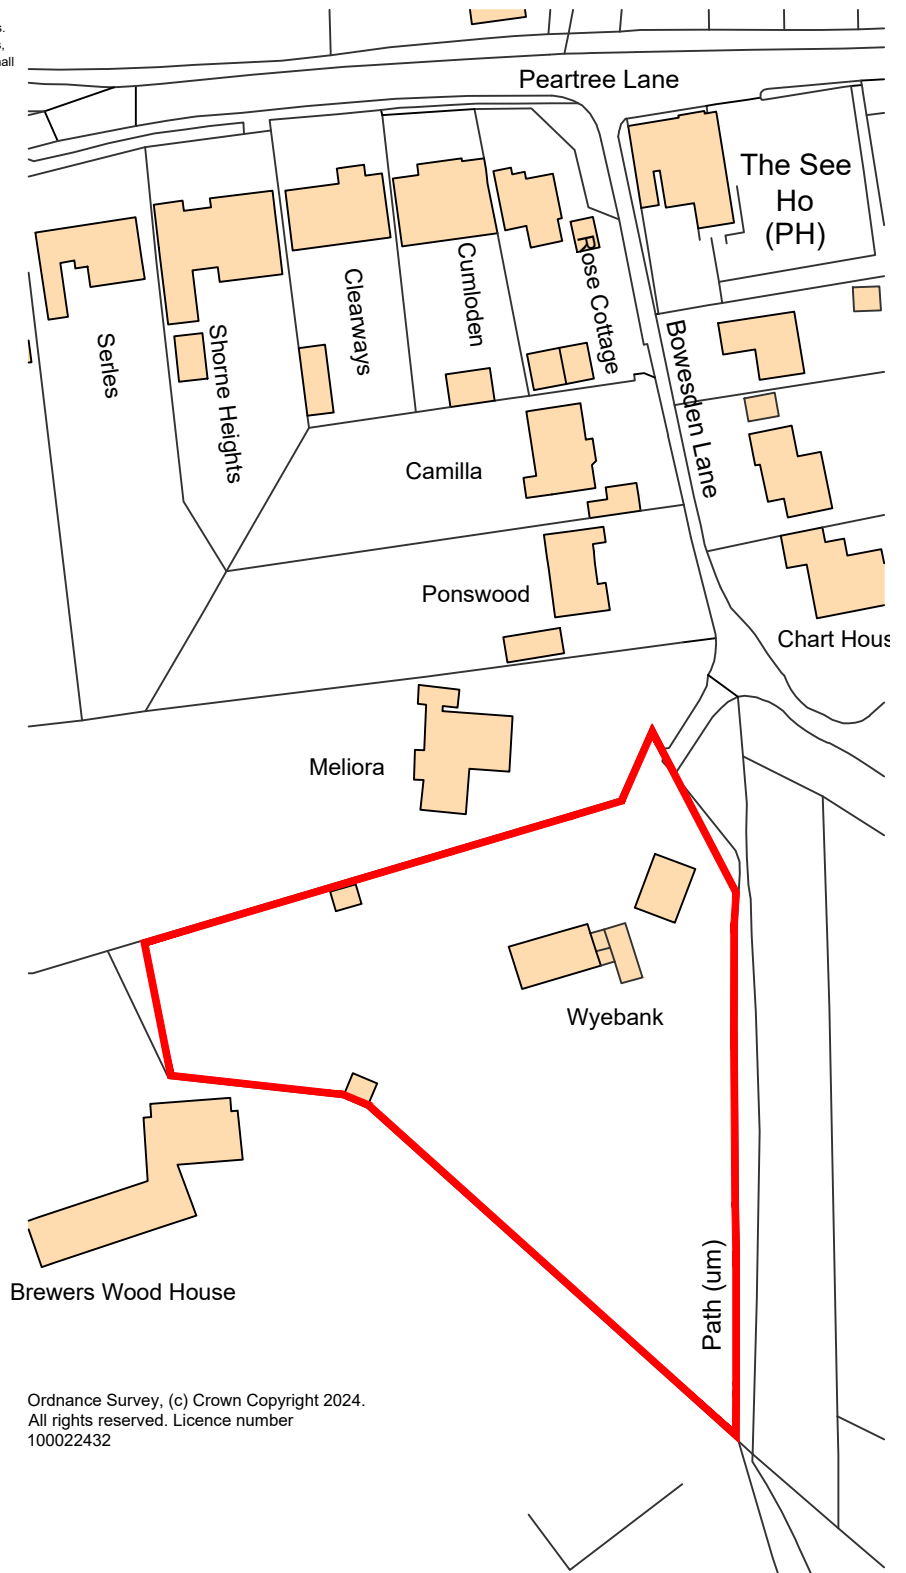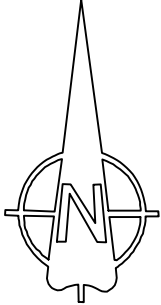

Ordnance Survey, (c) Crown Copyright 2024.
All rights reserved. Licence number
100022432

Site Location Plan

Wyebank, Bowesden Lane,
Gravesend, Kent DA12 3LA

A N D R E W W E L L S

Architectural Planning & Design

Hollywood House, 76 Hollywood Lane,
Rochester, Kent. ME3 8AR
Tel: 01634 786728 Mob:07535 621806
e-mail: andy@wellsdesign.co.uk

Drawing Title

Site Location Plan

Scale

1:1250

A4

Date

Oct 24

Drawing No.

PL / 783 / 02