



Note
This drawing is protected by copyright and must not be copied or reproduced without the written consent of Graham Simpkin Planning. All dimensions and sizes to be checked on site.
North points are indicative. ©

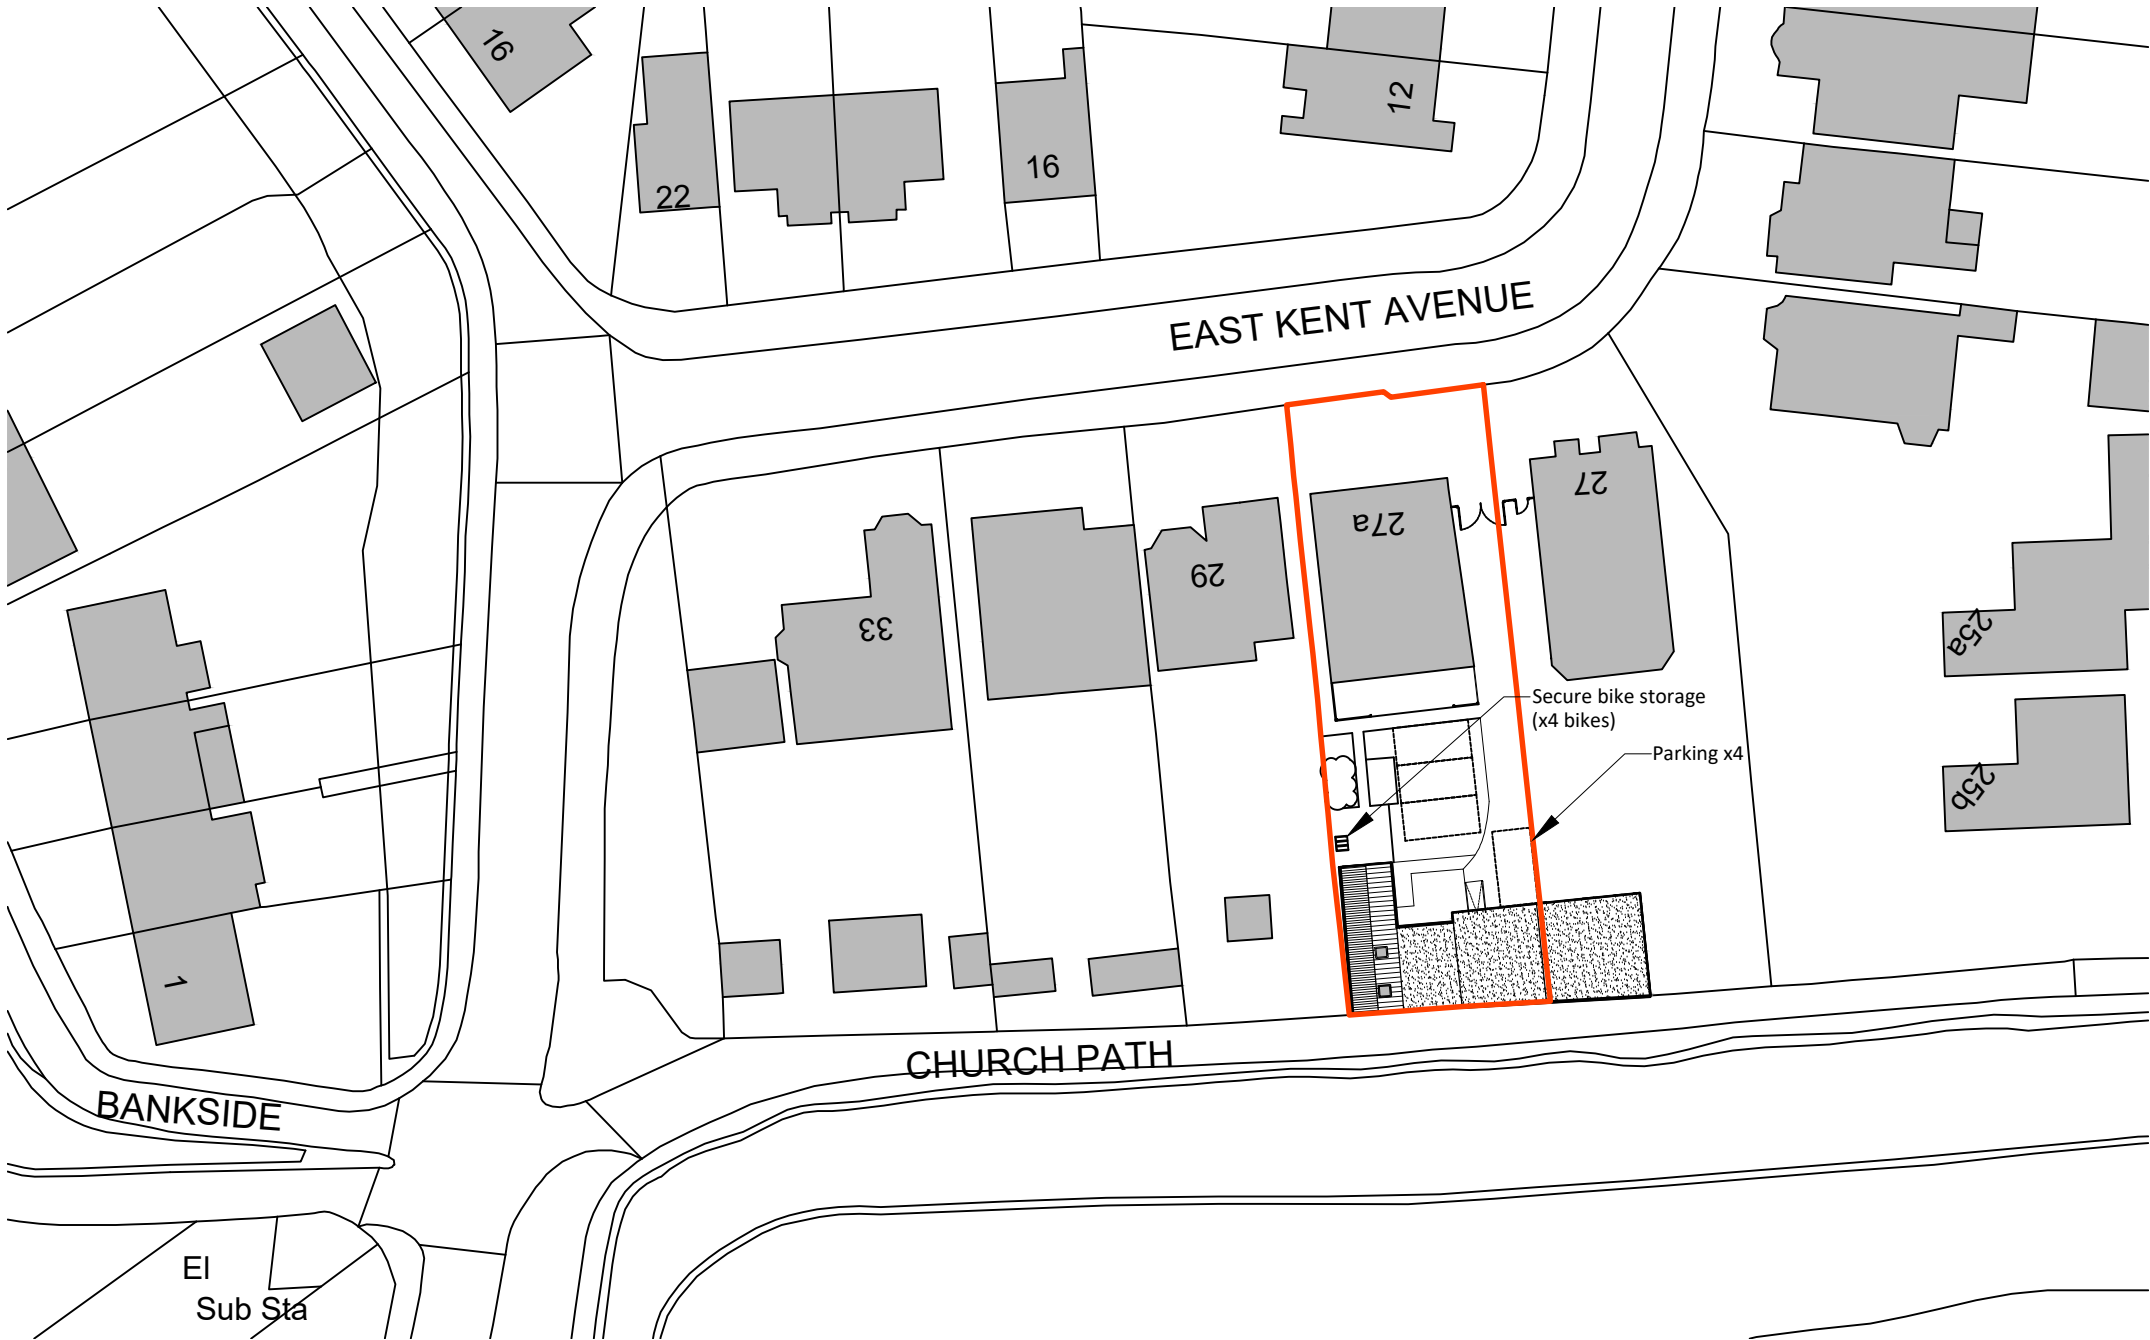

Existing Block Plan
1:500

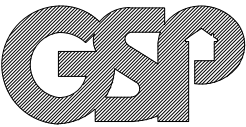

Graham Simpkin Planning

2 The Parade, Ash Road, Hartley
Longfield, Kent DA3 8BG
Tel: 01474 703705
www.gsplanning.uk
Email: office@gsplanning.uk

Project Title 27a East Kent Avenue, Northfleet, DA11 9HU		Job No 4254
Drawing Title Existing Block Plan	Drawing No 02	Revision —
Date 29.10.2024	Drawn by MW	Checked by ON
Scale 1:500 @ A3	Note —	

