


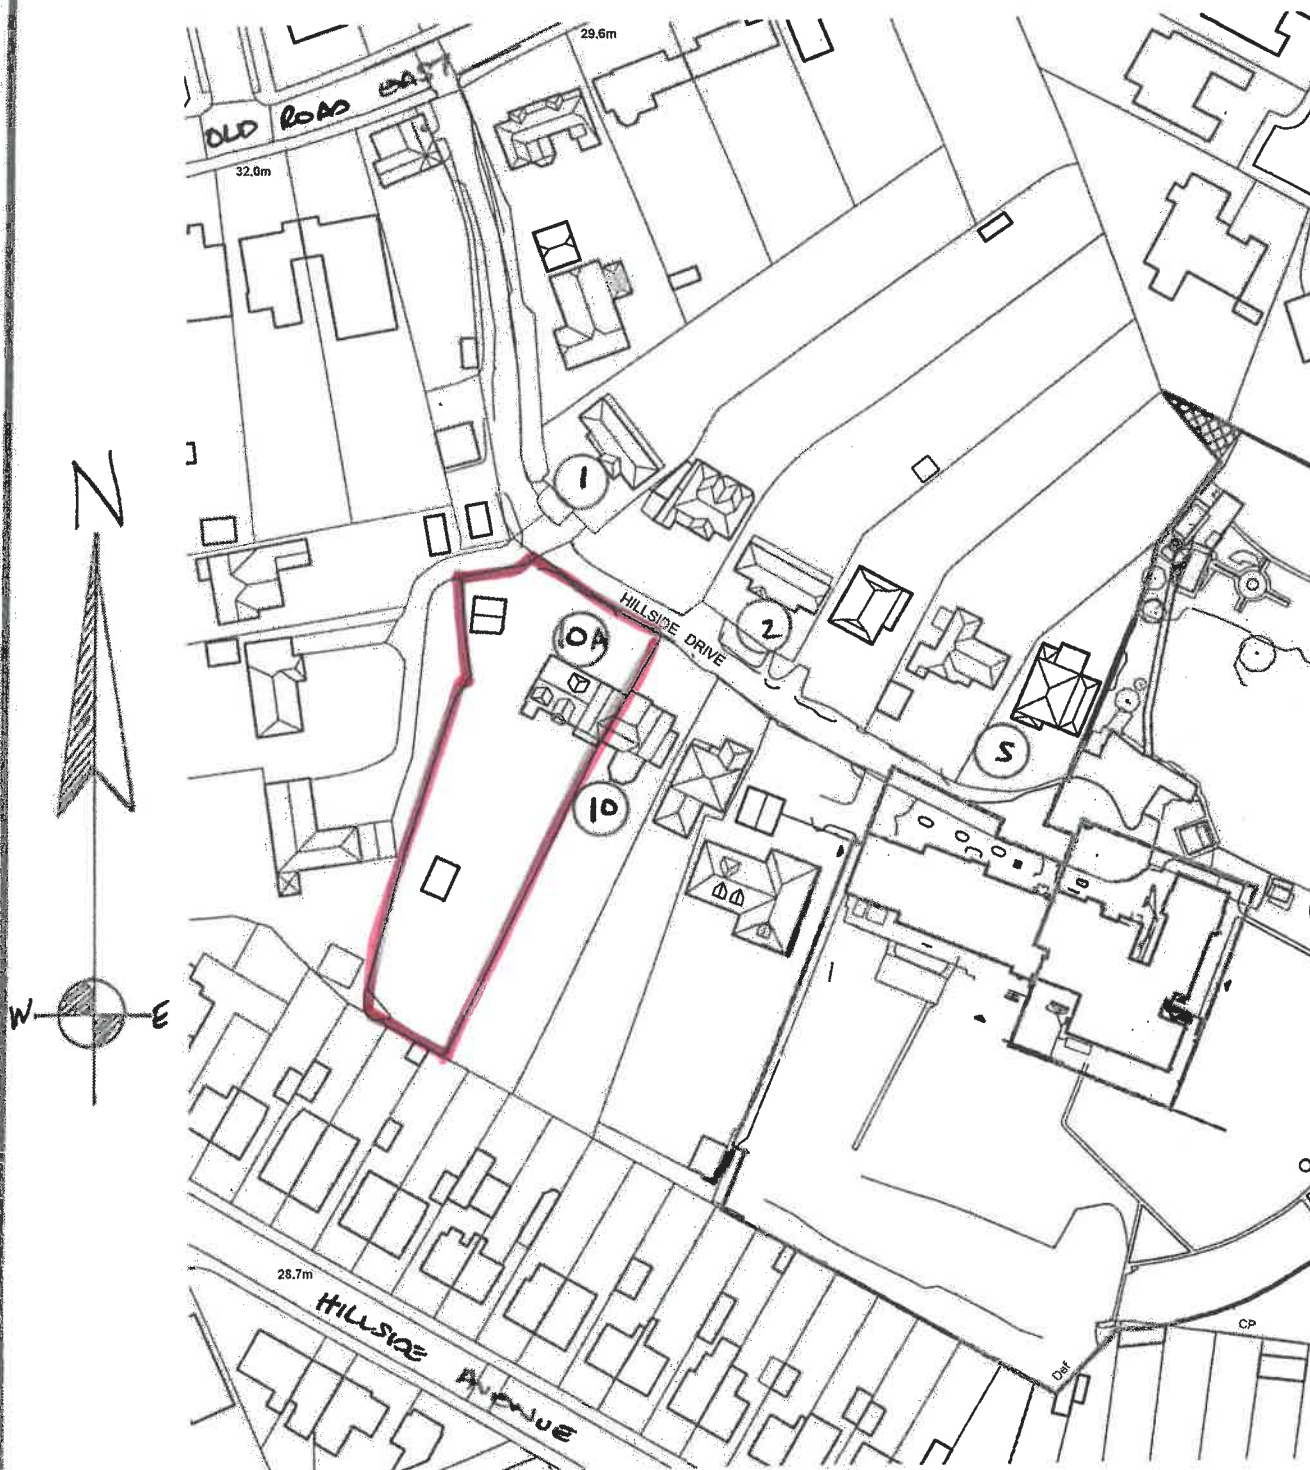

PROJECT 10A HILLSIDE DRIVE	DATE OCT / 2023	SCALE 1:1250 @ A4
TITLE LOCATION PLAN	DRAWING NO DKM 9211 / 01	RN 01