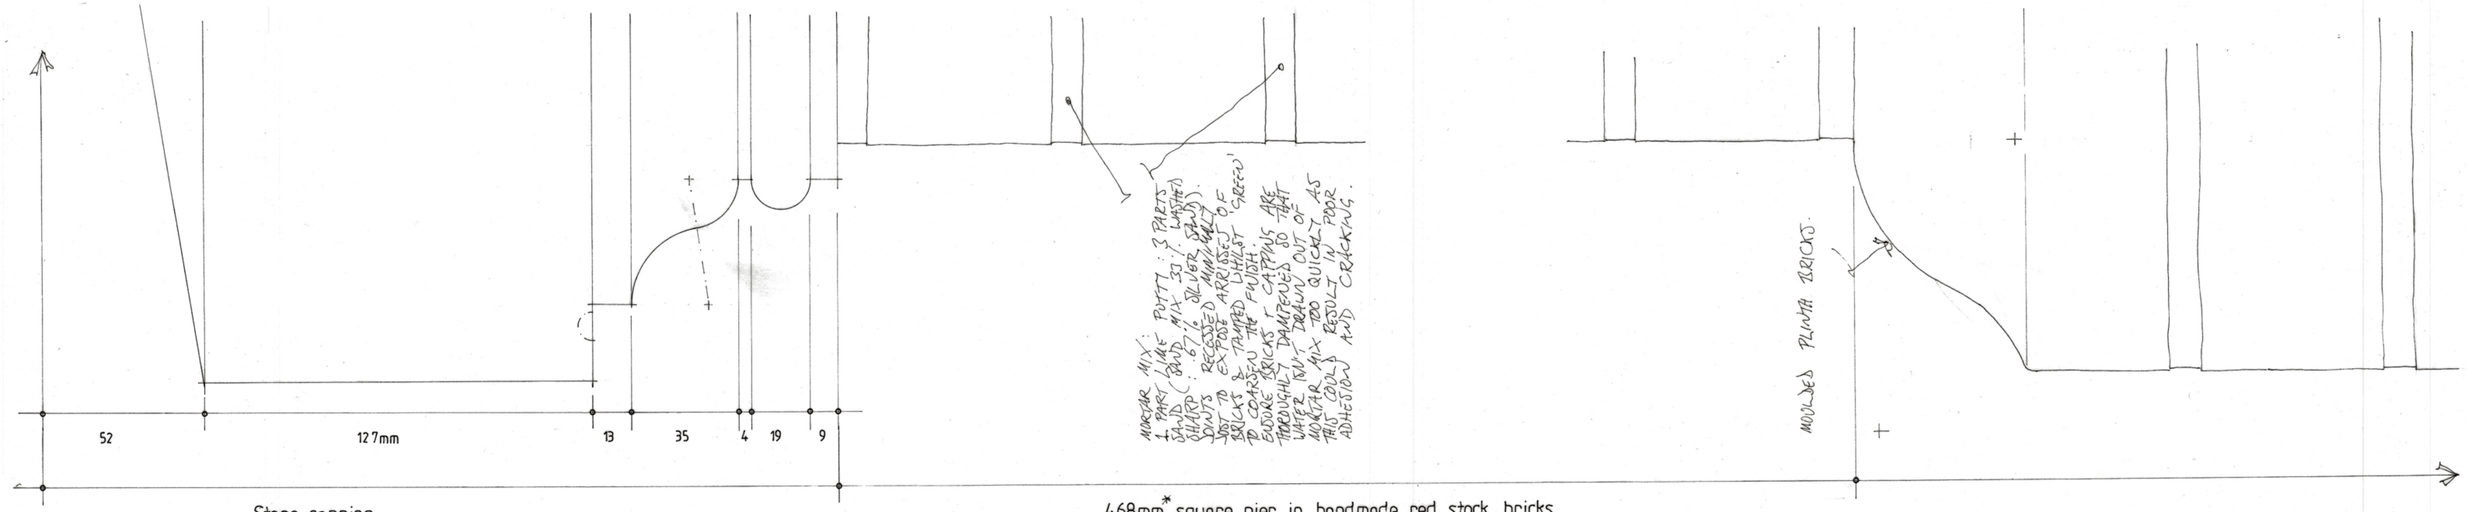

Stone capping

468mm* square pier in handmade red stock bricks

* THIS DIMENSION BASED ON IMPERIAL SIZE BRICKS MANUFACTURED BY U.T. LAMB.

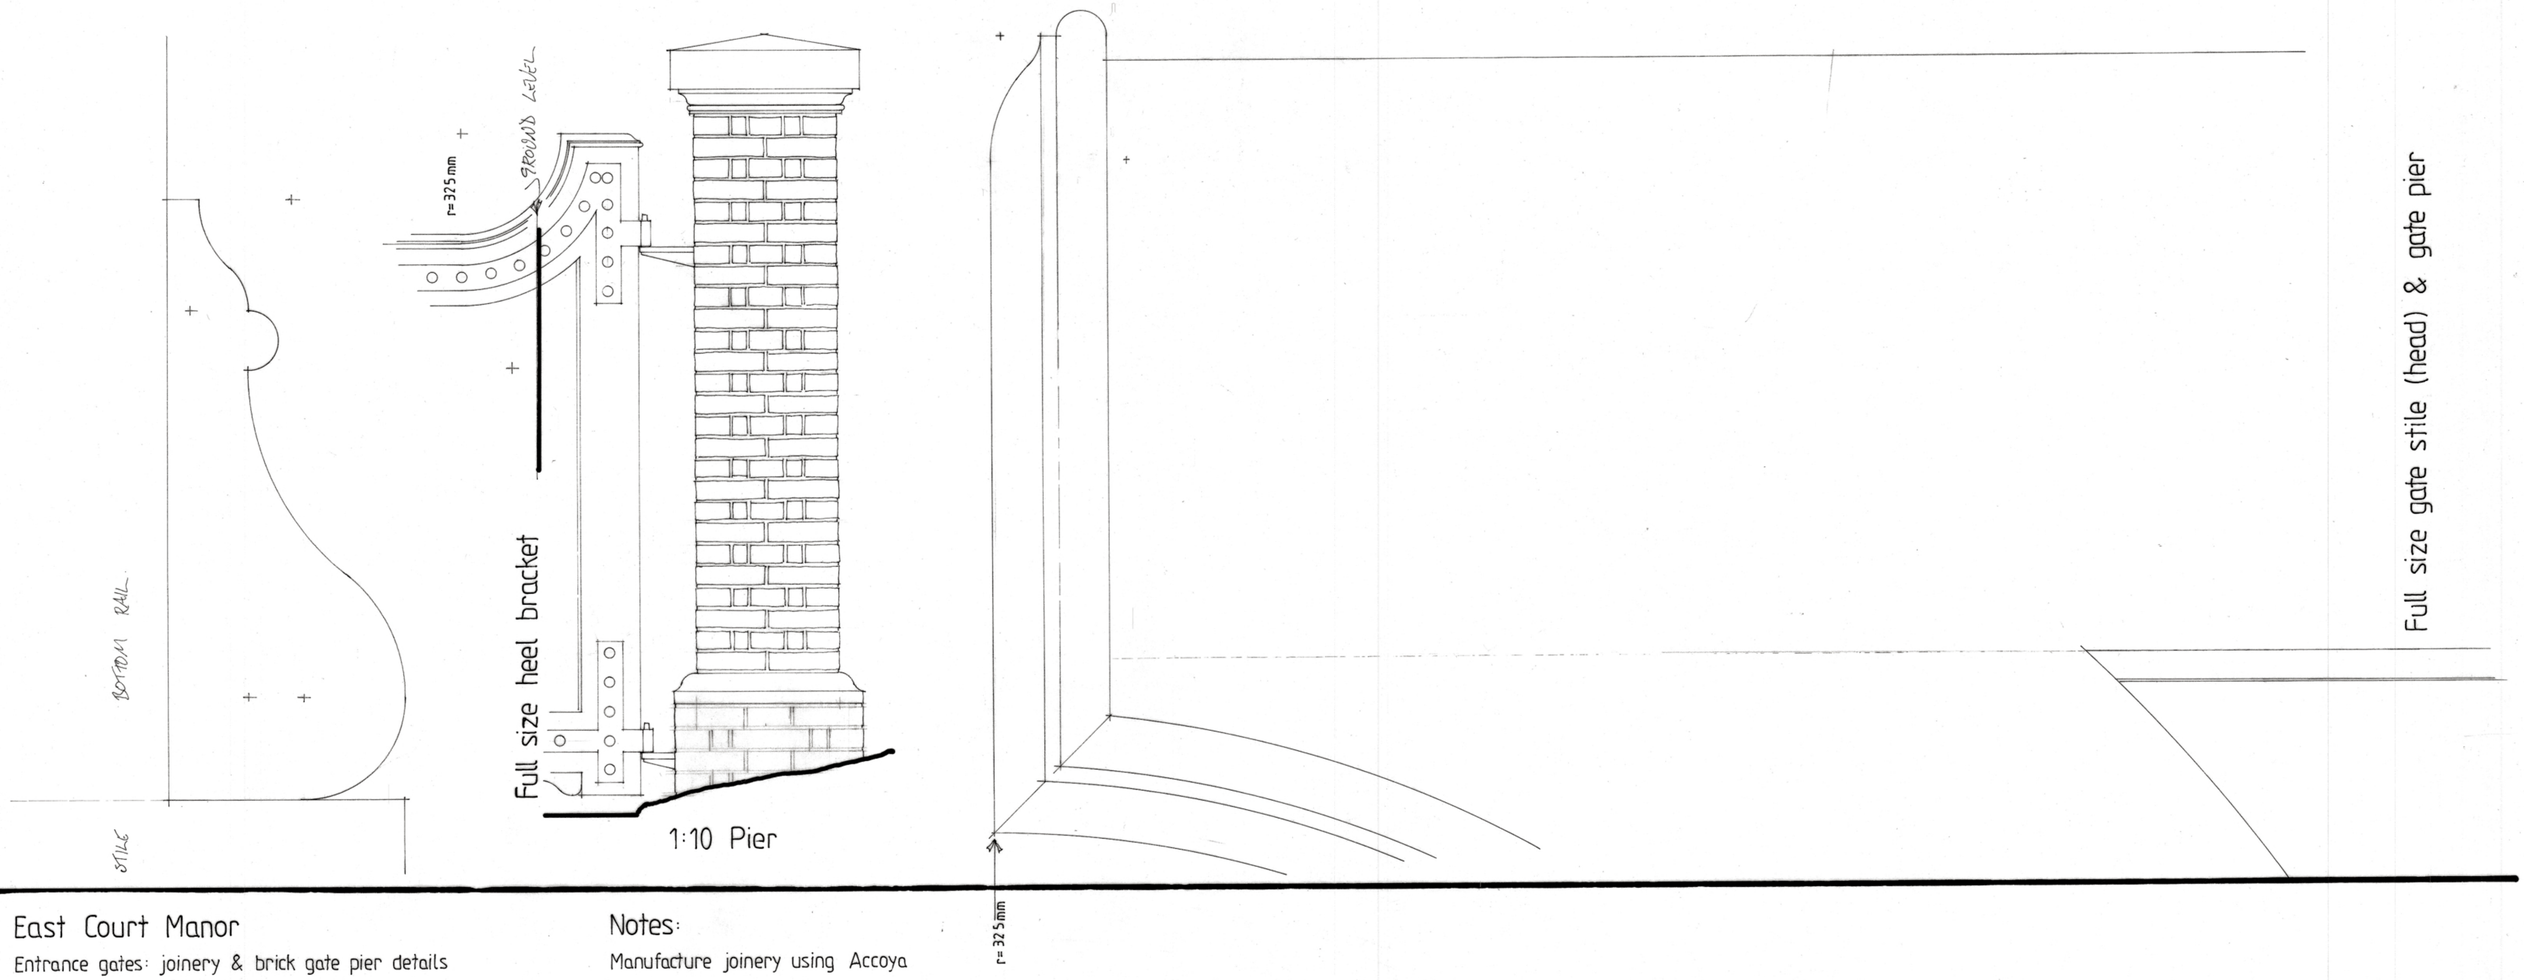

East Court Manor

Entrance gates: joinery & brick gate pier details

Scale: full size at A1

Drwg.: ECM/0424/03

Drwg. by: T. Ellis April 2025 Tel.: 01233 770498

Scan + 1 folded

Notes:

Manufacture joinery using Accoya

See structural engineer's proposals for stanchion within gate pier

See drwg. 01 for elevation

See drwgs. 02, 04-06 for joinery & metalwork details

See drwg. ECM/0123/01 Rev. A for North gates to Church Lane