



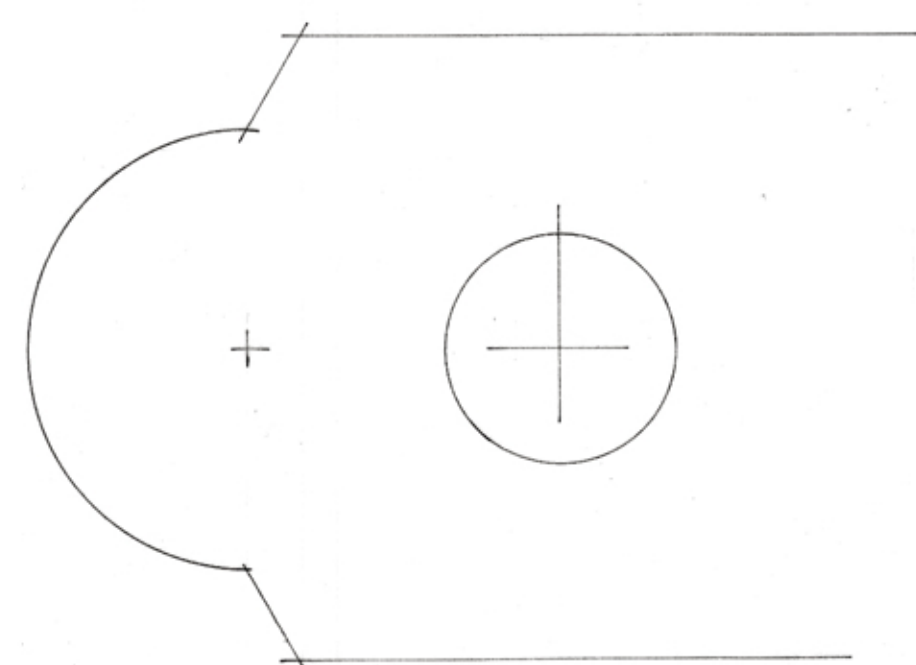

Full size hinge ends





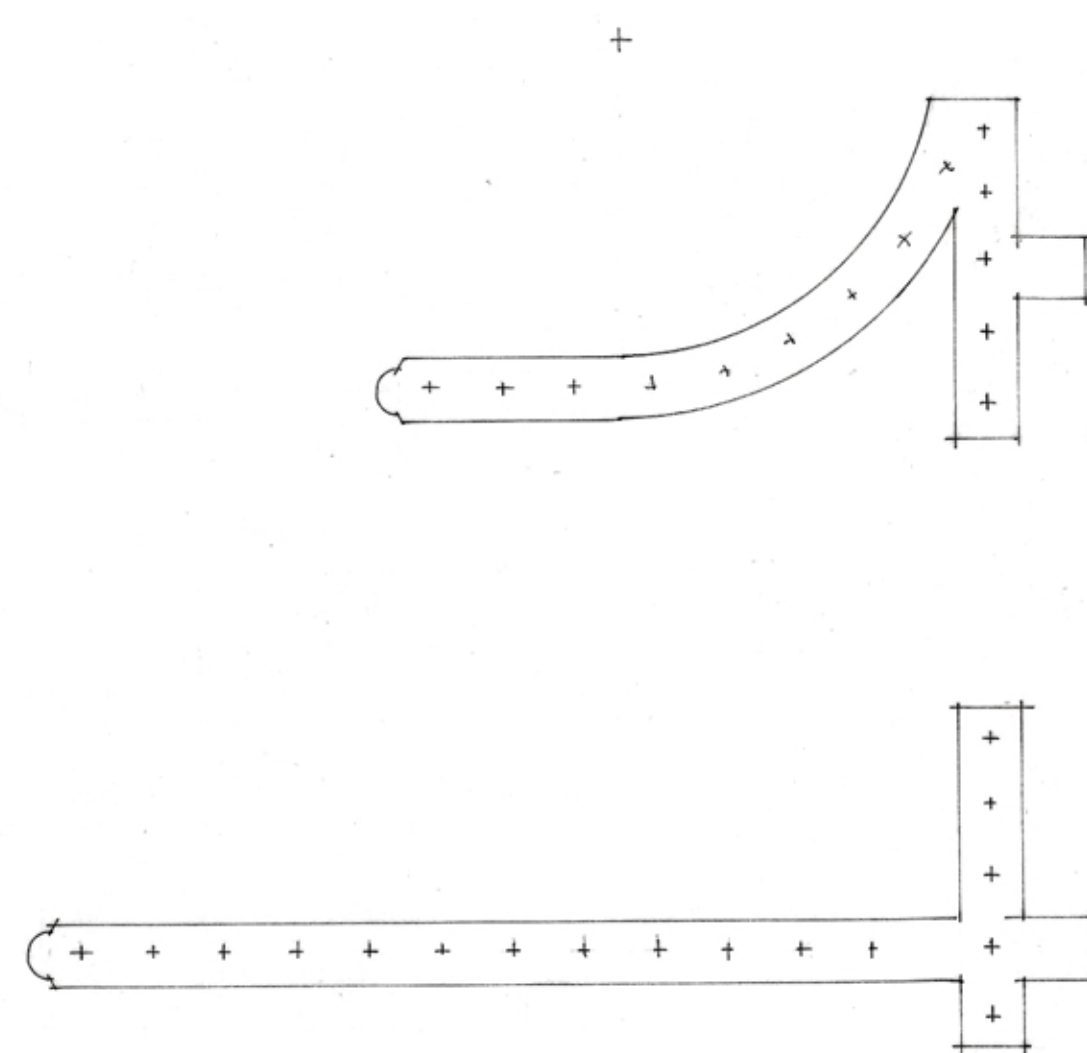


1:10 Hinge elevations




M12 STAINLESS STEEL CARRIAGE BOLTS

Full size elevation

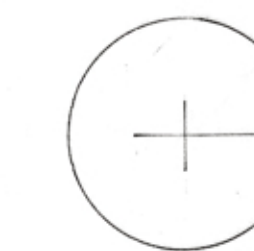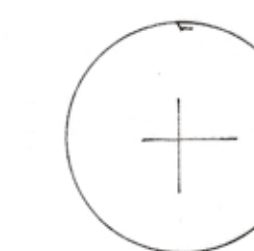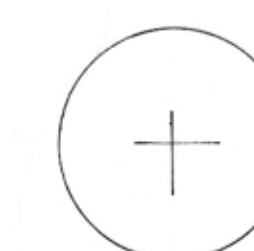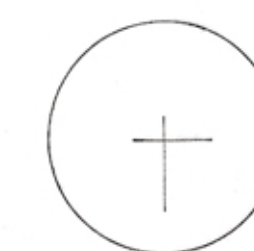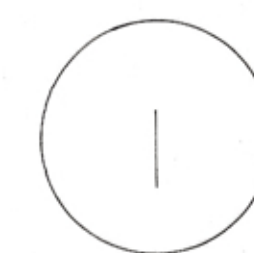

BRICK PIER

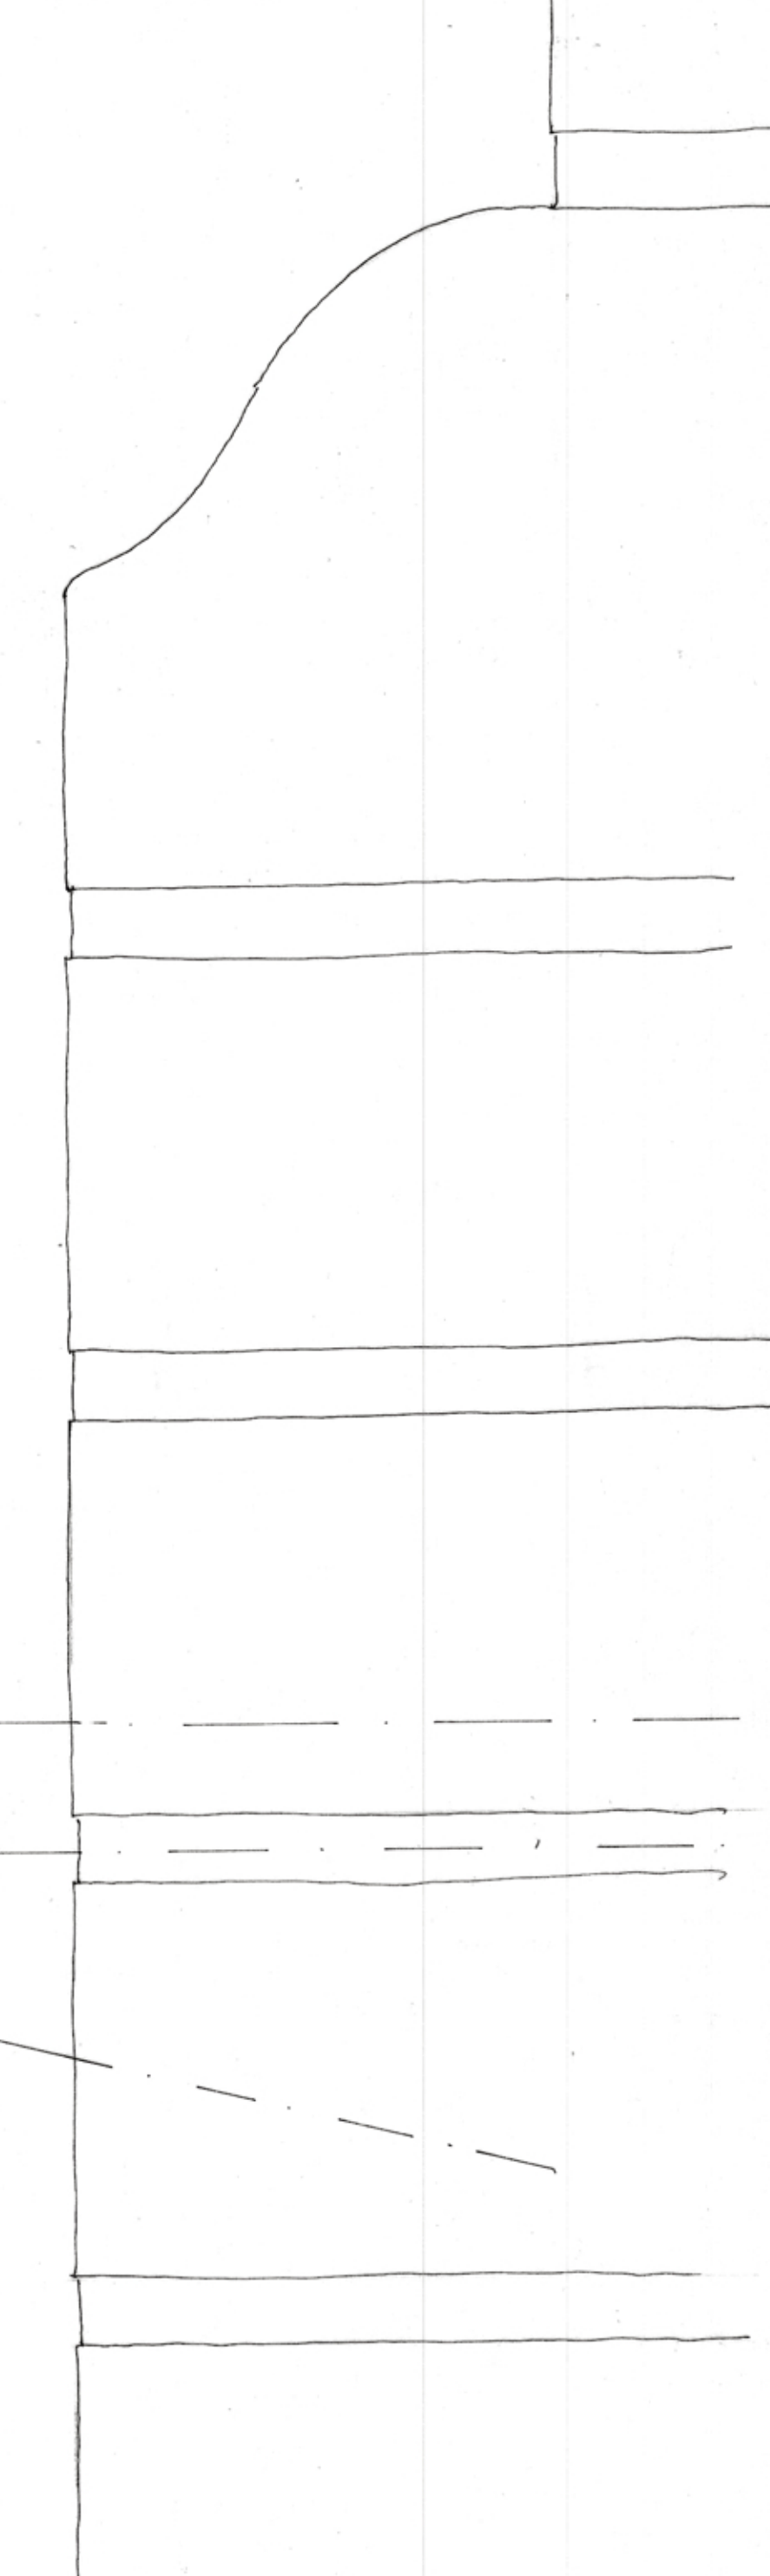

East Court Manor

Entrance gates: lower hinge details

Scale: full size & 1:10 at A1

Drwg. ECM/0424/06

Drwg. by: T. Ellis April 2025 Tel.: 01233 770498

Notes:

Hinges & fixings in stainless steel

See drwg. 05 for upper hinge & pintle details

See drwgs. 01-04 for gate elevations & details

See drwg. ECM/0123/07 Rev. A for North gates to Church Lane