
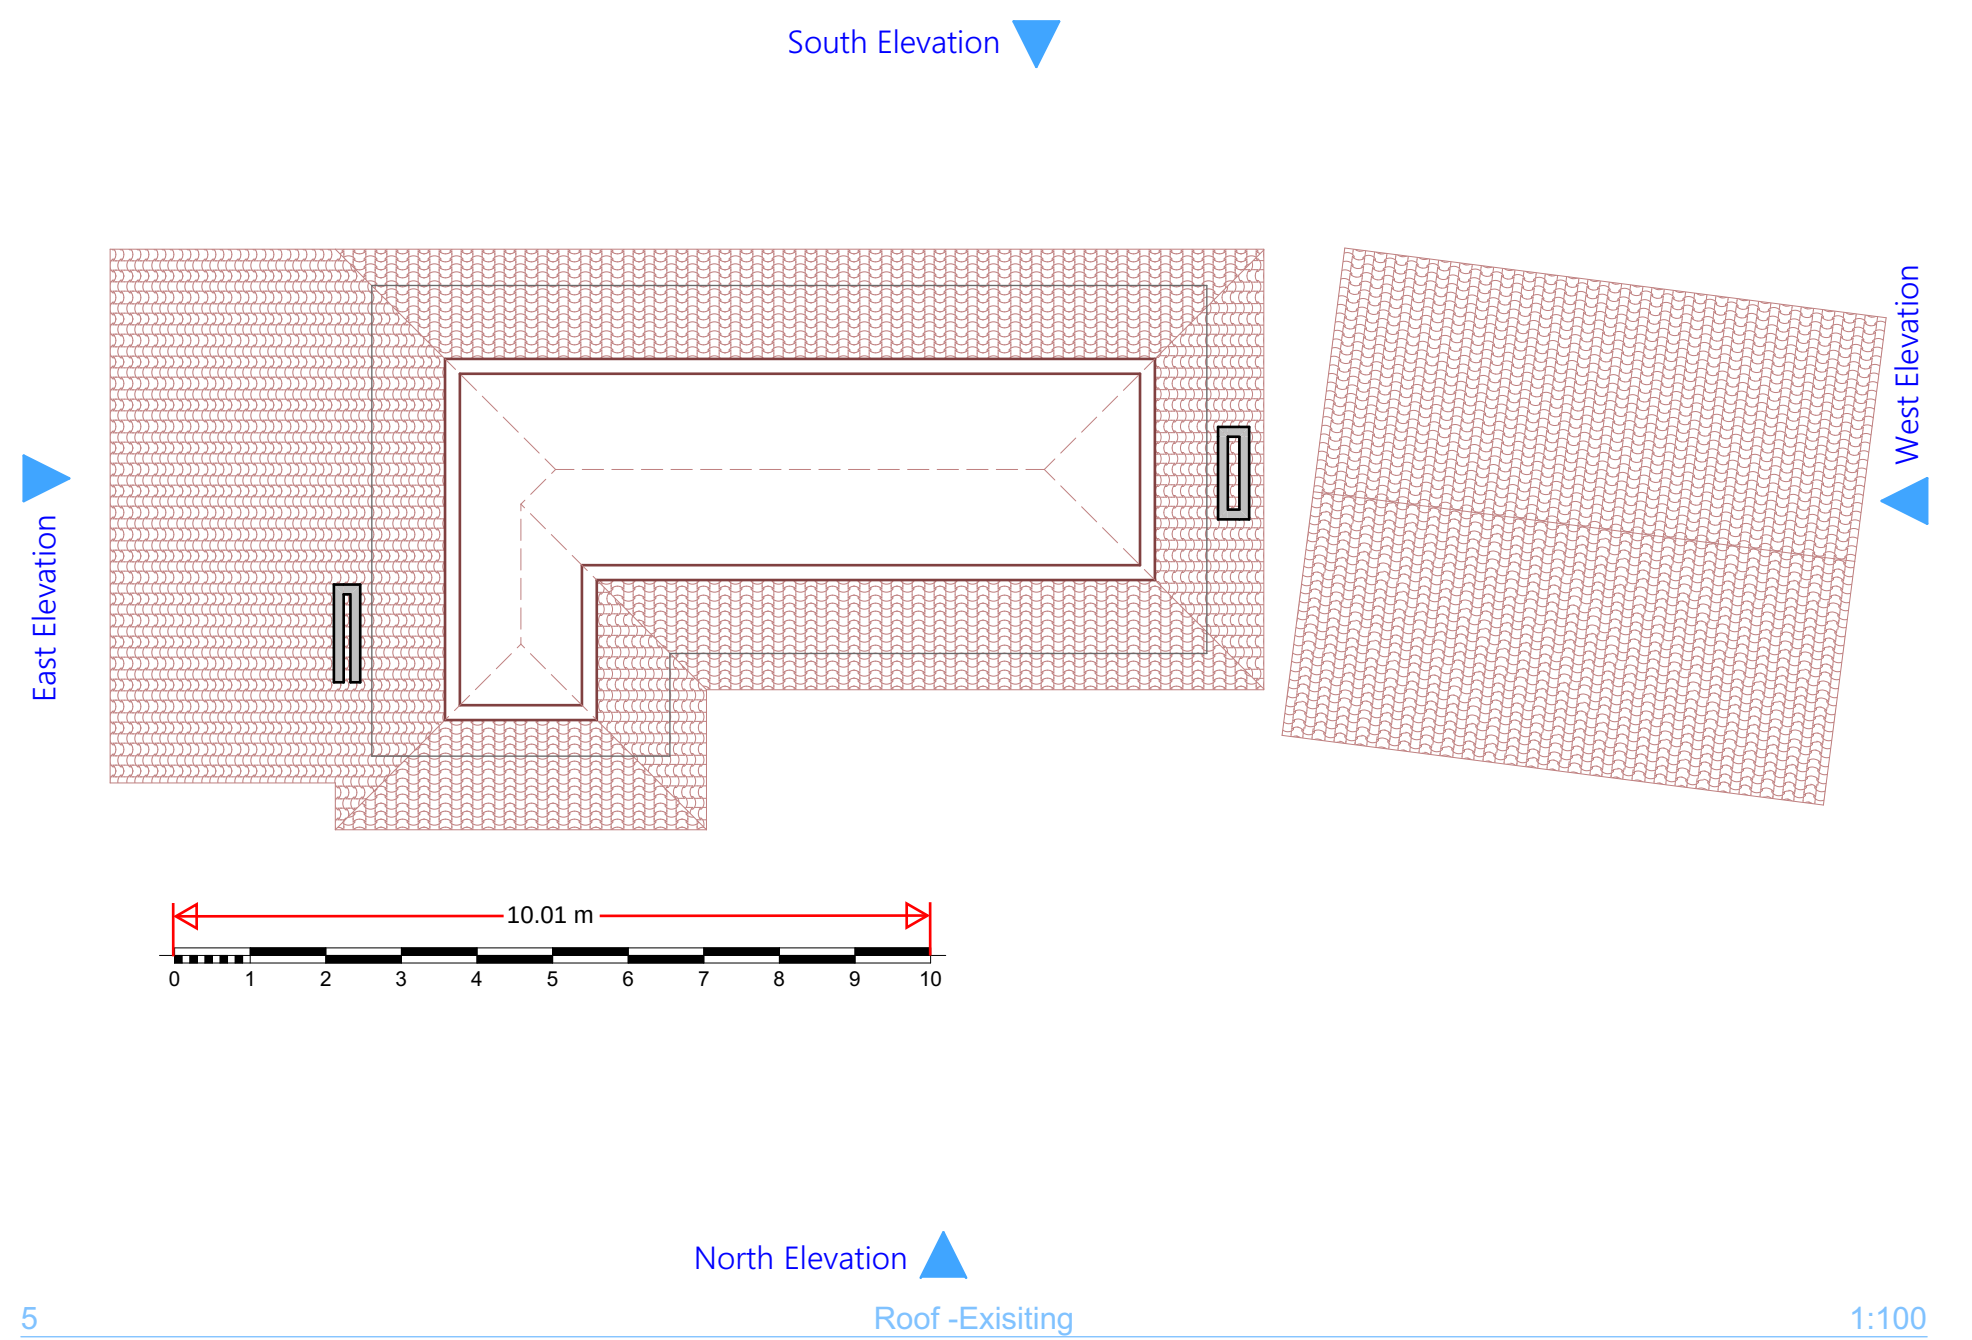
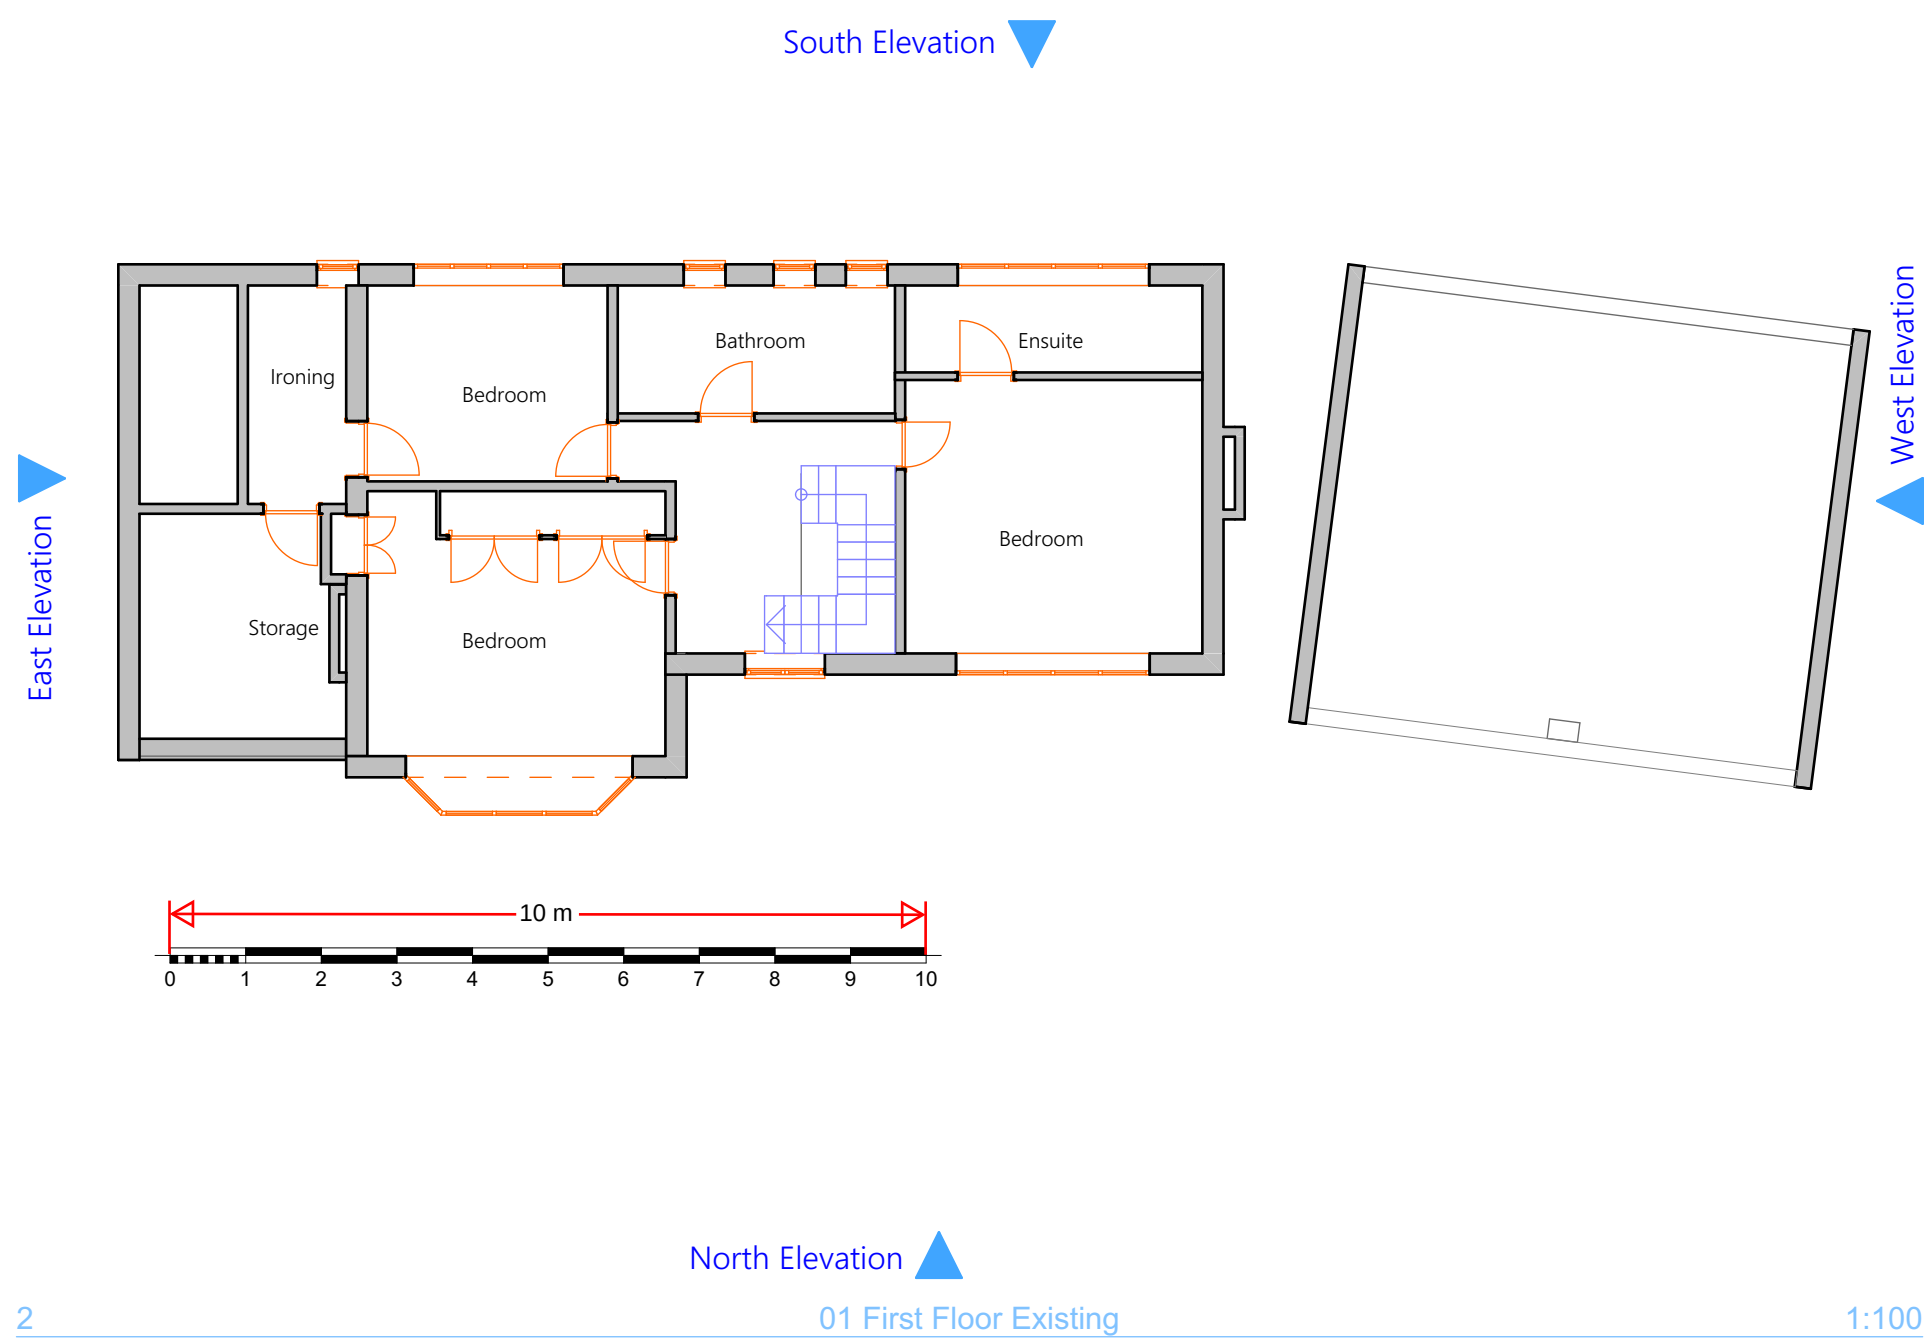


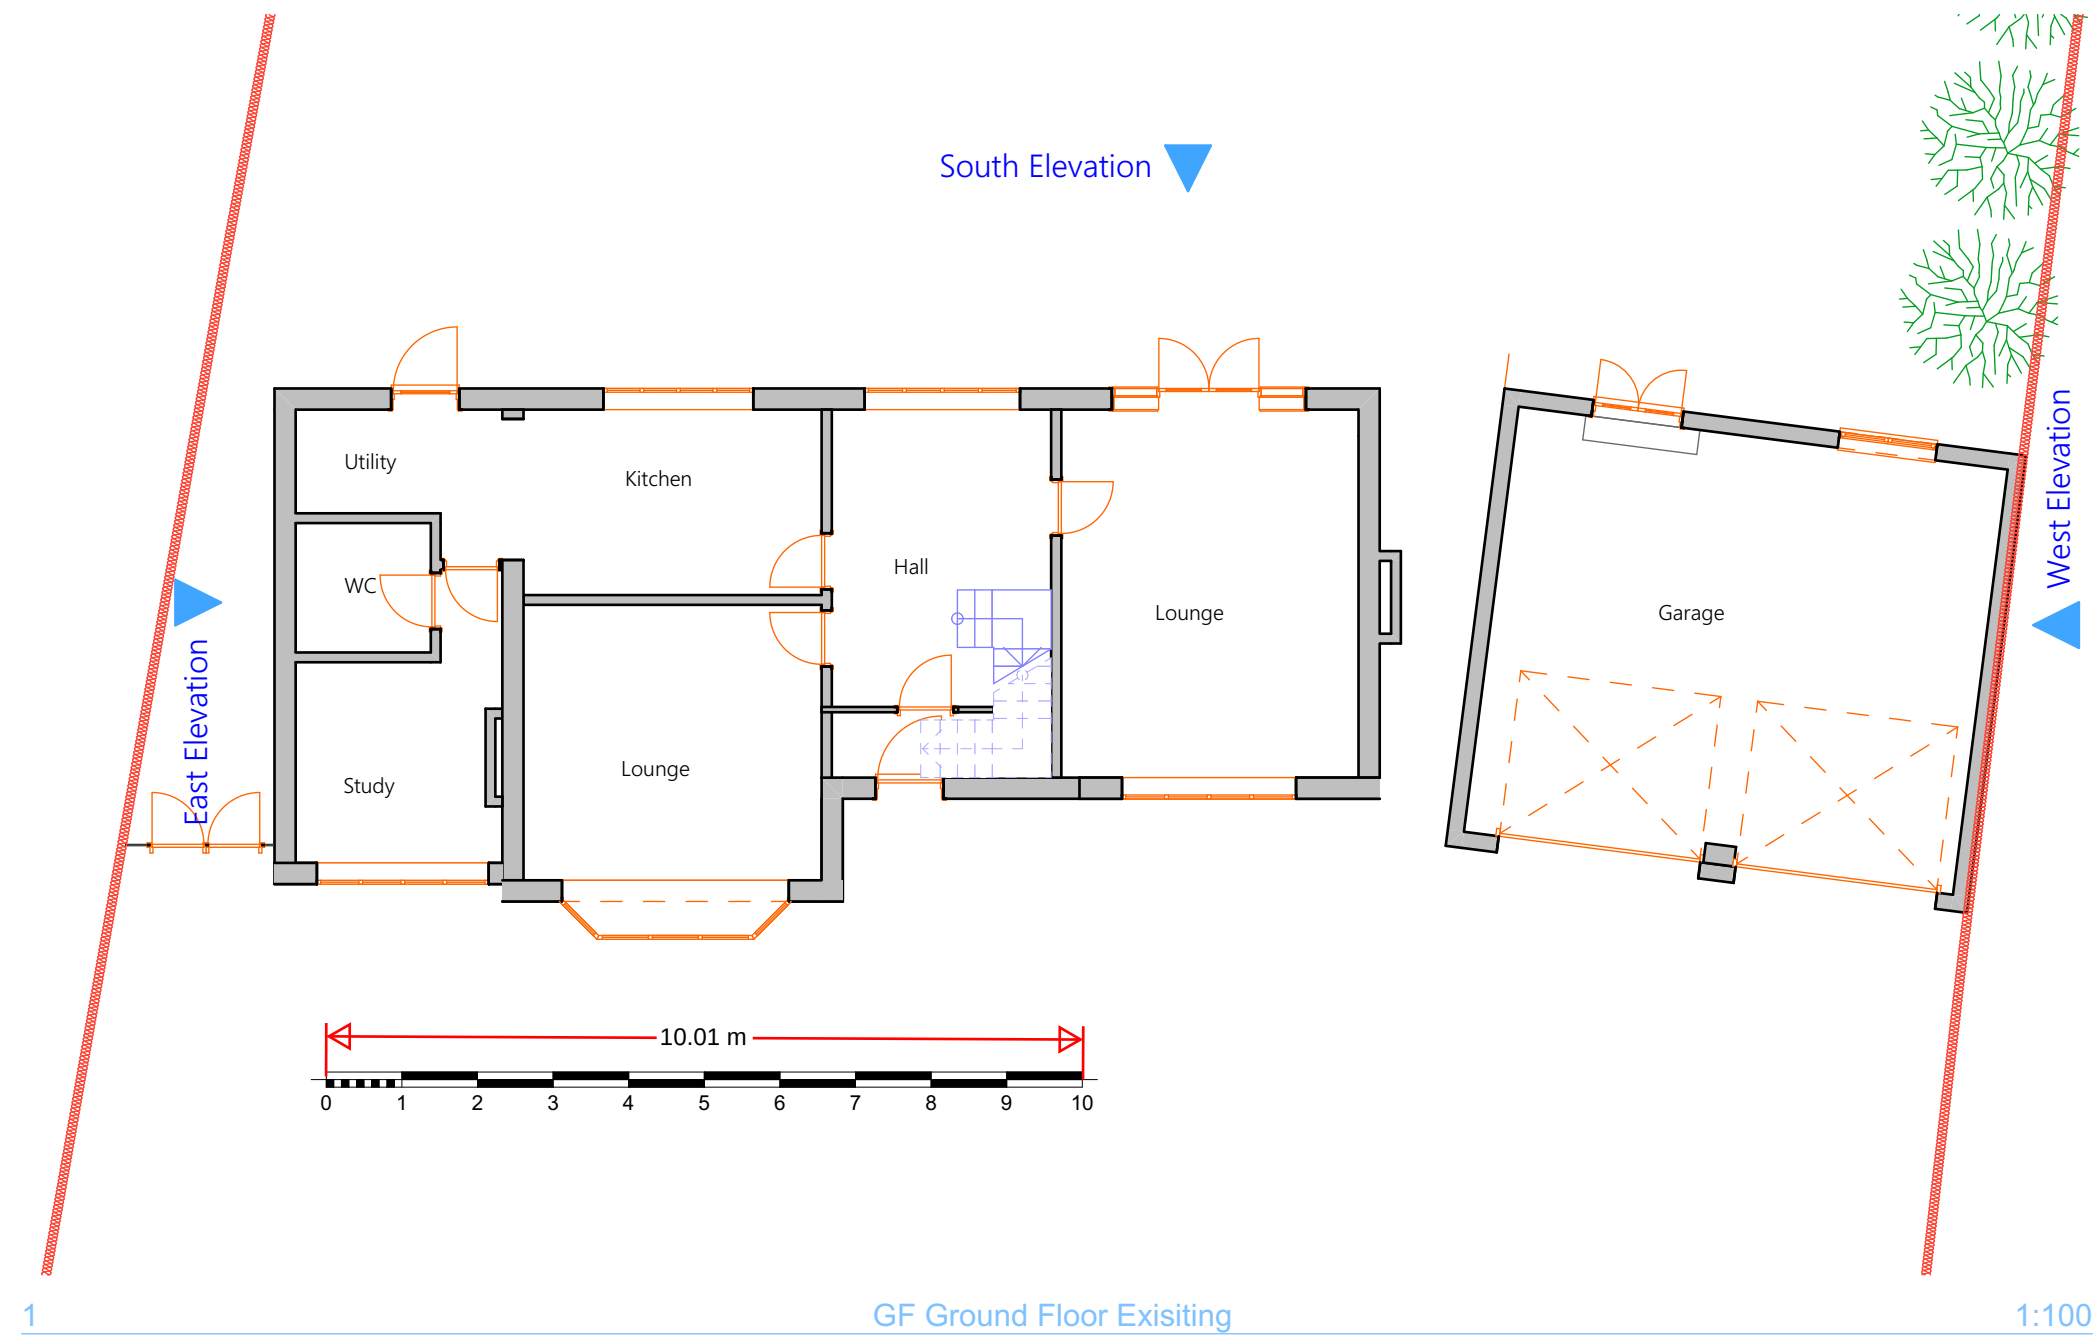

ARCHITECHNOLOGY.
DESIGN

This document and its design content is copyright ©. It shall be read in conjunction with all other associated project information including models, specifications, schedules and related consultants documents. Do not scale from documents. All dimensions to be checked on site. Immediately report any discrepancies, errors or omissions on this document to the Originator. If in doubt ASK.

Scales @ A1	Date
	2024-06-13

Client Approval
A - Approved
B - Approved with Comments
C - Do Not Use

Layout Title

Plans - Existing

Architechnology.design
179 Edwin Road Rainham, Kent ME8 0AH

www.architechnology.design
Tel: 07957 350204
info@architechnology.design

Project

**83 Windsor Road - Ronnie - DA12 5BW
Garage Conv - Loft Conv - Porch - Garages**

status

Planning Application V8

Site Address

83 Windsor Road Gravesend Kent DA12 5BW

Drawing Number	project	originator	zone	level	type	role	number	rev
Layout ID							03	