



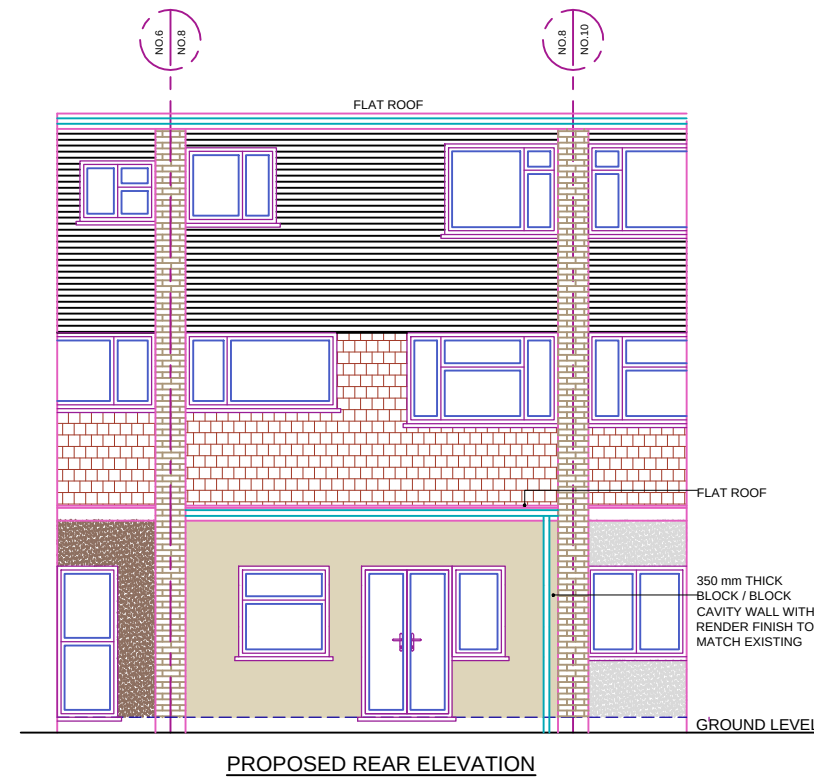

1:100

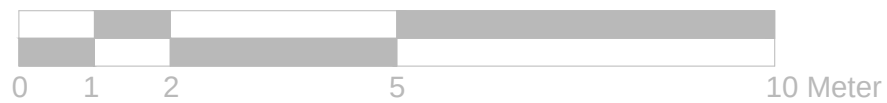

REFERENCE DRAWINGS

GENERAL NOTES

This drawing is for planning use only do not use this drawing for any purpose other than that for which it was issued.
Structural Design and Building Control Approval is required before construction commences.
This drawing is subject to copyright do not reproduce this drawing without prior permission.

No	DATE	REVISION	BY	CHK	CONSULTANT



CIVIL ENGINEERS
STRUCTURAL ENGINEERS
ARCHITECTURAL DESIGNERS
Contact: 07947249323

DRAWN
AS
CHECKED
A.R
PROJECT NO.

CLIENT/PROJECT
8 Elmfield Close
Gravesend Kent DA11 0LP
TITLE
PROPOSED ELEVATIONS

DRAWING No.
D06
SCALE: 1:100 @A3
DATE: 14-05-2024