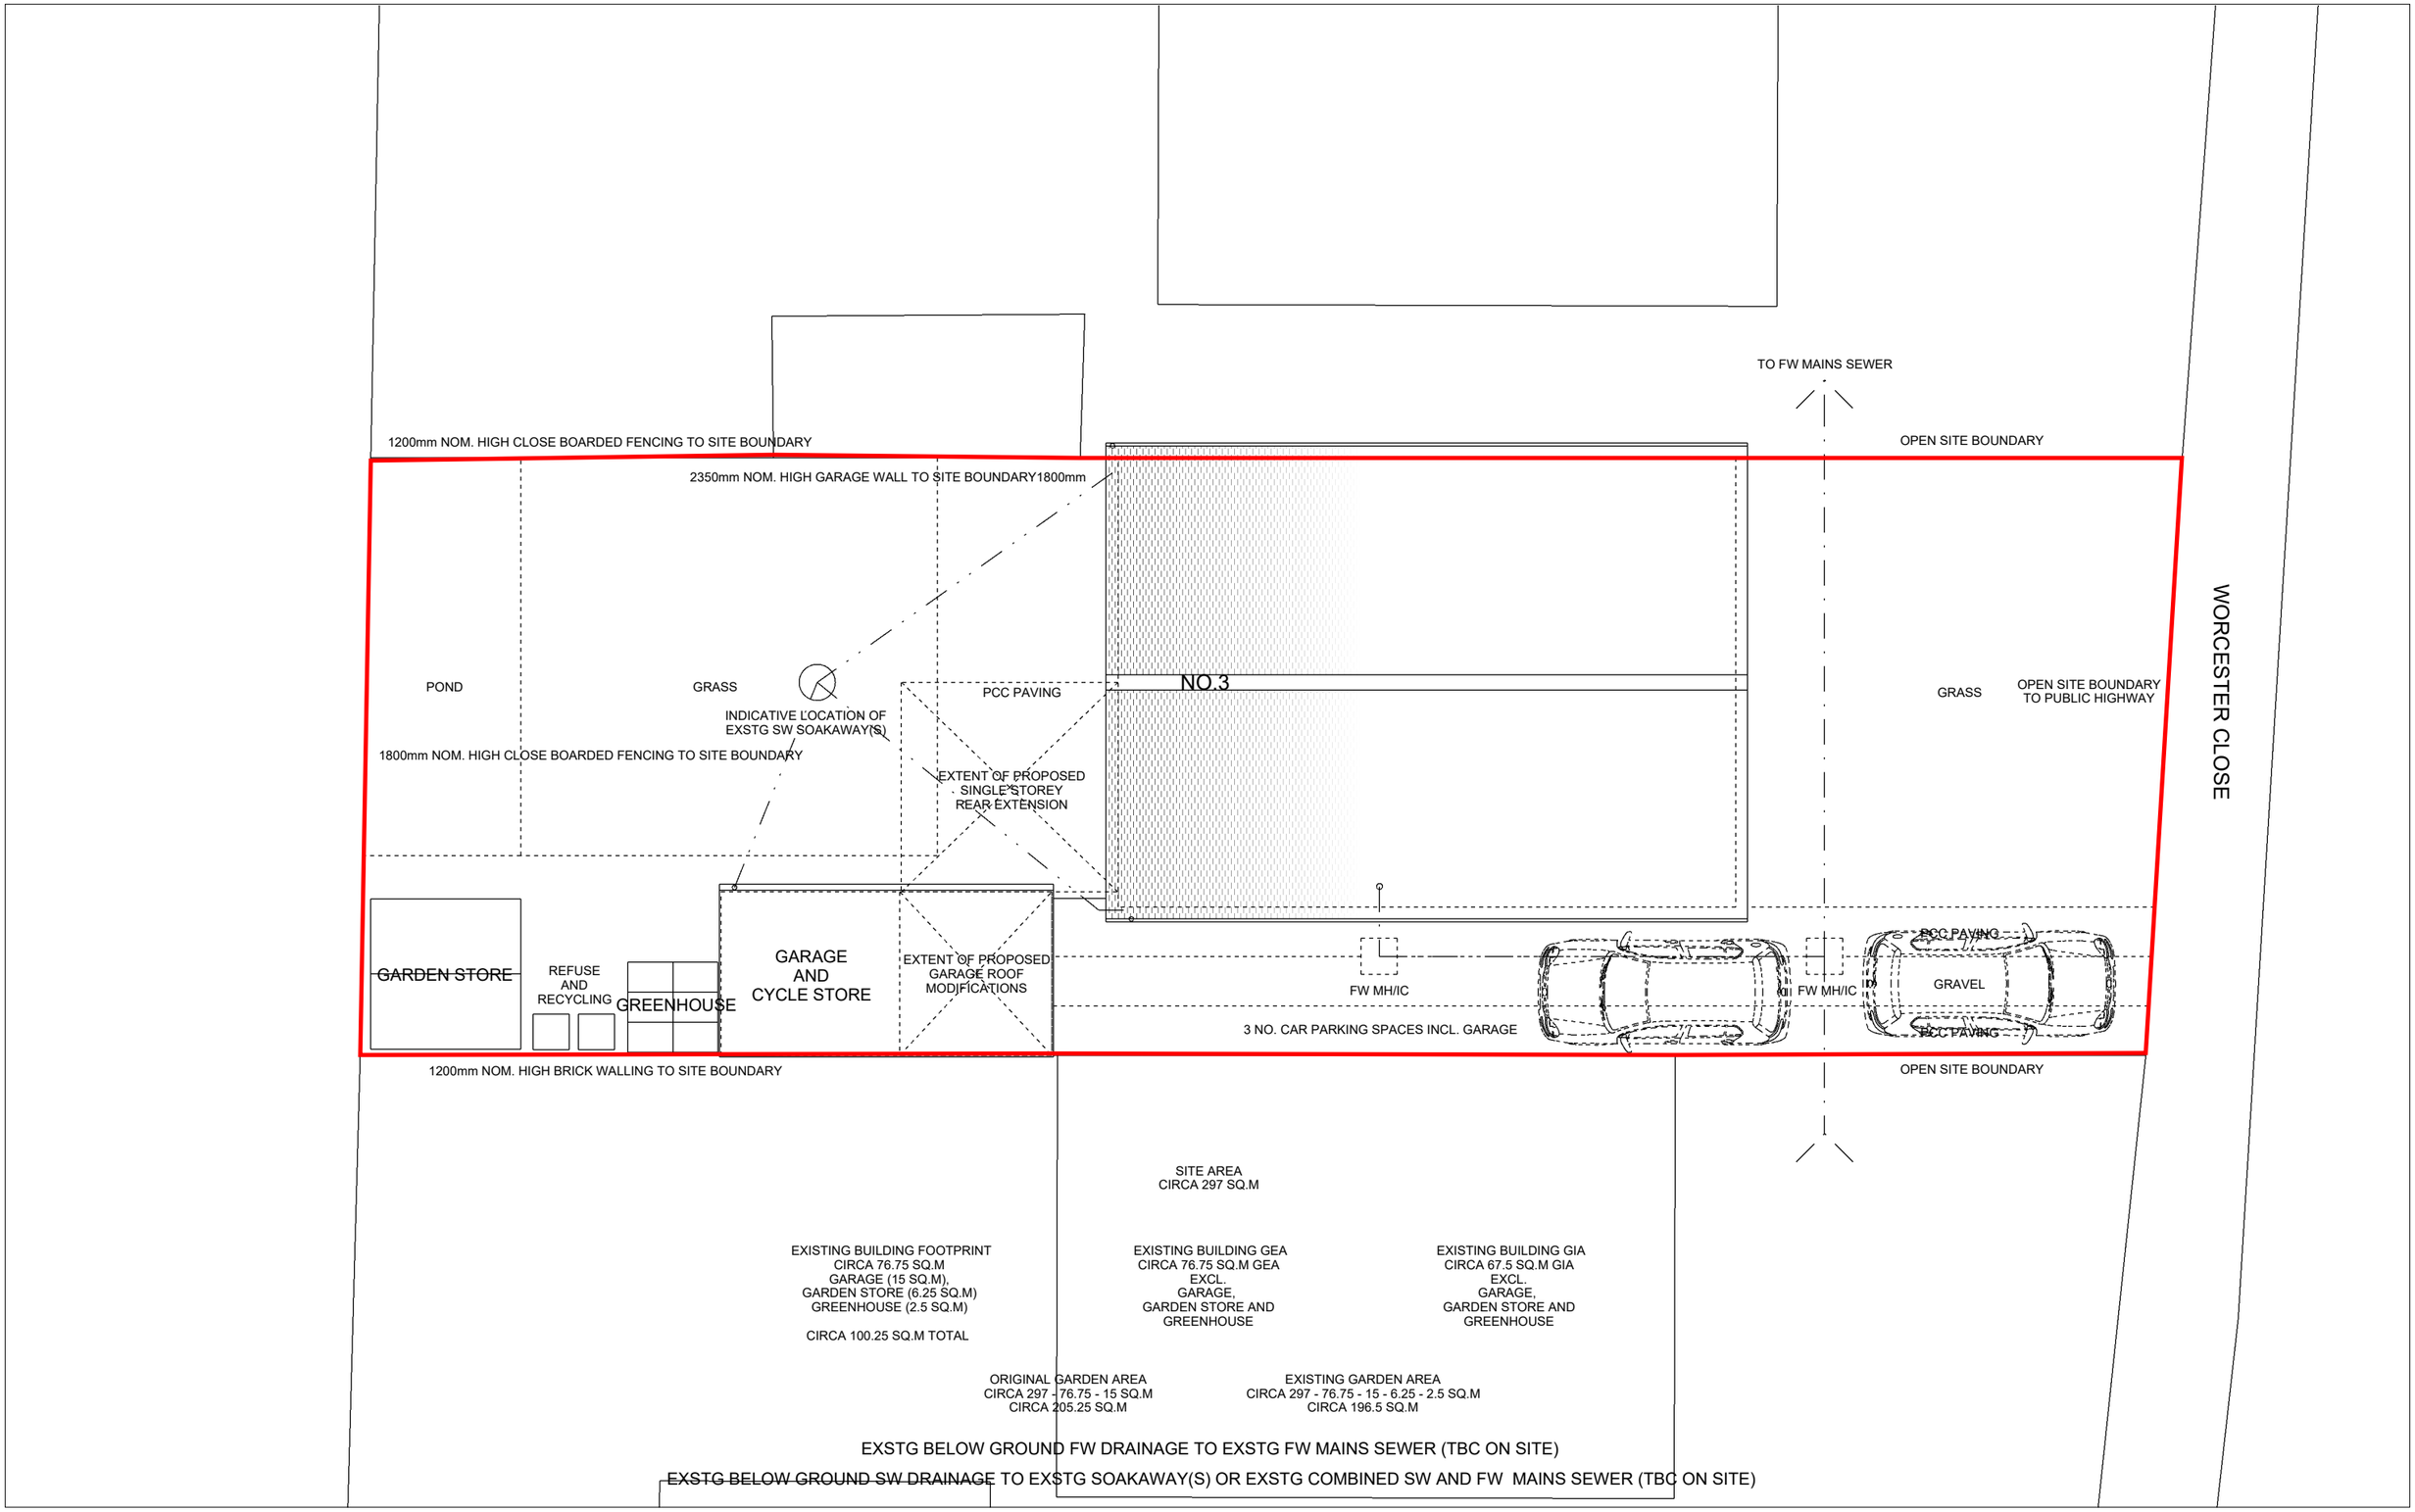


SITE AREA
CIRCA 297 SQ.M

EXISTING BUILDING FOOTPRINT
CIRCA 76.75 SQ.M
GARAGE (15 SQ.M),
GARDEN STORE (6.25 SQ.M)
GREENHOUSE (2.5 SQ.M)

CIRCA 100.25 SQ.M TOTAL

EXISTING BUILDING GEA
CIRCA 76.75 SQ.M GEA
EXCL.
GARAGE,
GARDEN STORE AND
GREENHOUSE

EXISTING BUILDING GIA
CIRCA 67.5 SQ.M GIA
EXCL.
GARAGE,
GARDEN STORE AND
GREENHOUSE

ORIGINAL GARDEN AREA
CIRCA 297 - 76.75 - 15 SQ.M
CIRCA 205.25 SQ.M

EXISTING GARDEN AREA
CIRCA 297 - 76.75 - 15 - 6.25 - 2.5 SQ.M
CIRCA 196.5 SQ.M

EXSTG BELOW GROUND FW DRAINAGE TO EXSTG FW MAINS SEWER (TBC ON SITE)

~~EXSTG BELOW GROUND SW DRAINAGE~~ TO EXSTG SOAKAWAY(S) OR EXSTG COMBINED SW AND FW MAINS SEWER (TBC ON SITE)

Steve Baker **Architect**

78 Pound Road East Peckham Tonbridge Kent TN12 5BJ

18 Hatton Place London EC1M 8RU

T:+44 (0)1622 870275
E:contact@stevebakerarchitect.com
W:www.stevebakerarchitect.com

S	R	Date	Description

Note - Do not scale from this drawing except for planning application purposes. All dimensions must be checked on site by the contractor and any discrepancies reported immediately.

© COPYRIGHT 2024 STEVE BAKER ARCHITECT
Ordnance Survey. © Crown Copyright 2024. All rights reserved.
Supplied by UK Map Centre Licence number 100048957.

arb Architects Registration Board

RIBA Chartered Practice

MR and MRS M. LUDLOW

0 1 1:50 @ A1 2 3m
0 2 1:100 @ A3 4 6m
6 m

Client:
MR and MRS M. LUDLOW
Project Title:
3 WORCESTER CLOSE, ISTEAD RISE

Status:	Stage:	Scale:	Sheet:
PLANNING	P	1:50/100	A1/A3

Drawing Title:
EXISTING SITE BLOCK PLAN

Project No:	Disc:	Building:	Package:	Drawing No:	Revision:
A24180	A	-	-	1001	_