


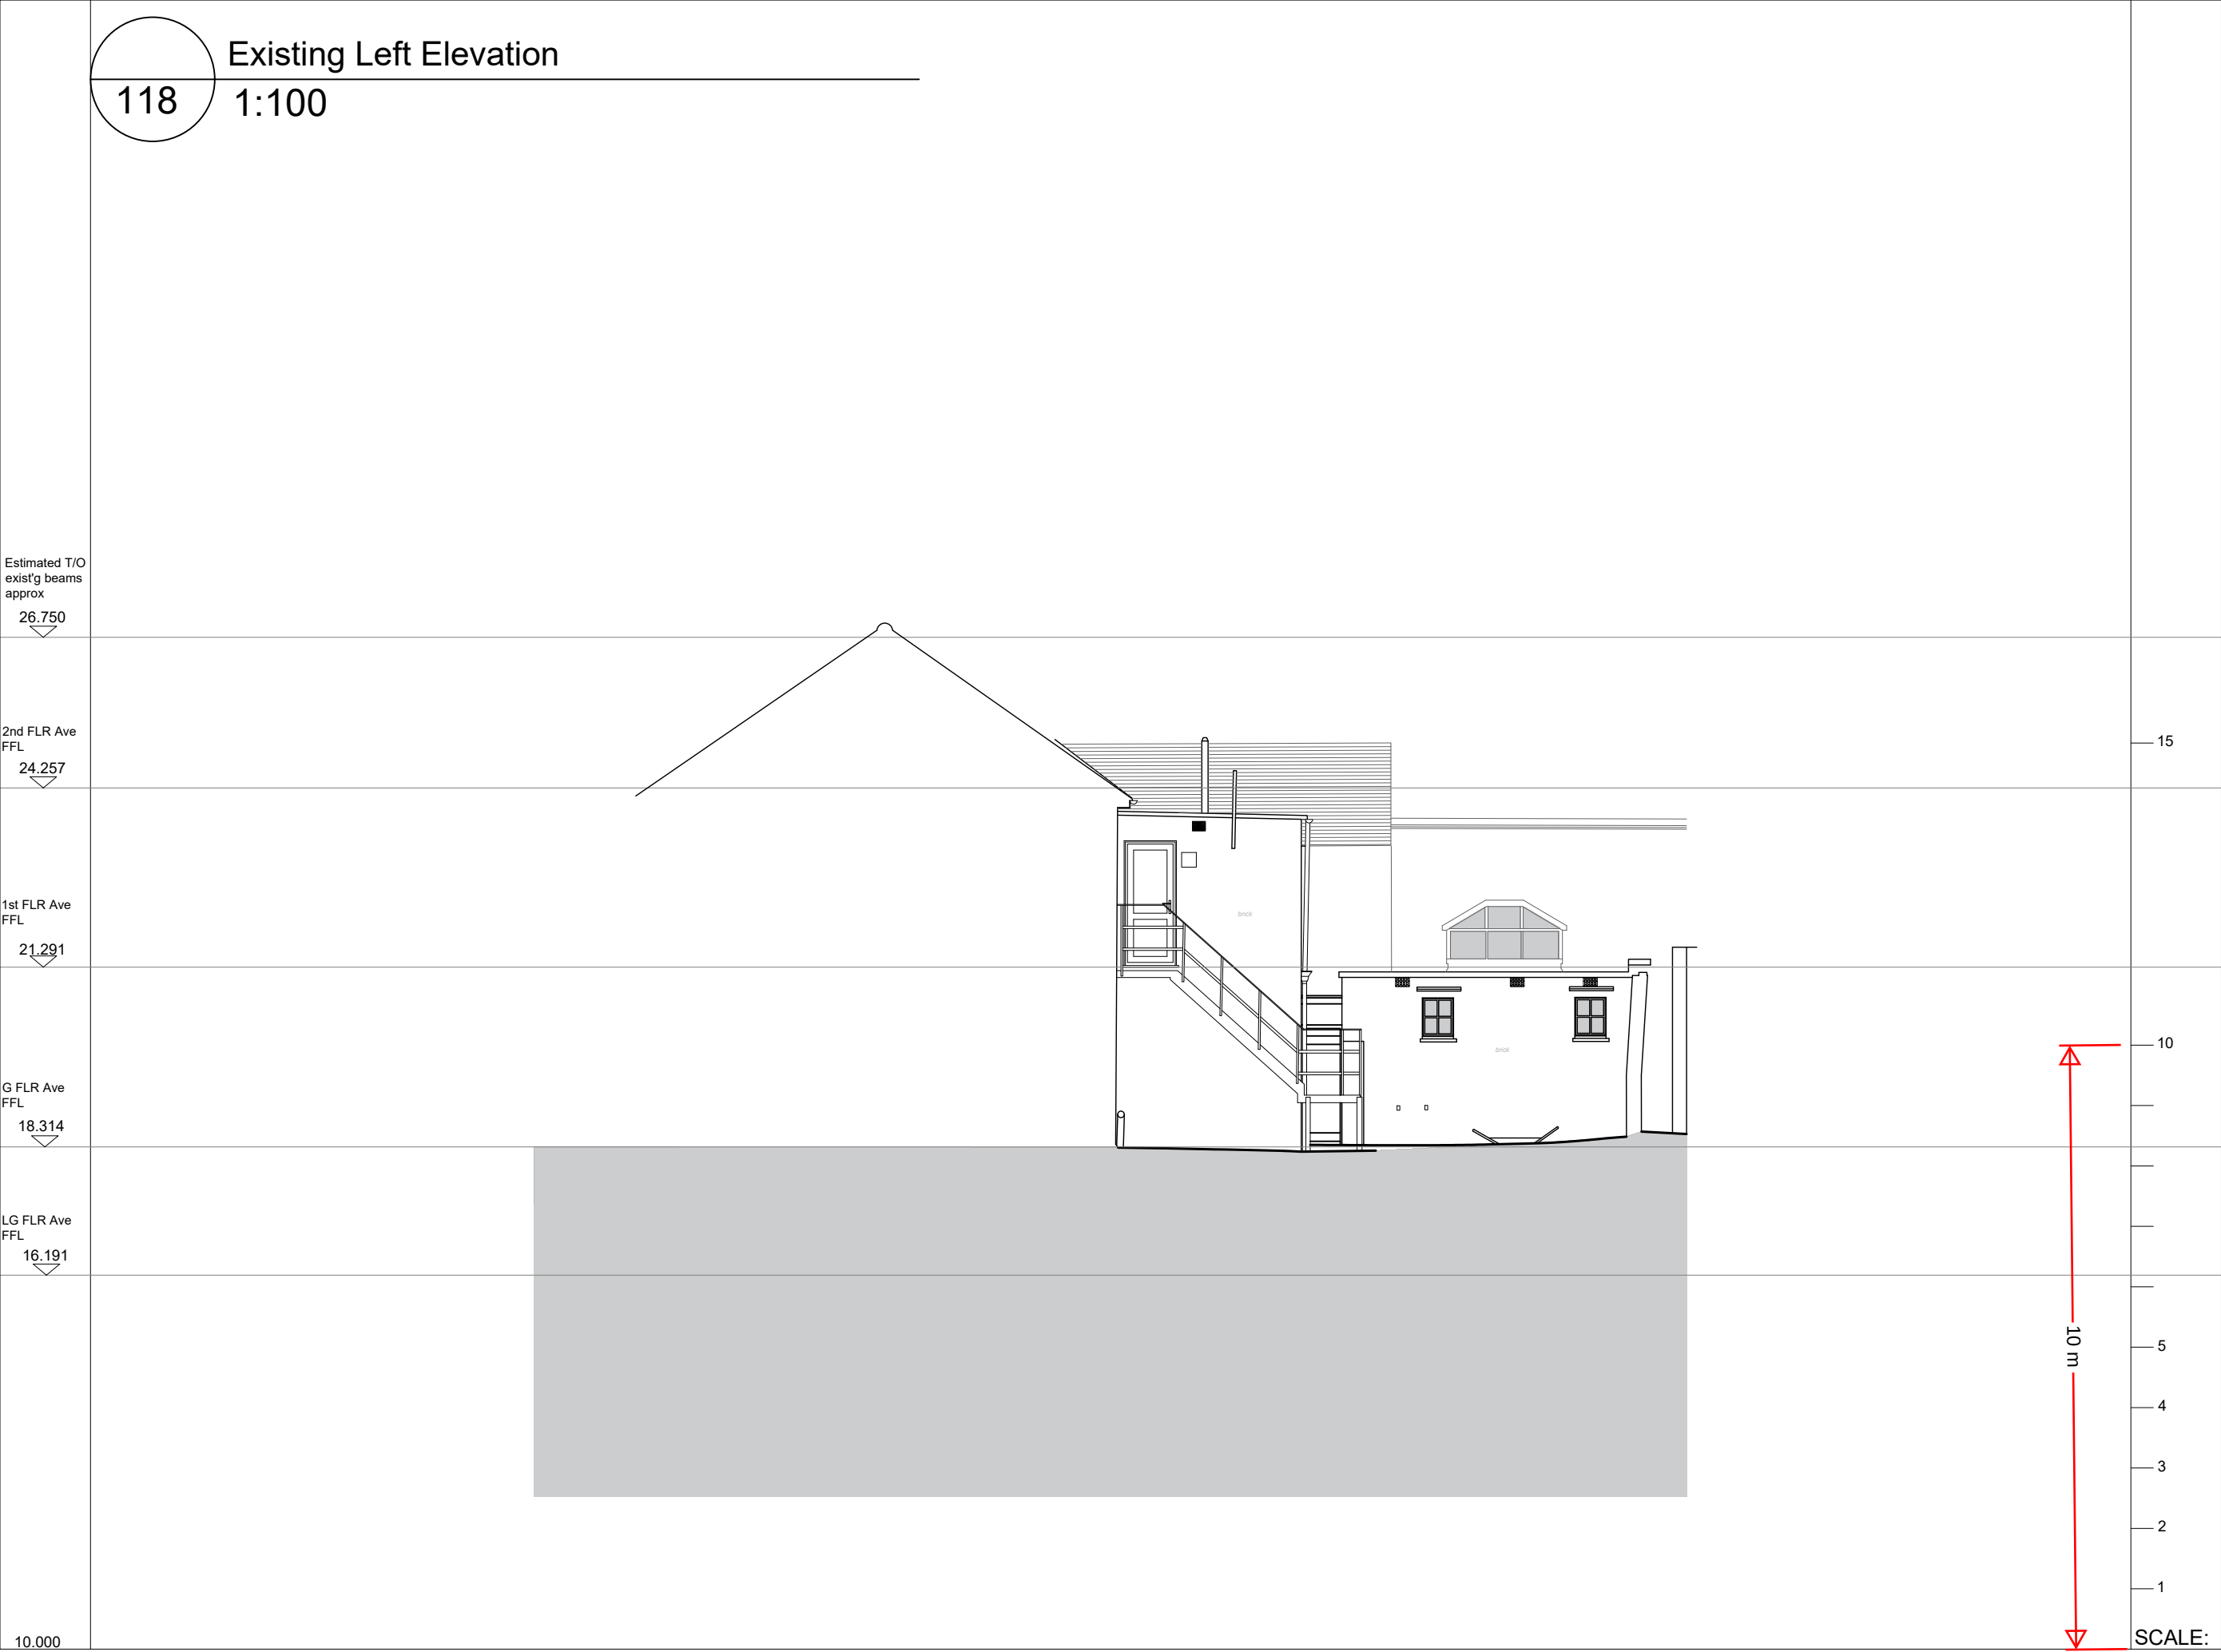

Project	Client	Rev.	Date	By	Notes
No:2 and No:3 Berkley road, Gravesend	L.J.R Property investments				
Copyright belongs to Clay Architecture Ltd. All dimensions are to be verified by the contractor before commencing works.					
clay architecture Great Lines Studios, Marlborough Road, Gillingham, Kent ME7 5HB	Title		Scale	@ A3 size	
	Existing left elevation		Date	26/07/24	
	T: 01634 573 017		Drawn	MJ	
	www.clayarchitecture.com		Revision	/	
E: design@clayarchitects.com		Drawing No.		5294/PL/118	
FOR PLANNING ISSUE DATE: 01/08/24					