


132 1:100

132

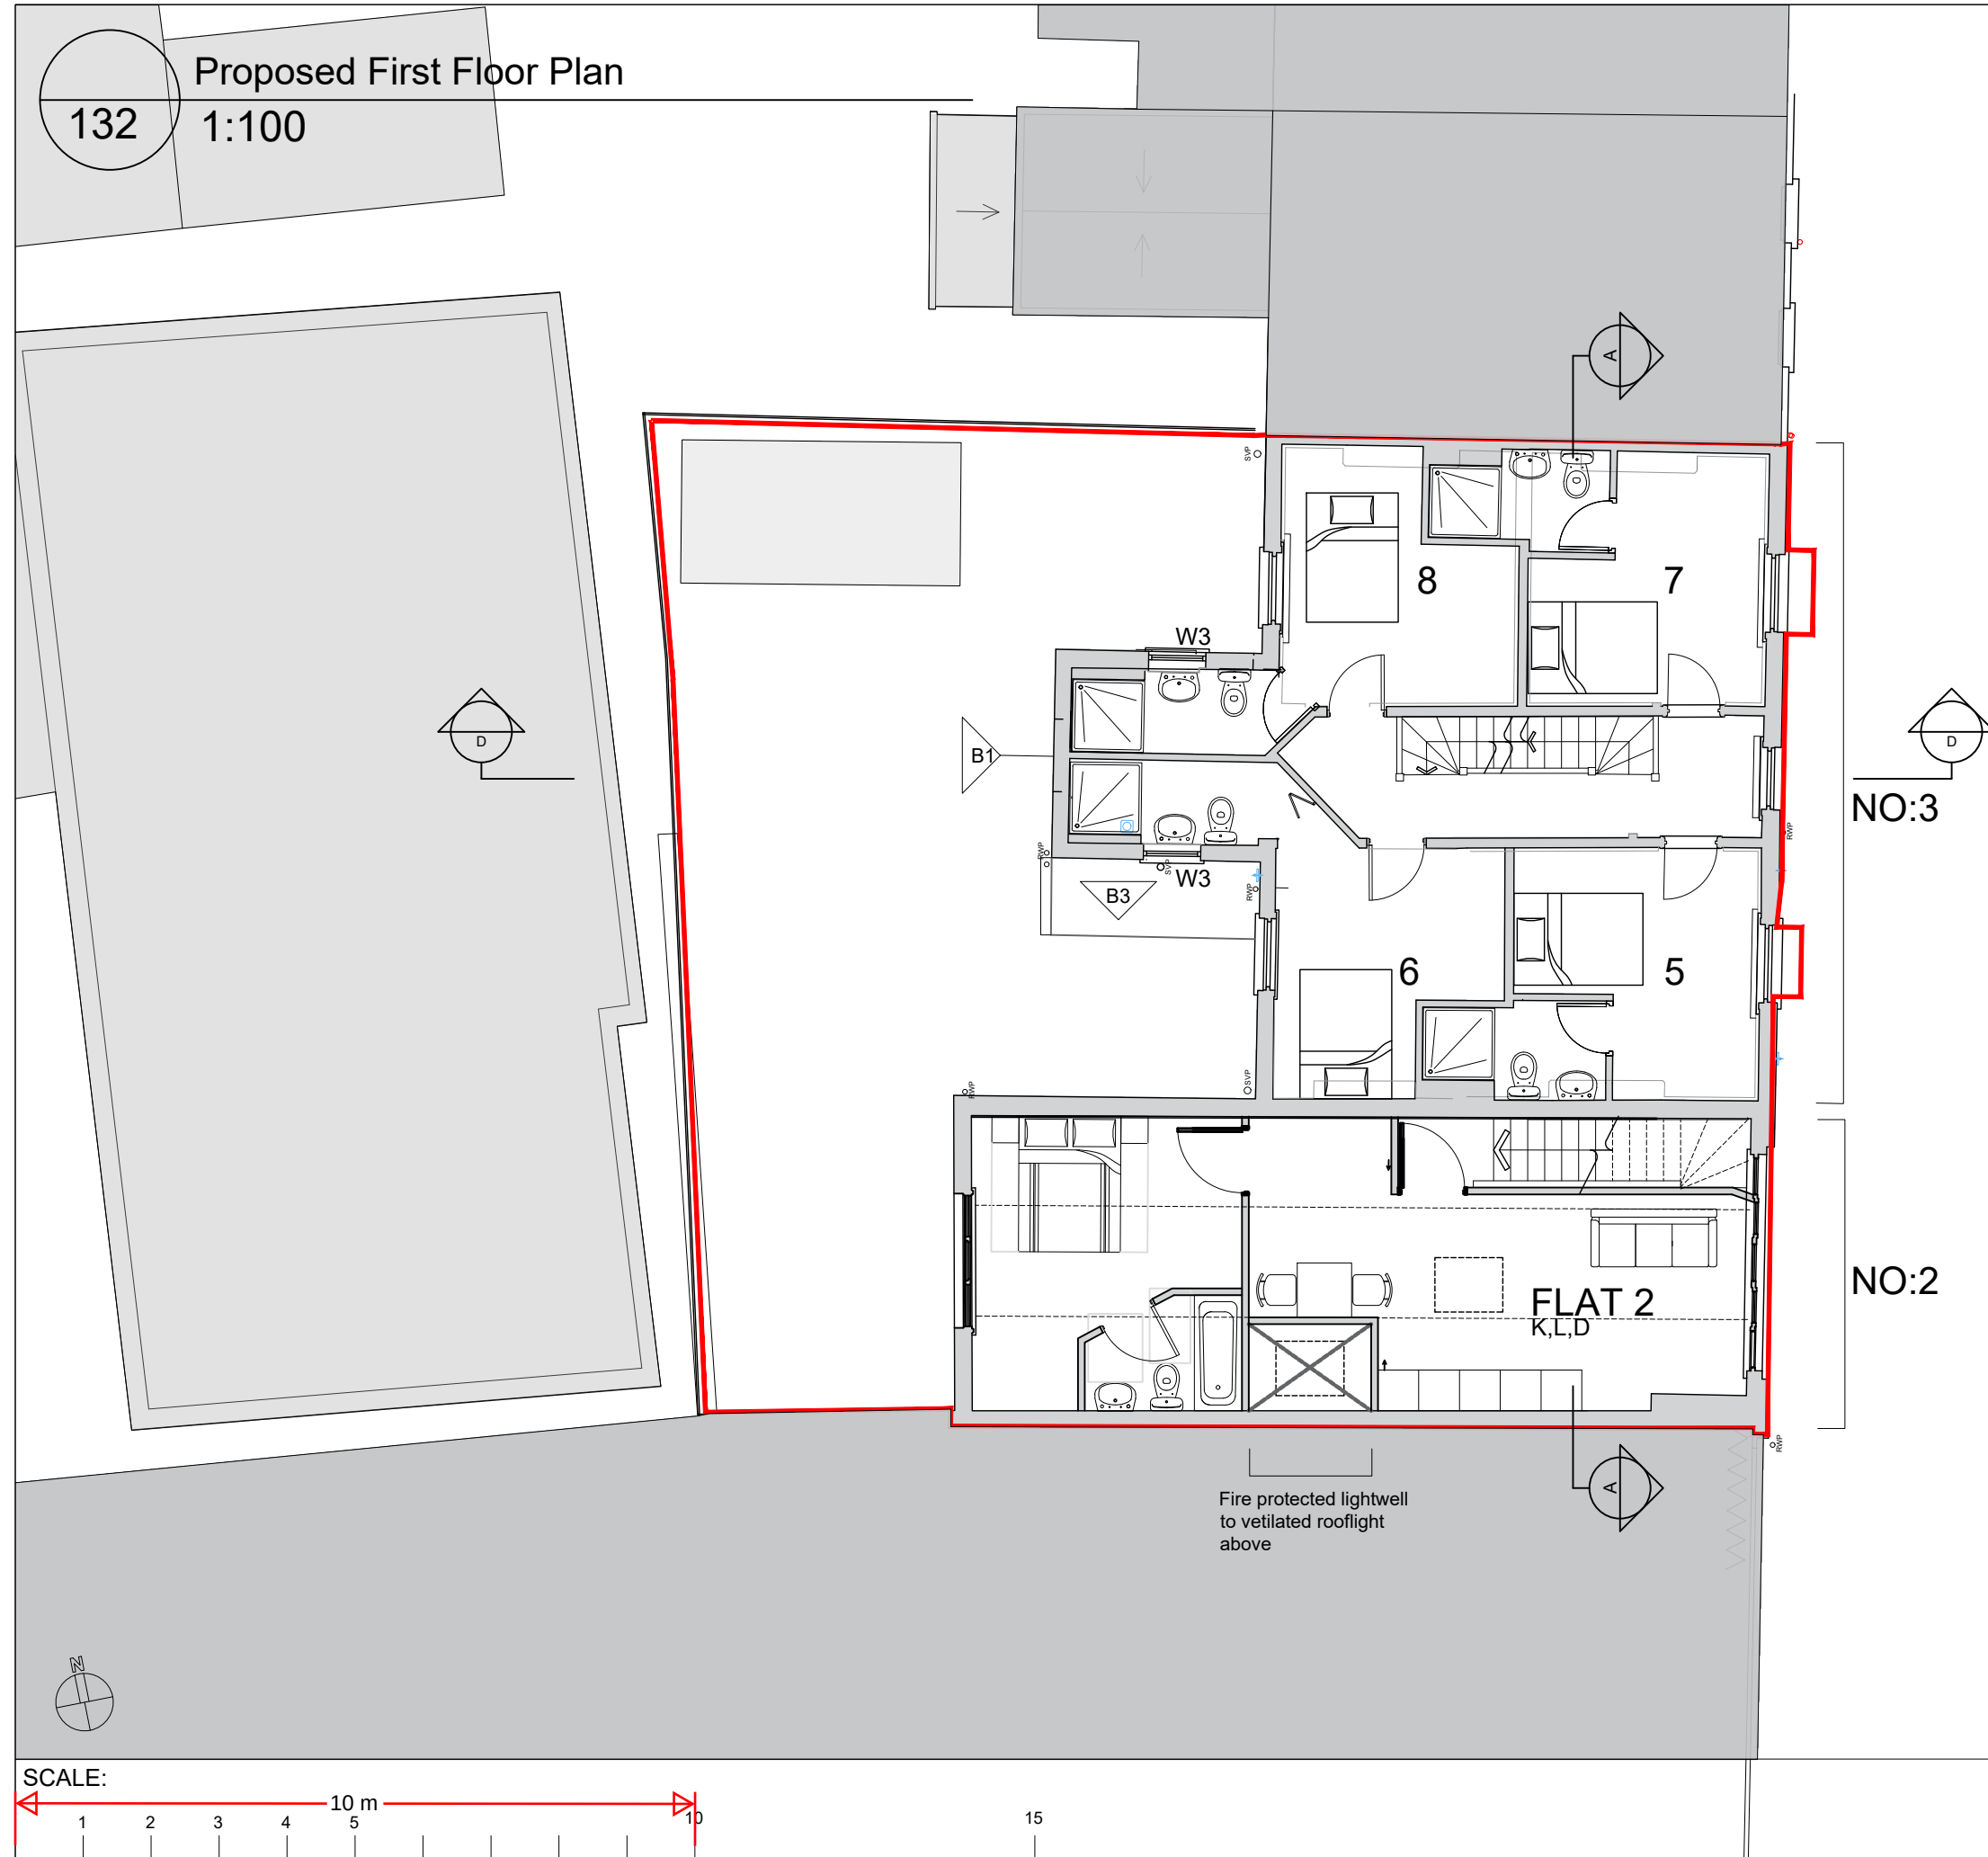

NO:2 Berkley Road- 2, 1 Bedroom Apartments

FLAT 2

No:3 Berkley Road- 10 room HMO

Room	Area
------	------

EXISTING FINISHES

PROPOSED FINISHES

PROPOSED WINDOWS

W1	Type 1 Sliding double glazed timber sash
W2	Type 2 Aluminium or UPVC window
W3	Type 3 Aluminium or UPVC w/ obscured glass
W4	Type 4 Aluminium window and door
W5	Type 5 Pavement window lights
W6	Type 6 Sunpipe
W7	Type 7 Roof light

Project
No:2 and No:3 Berkley road, Gravesend

Client
L.J.R Property investments

Rev.	Date	By	Notes
A	01/08/24	MJ	Design dev

clay architecture

Great Lakes Science, Technology, and Policy Program, University of Michigan, 300 N. Zeeb Road, Ann Arbor, MI 48106, USA

Proposed first floor plan

Scale	1:100	@ A3 size
Date	26/07/24	
Drawn	MJ	Authorised
Revision	A	

gray architecture
FOR PLANNING
ISSUE DATE: 01/08/24