
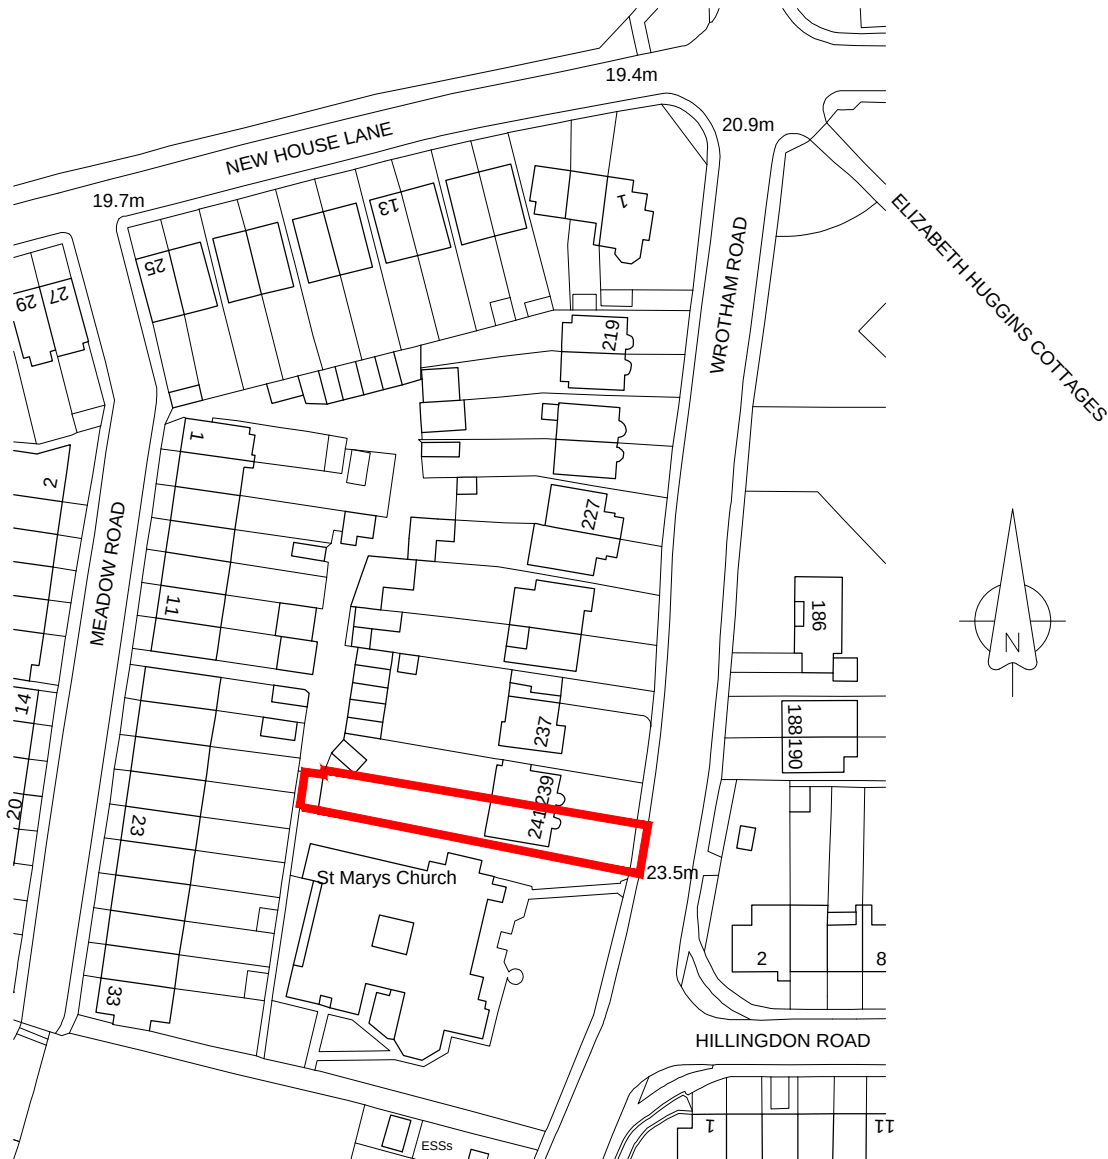


This Drg may have been reduced

SCALE BARS NOTES: Do not scale this drawing

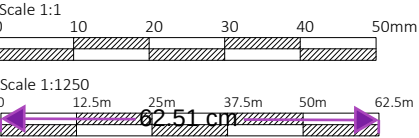

Ordnance Survey, (c) Crown Copyright 2023.
All rights reserved. Licence number 100022432

Client / Location Mr & Mrs Youens 241 Wrotham Road Gravesend Kent DA11 7LL	Job Title Loft Conversation & Vehicle Cross-Over with New Off Street Parking Provision	Scale 1:1250 @ A4		Date November / 2023	
		Designed by MB	Drawn by MB	Checked by Client	Approved by Client
		Drawing No. JMD-1207-B-010		Revision P2	
	Drawing Title Location Plan	Status Planning Issue			
		File Ref: JMD-1207-E-01Drawings-02			

J M D
Property Services

28 Sirdar Strand
Riverview Park
Gravesend
Kent.
DA12 4LP
t : 01474 740299
e: info@jmdd.cu.uk