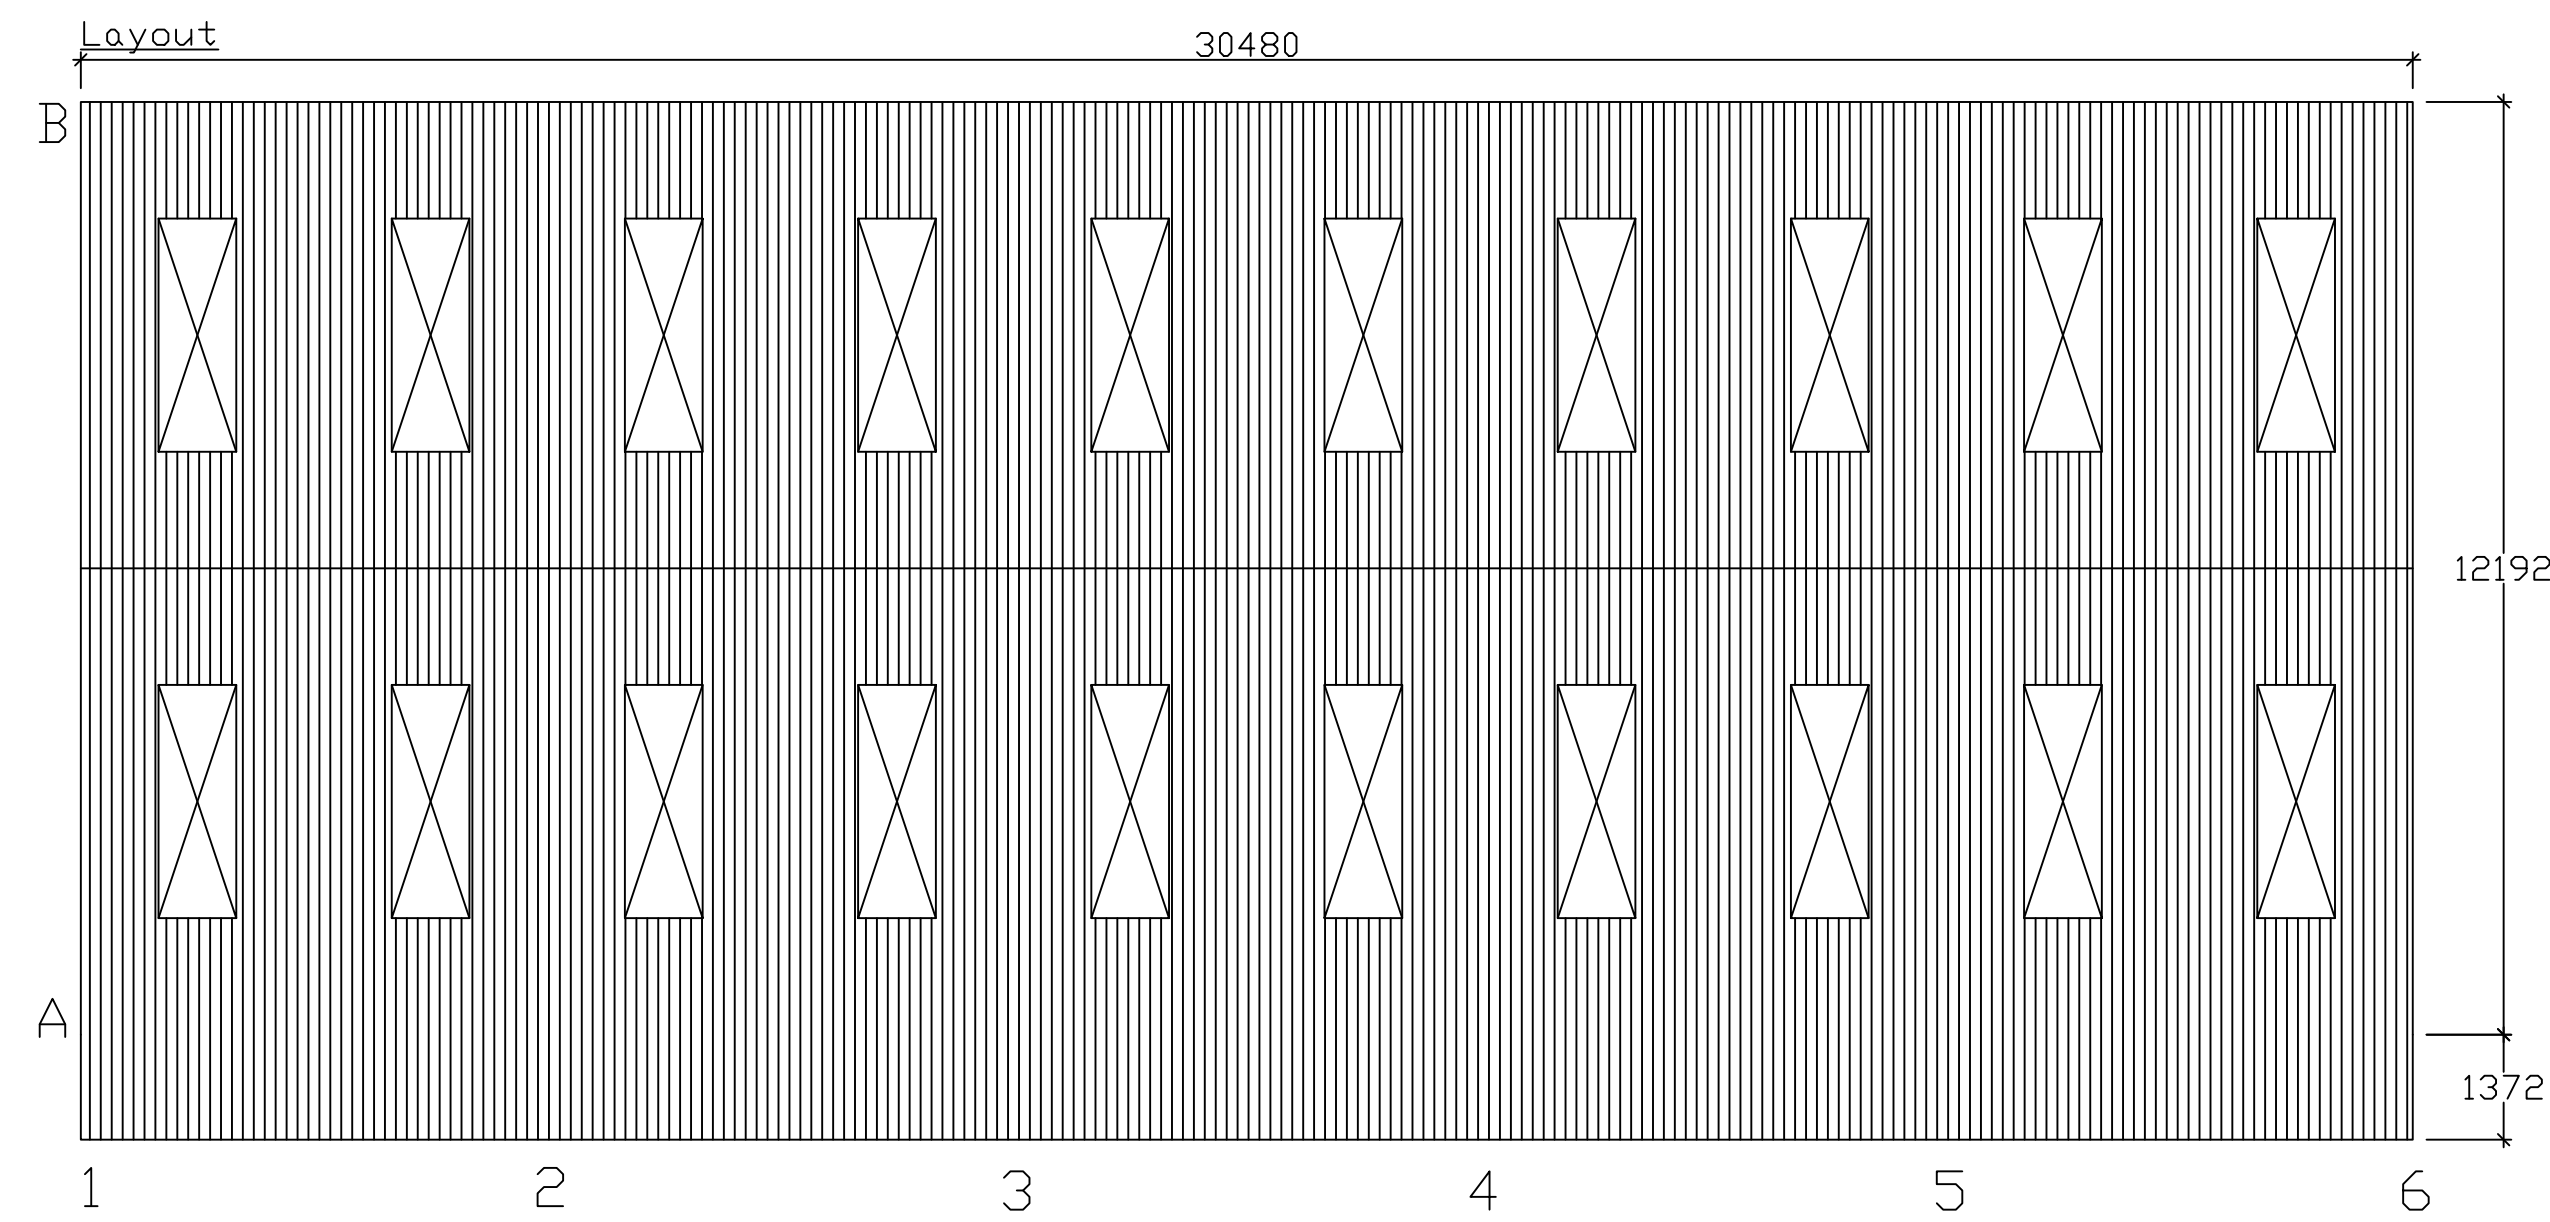
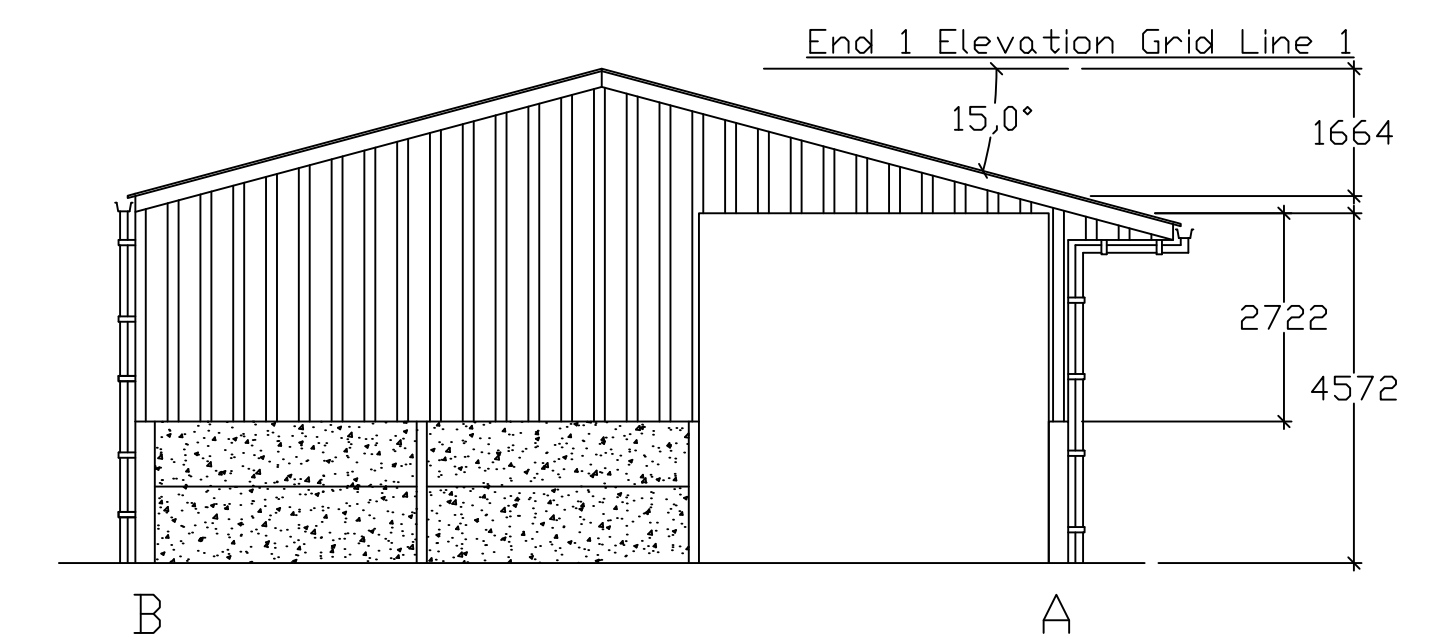
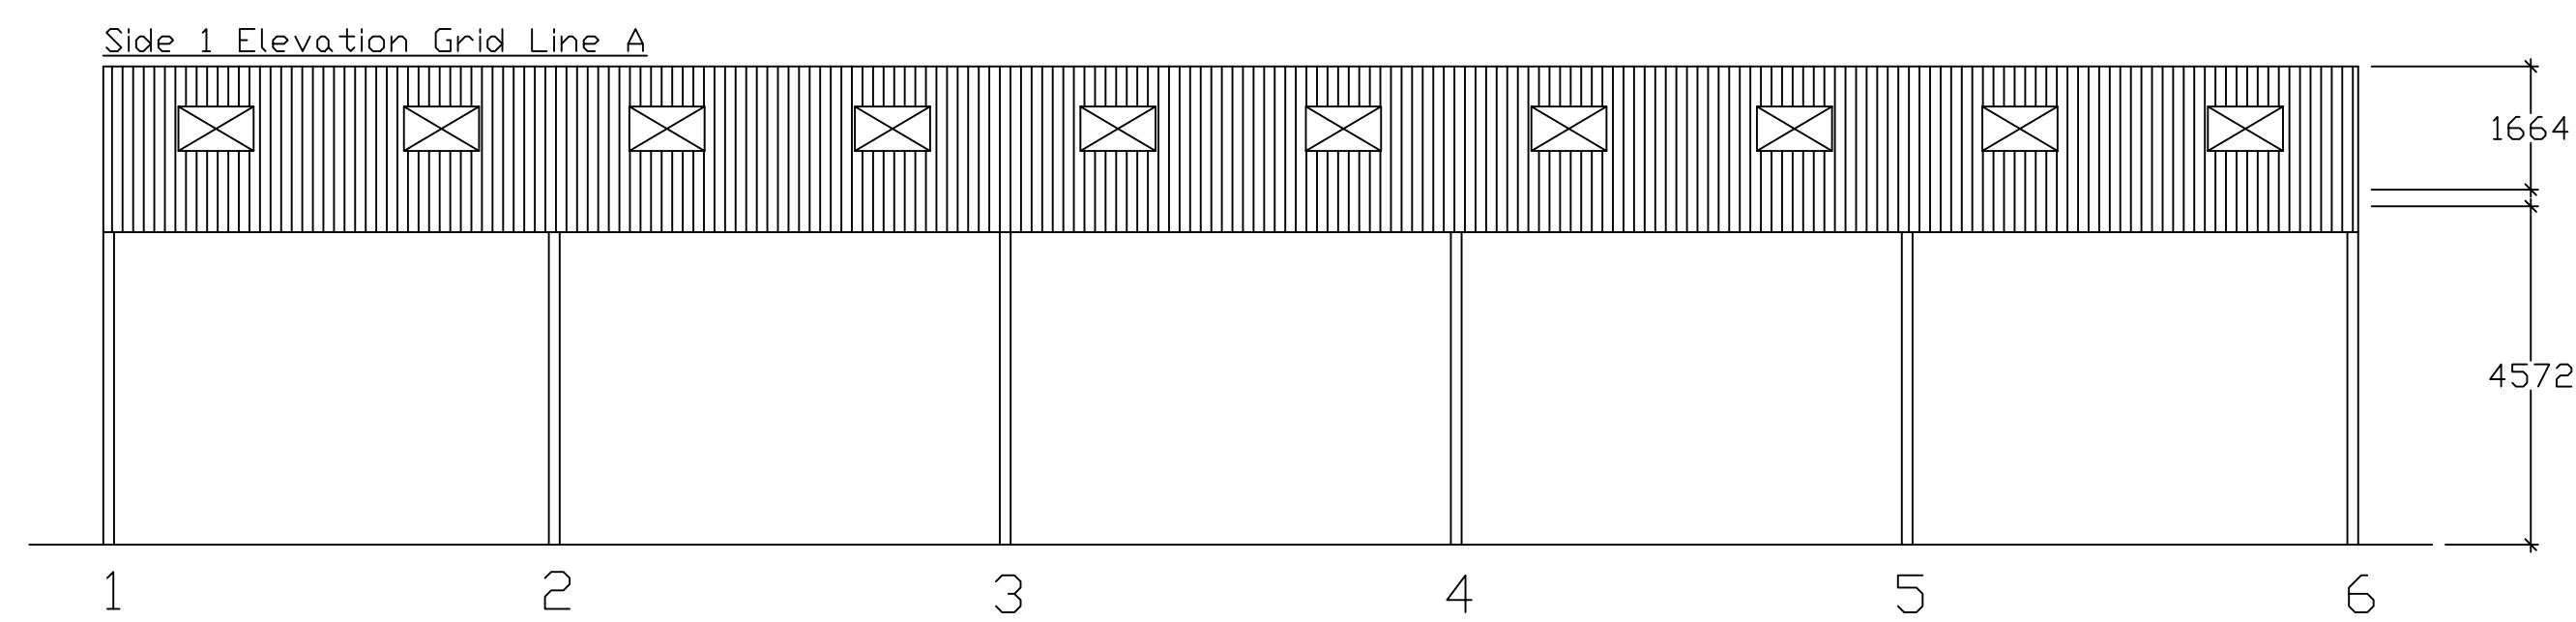
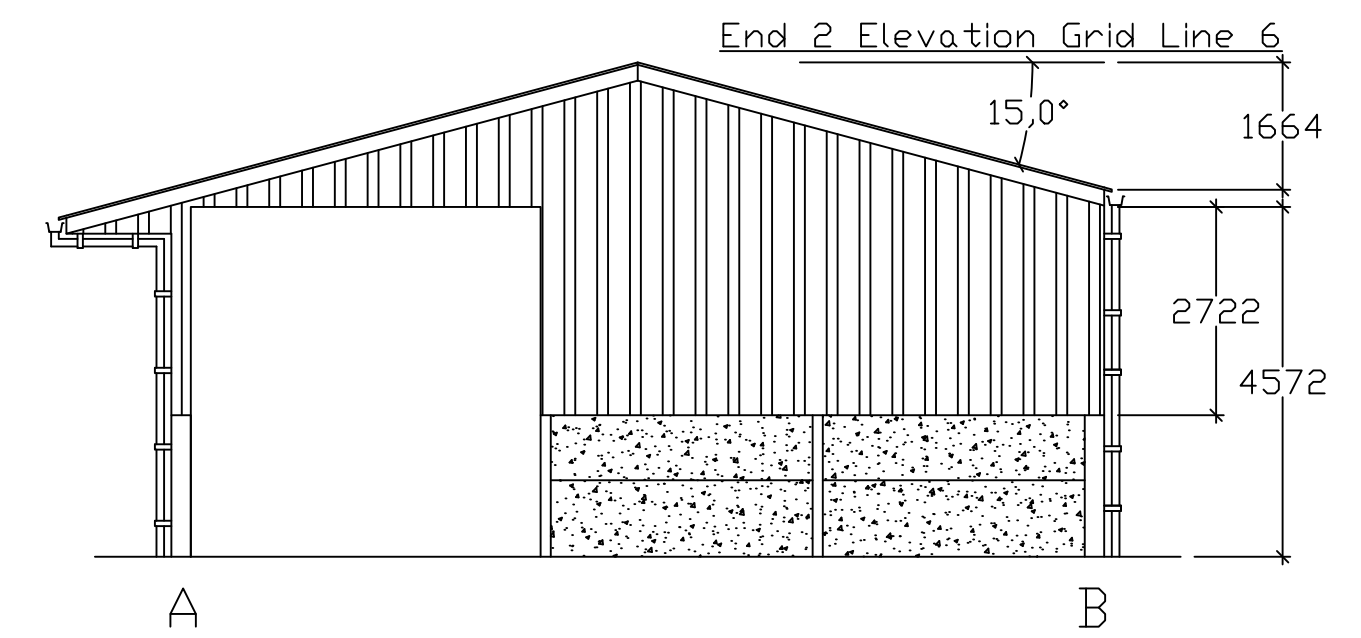
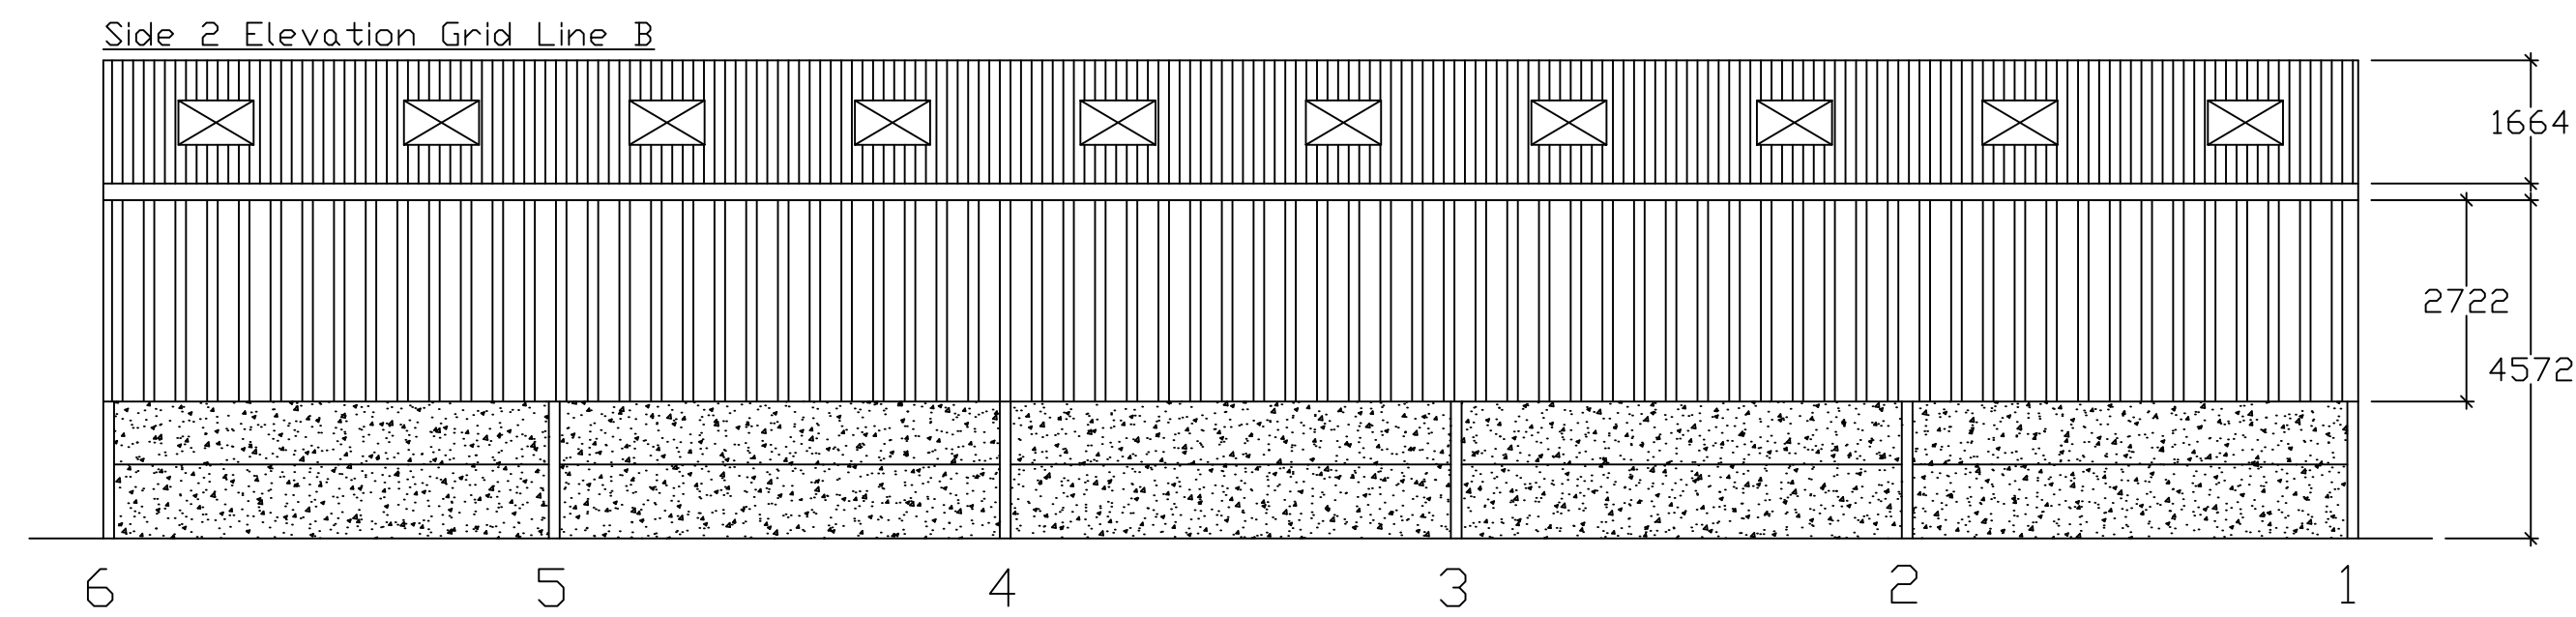


This Drawing is for Planning and Aesthetic purposes Only!
Sizes subject to change due to Structural Calculation
DO NOT INSTALL BASES TO THIS PLAN

CLIENT: 100' X 40' ADDRESS:			
PROPOSED:	AGRICULTURAL		
SIZE:	100' X 40'		
DRAWN BY:	JAKE HANSON		
SCALE:	1/100	DWG NO:	STANDARD
REV:		DATE:	16/09/2024
GRAHAM HEATH CONSTRUCTION^{Ltd} GRAHAM HEATH CONSTRUCTION LTD THE CREAMERY WRENBURY INDUSTRIAL ESTATE STATION ROAD WRENBURY NR NANTWICH CHESHIRE, CV5 8EX TEL: 01270 781158 FAX: 01270 781165			