


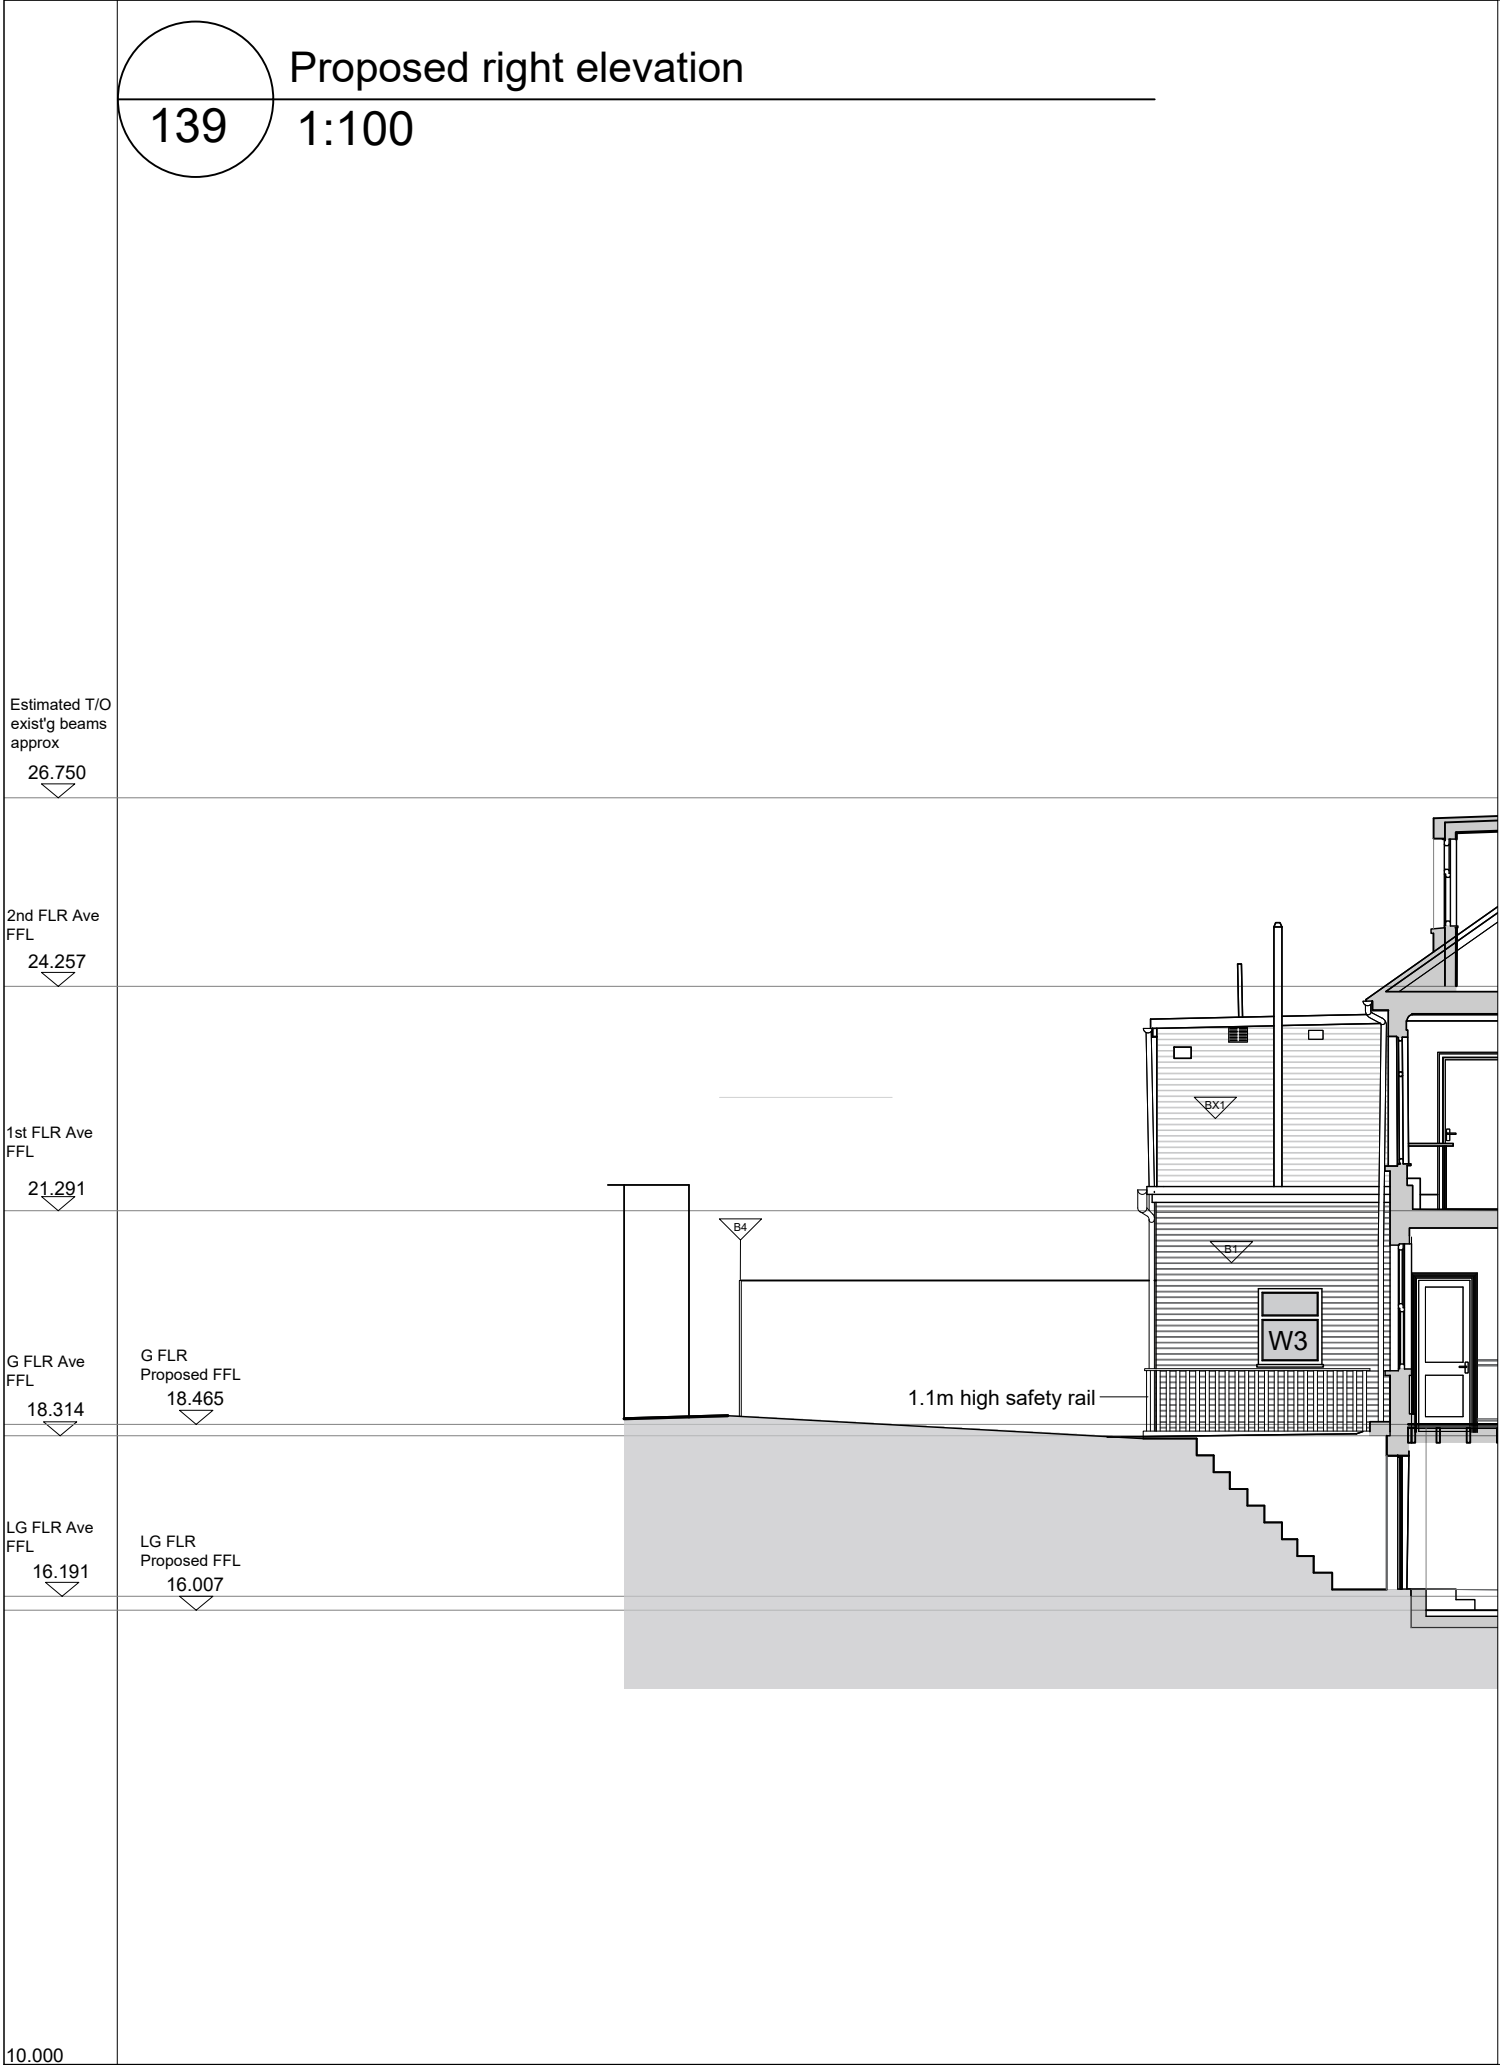

KEY

NO:2 Berkley Road- 2, 1 Bedroom Apartments
FLAT 1

Room	Area
K,L,D	22.51m ²
Bedroom	13.36m ²
GIFA	40.14m ²

FLAT 2

K,L,D	22.75m ²
Bedroom	13.35m ²
GIFA	40.01m ²

No:3 Berkley Road- 10 room HMO
Shared communal areas

K Kitchen	35.18m ²
B Breakfast	
L Living	
D Dining	

Room	Area
Room 1	10.22m ²
Room 2	10.29m ²
Room 3	10.15m ²
Room 4	10.70m ²
Room 5	10.71m ²
Room 6	10.94m ²
Room 7	10.83m ²
Room 8	10.94m ²
Room 9	12.21m ²
Room 10	10.15m ²

EXISTING FINISHES

- BX1

BX1 Brick
- BX2

BX2 Render
- BX3

BX3 Clay rooftiles

PROPOSED FINISHES

- B1

B1 Brick to match the existing
- B2

B2 Render to match existing
- B3

B3 Bituminous felt or single ply flatroof
- B4

B4 1.8m high close boarded timber fence

PROPOSED WINDOWS

- W1

Type 1 Sliding double glazed timber sash
- W2

Type 2 Aluminium or UPVC window
- W3

Type 3 Aluminium or UPVC w/ obscured glass
- W4

Type 4 Aluminium window and door
- W5

Type 5 Pavement window lights
- W6

Type 6 Sunpipe
- W7

Type 7 Roof light



SCALE:

15

10

5

4

3

2

1

Project
No:2 and No:3 Berkley Road, Gravesend

Client
L.J.R Property investments

Rev.
Date

By
Notes

Copyright belongs to Clay Architecture Ltd. All dimensions are to be verified by the contractor before commencing works.

Scale 1:100 @ A3 size

Date 26/07/24

Drawn MJ

Authorised KG

Revision/

clay architecture

FOR PLANNING

ISSUE DATE: 01/08/24

clay architecture

Great Lines Studios, Marlborough Road, Gillingham, Kent ME7 5HB

T: 01634 573 017

www.clayarchitecture.com

E: design@clayarchitects.com

Drawing No. 5294/PL/139

No:2 Proposed right elevation

Title