


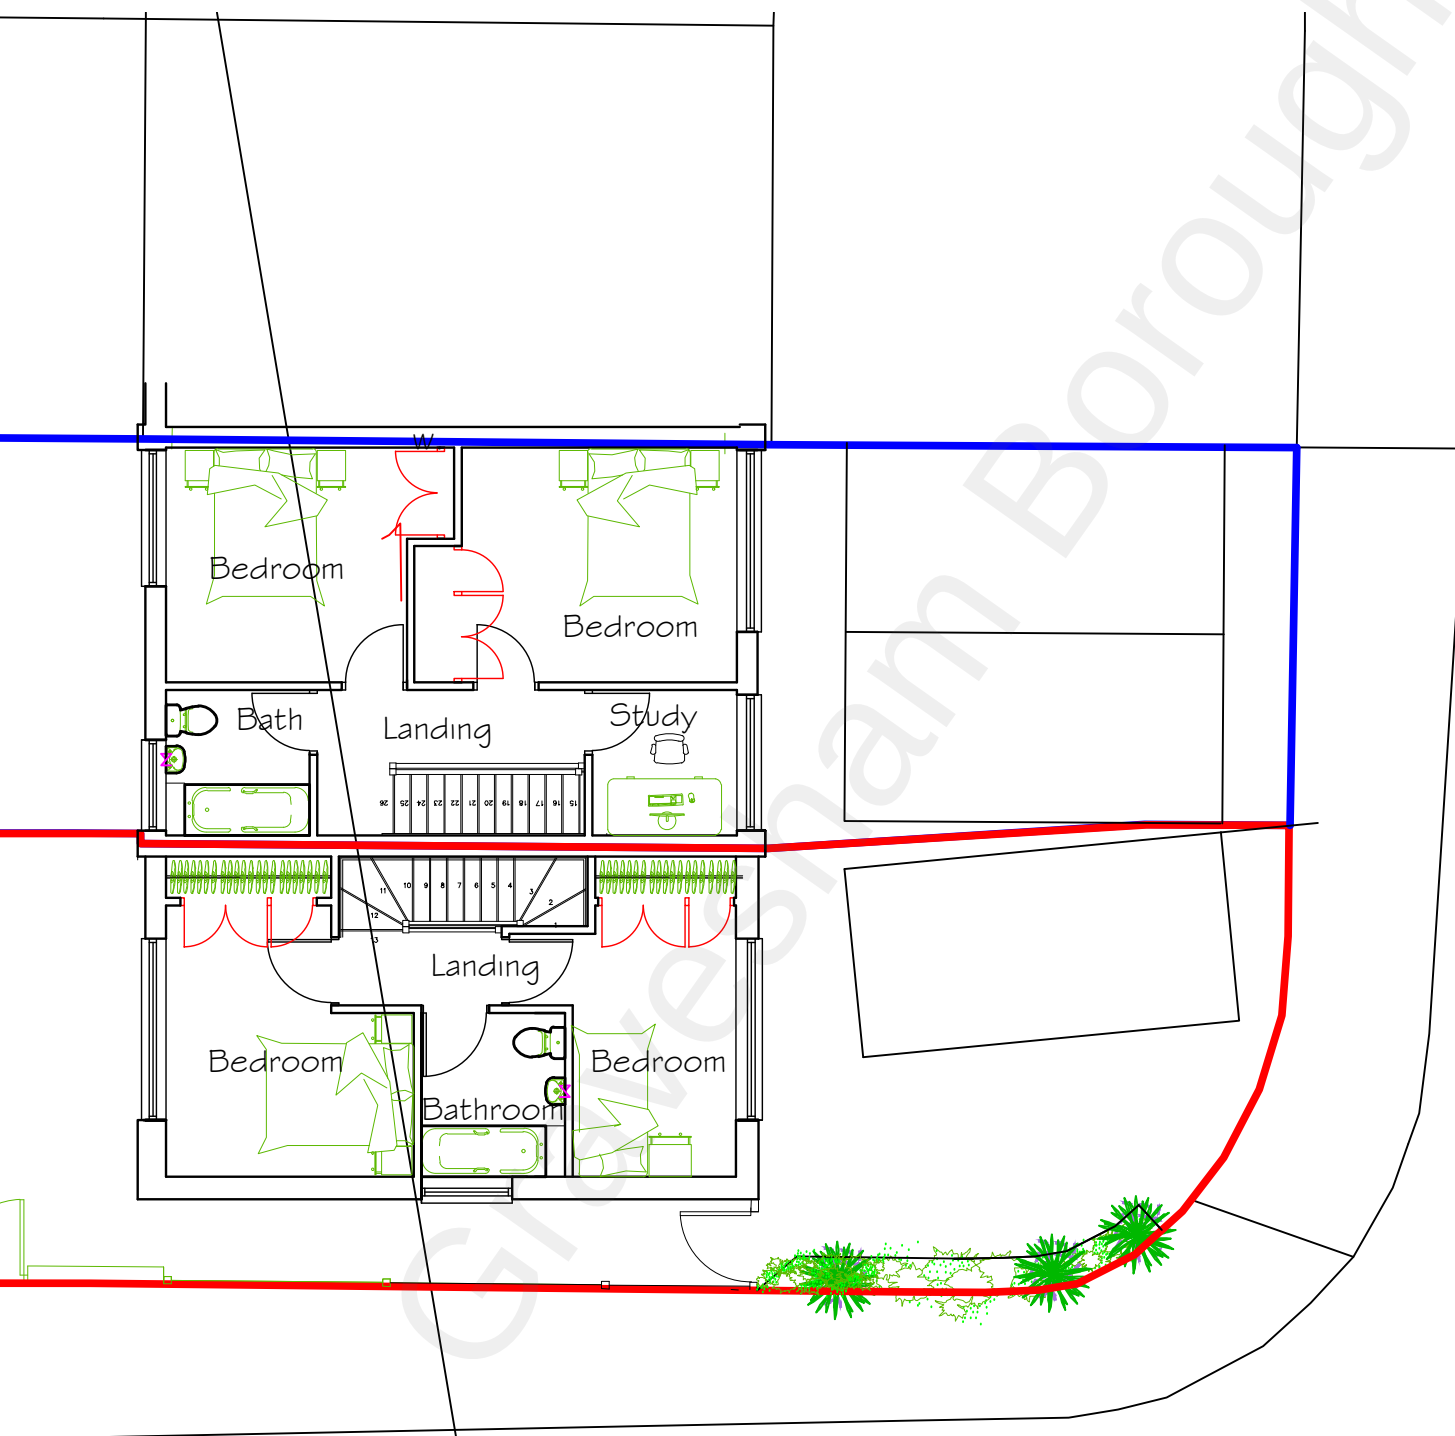

DO NOT SCALE
These drawings and designs are
the copyright of
SEVENCROFT LTD.



FIELD CLOSE
Scale 1:100

Construction of Two Bedroom
House, Gravesend, Kent DA11 0LP

Date March 2022
Drawing No. 2022/10/09

CORPORATE ARCHITECTURE
& DESIGN GROUP



SEVENCROFT LTD.

277 Canterbury Road, Kennington
Ashford, Kent TN24 9QW
Tel: 01233 625553
e-mail : sevincroft@hotmail.co.uk