

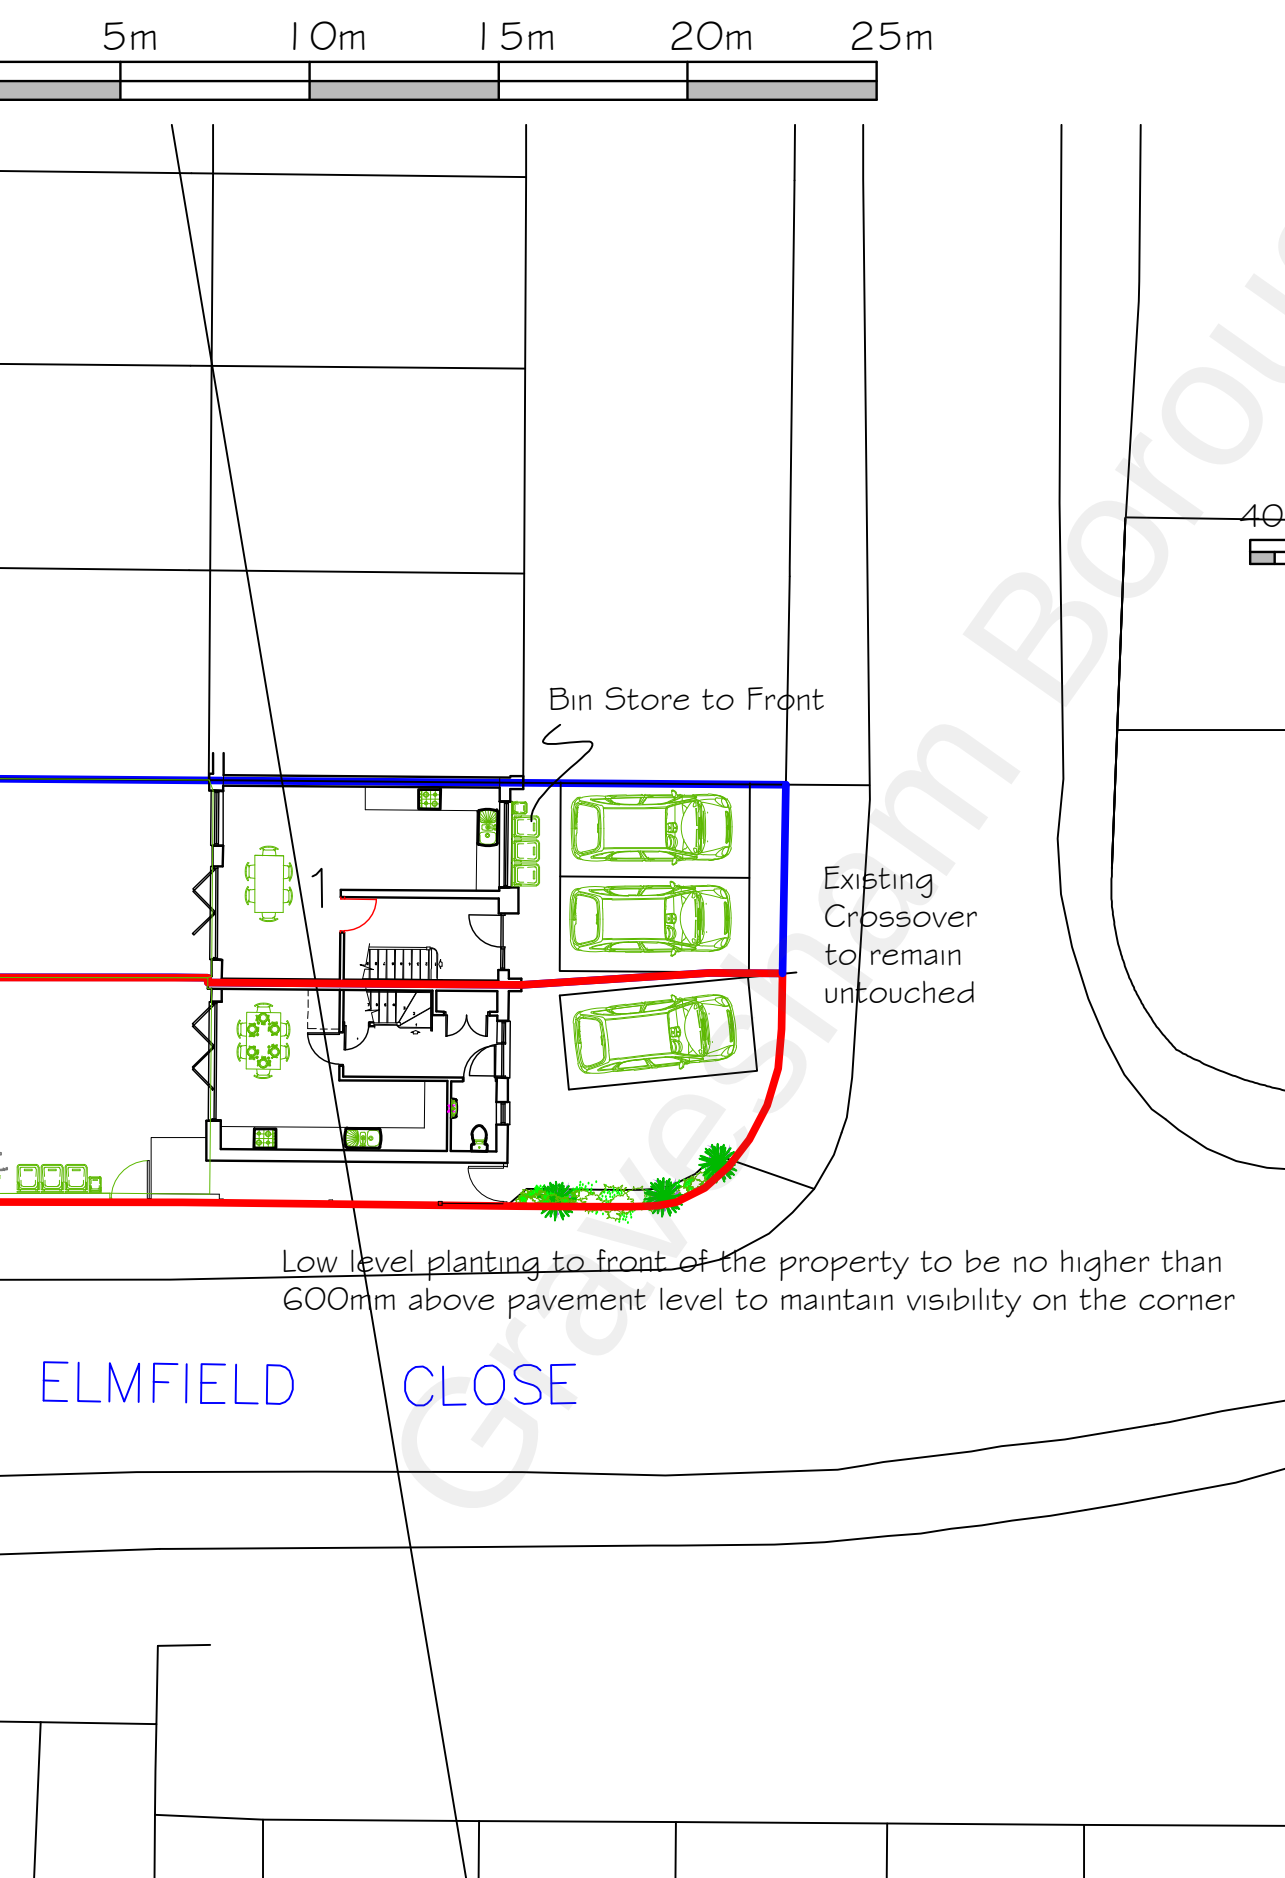


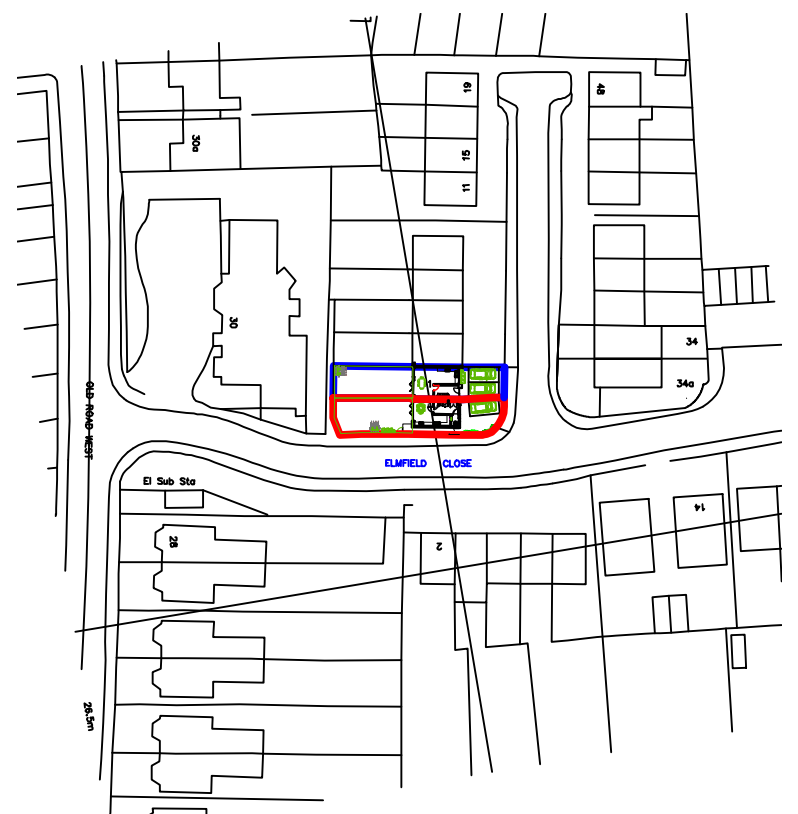

DO NOT SCALE
These drawings and designs are
the copyright of
SEVENCROFT LTD.

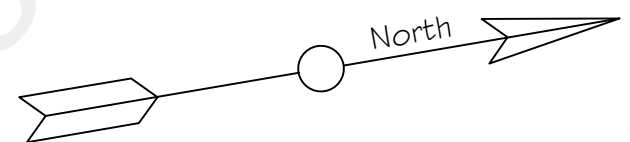

Proposed Site Location Plan -
Scale 1:1250

CORPORATE ARCHITECTURE
& DESIGN GROUP



SEVENCROFT LTD.

277 Canterbury Road, Kennington
Ashford, Kent TN24 9QW
Tel: 01233 625553
e-mail : sevincroft@hotmail.co.uk