

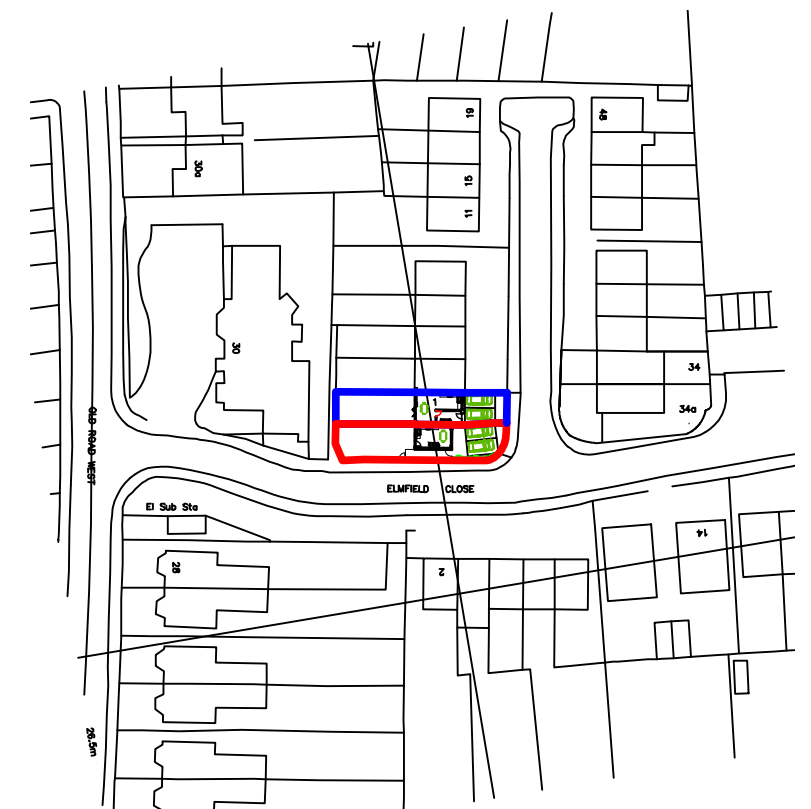
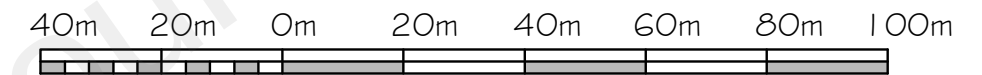


DO NOT SCALE
These drawings and designs are
the copyright of
SEVENCROFT LTD.

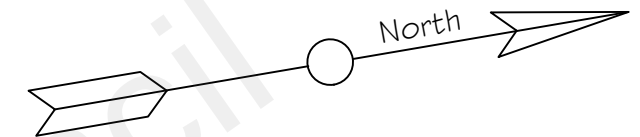

Existing Site Location Plan -
Scale 1:1250

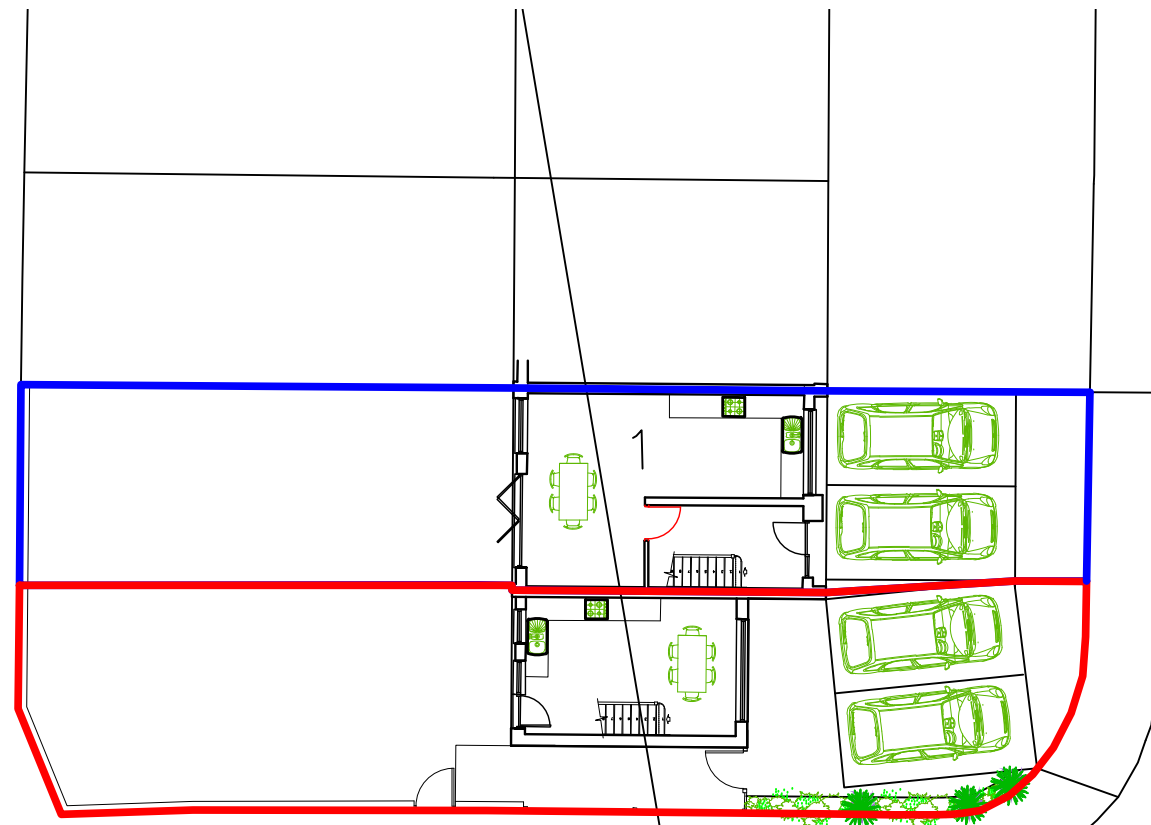

Existing
Crossover
to remain
untouched

ELMFIELD CLOSE

Existing Block Plan - Scale 1:200

Proposed Demolition of Existing Annexe & construction of Two Bedroom
Dwelling in Land adjacent to 1 Elmfield Close, Gravesend, Kent DA11 0LP

Date March 2022
Drawing No. 2022/10/01

CORPORATE ARCHITECTURE
& DESIGN GROUP



SEVENCROFT LTD.
277 Canterbury Road, Kennington
Ashford, Kent TN24 9QW
Tel: 01233 625553
e-mail : sevincroft@hotmail.co.uk