


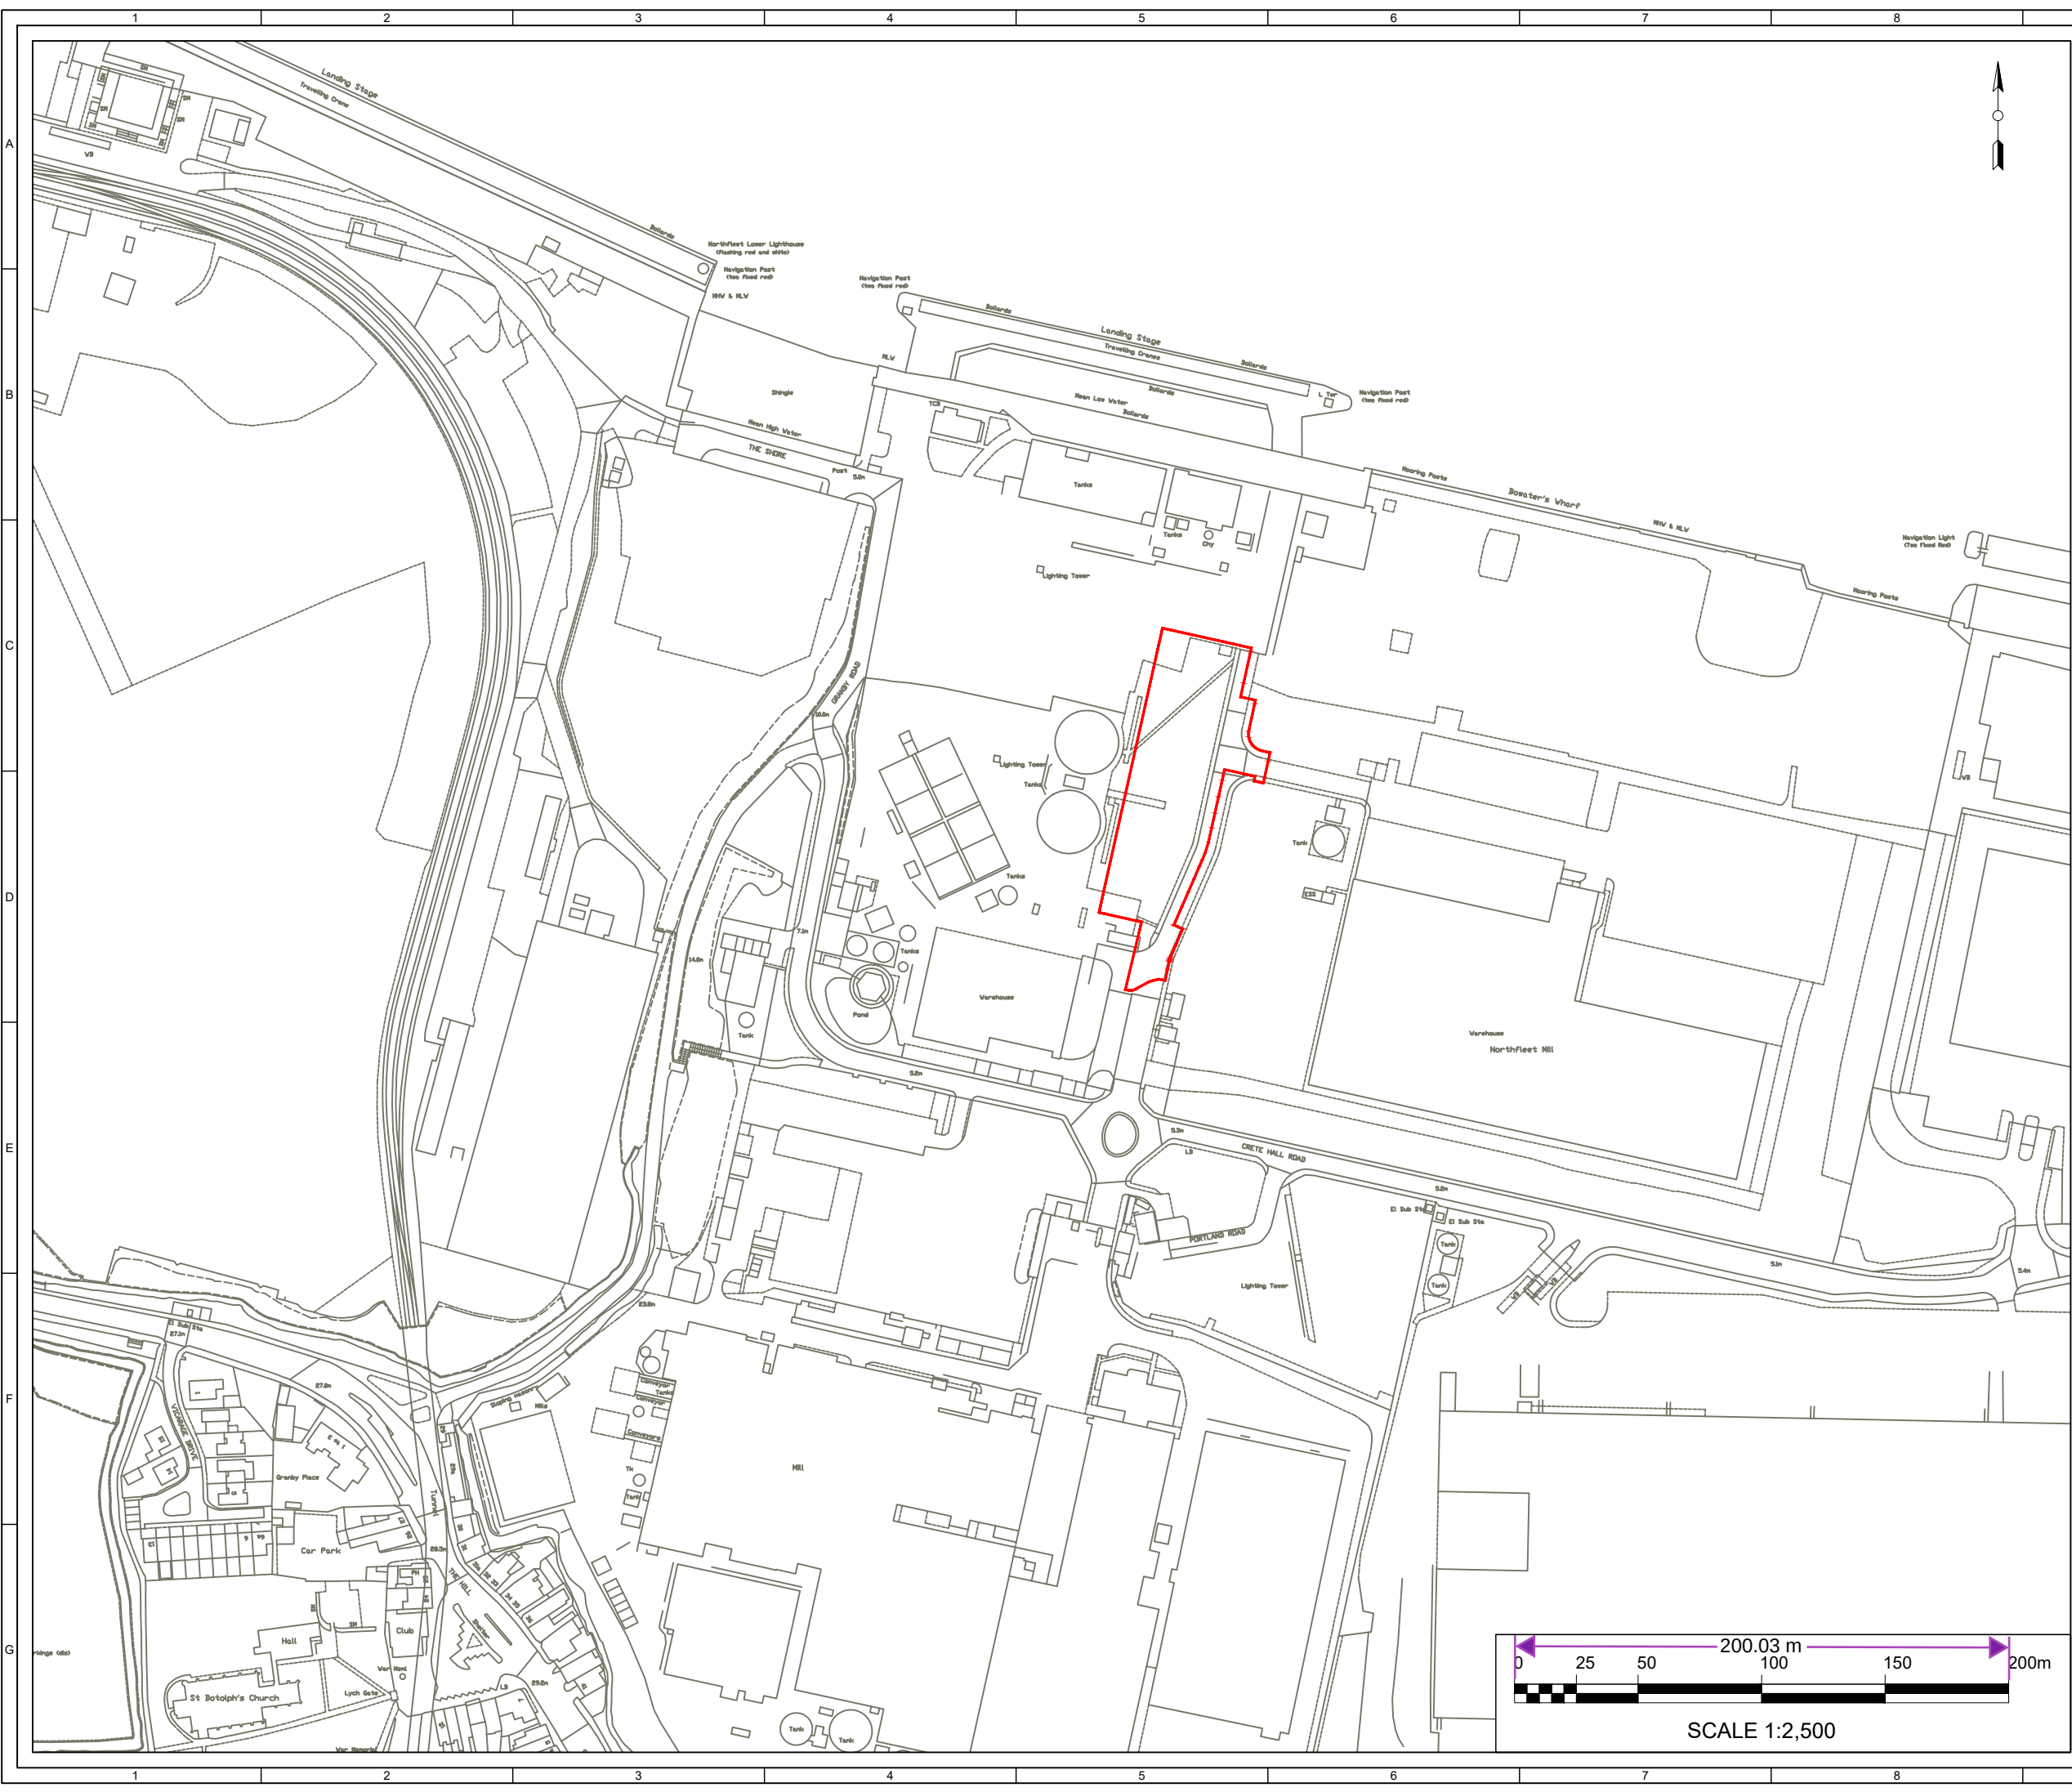

© CROWN COPYRIGHT, ALL RIGHTS RESERVED.
2025 LICENCE NUMBER 0100031673.

KEY:

DEVELOPMENT BOUNDARY
(OUTSIDE EDGE OF LINE DENOTES
BOUNDARY)

SITE
LOCATION

KEY PLAN - NOT TO SCALE

LOCATION
SCALE 1:200,000

1	BM	BS	CA	2025-01-31	FIRST ISSUE
ISSUE	DRAWN	CHKD	APPD	DATE	REVISION NOTES
PURPOSE					COORDINATES
PLANNING					OSGB 1936
SCALE					DATUM
1:2,500 @A3					N/A
LAYOUT DRAWING					T-LAYOUT NO
N/A					N/A
PROJECT TITLE					
NORTHFLEET PULP LAYDOWN AREA					
DRAWING TITLE					
SITE LOCATION PLAN					
RES DRAWING NUMBER					REV
05135-RES-LAY-DR-PT-010					1
THIS DRAWING IS THE PROPERTY OF RENEWABLE ENERGY SYSTEMS LIMITED AND NO REPRODUCTION MAY BE MADE IN WHOLE OR IN PART WITHOUT PERMISSION					
					BEAUFORT COURT, EGG FARM LANE, KINGS LANGLEY, HERTS WD4 8LR, UK TEL +44 (0) 1923 299200 WWW.RES-GROUP.COM