


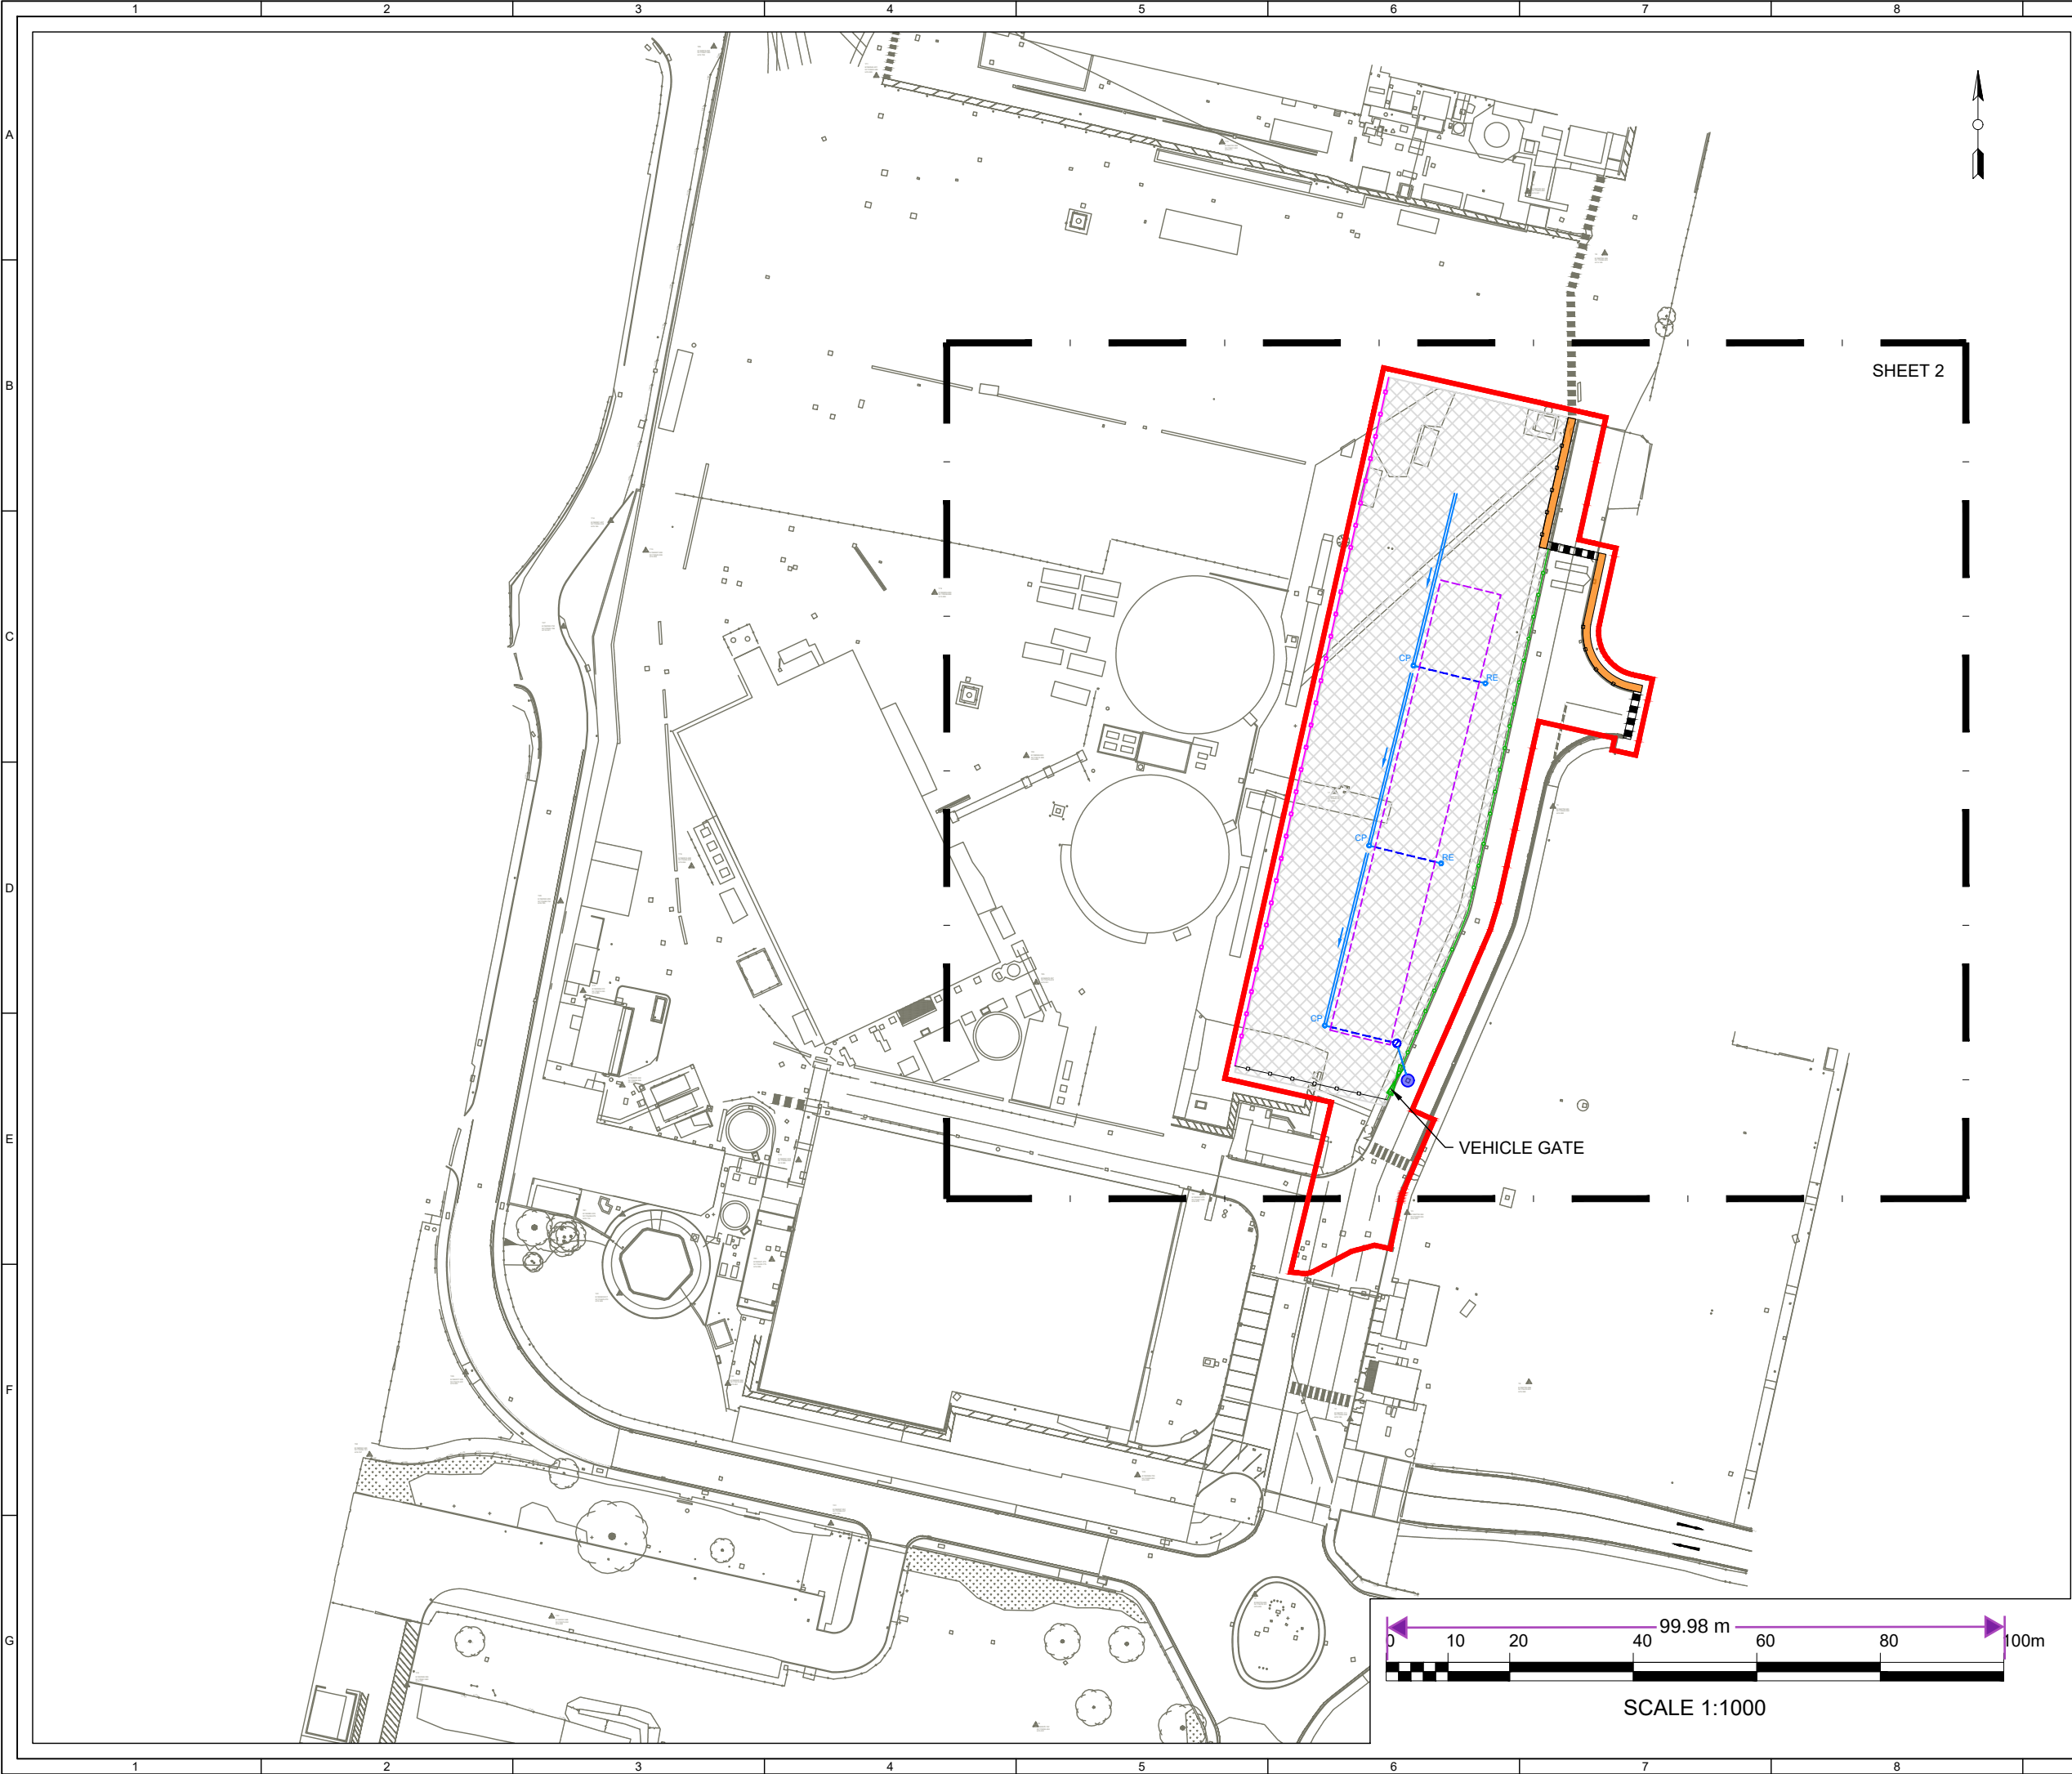

© CROWN COPYRIGHT, ALL RIGHTS RESERVED.
2025 LICENCE NUMBER 0100031673.

KEY:


- DEVELOPMENT BOUNDARY (0.51 HECTARES) (INSIDE EDGE OF LINE DENOTES BOUNDARY)

HARDSTANDING KEY

- PULP STORAGE HARDSTANDING (CONCRETE SLAB)
- VEHICLE BARRIER (A-SAFE BARRIER)
- VEHICLE BARRIER (ARMCO BARRIER)
- PALISADE FENCE
- GATE
- LINEAR CHANNEL DRAIN
- PERFORATED PIPE
- DRAINAGE PIPE
- CATCHPIT
- RODDING EYE
- MANHOLE WITH FLOW CONTROL
- MODULAR ATTENUATION CRATES
- SURFACE WATER DRAINAGE CONNECTION POINT
- FOOTPATH
- WALKWAY MARKING

SHEET 1 OF 3

2	BM	DC	IB	2025-02-06	UPDATED PROJECT TITLE AND UPDATED VEHICLE BARRIER
1	BM	DC	IB	2025-01-23	FIRST ISSUE
ISSUE	DRAWN	CHKD	APPD	DATE	REVISION NOTES
PURPOSE					COORDINATES
PLANNING					OSGB 1936
SCALE					DATUM
1:1,000 @A3					N/A
LAYOUT DRAWING					T-LAYOUT NO
N/A					N/A
PROJECT TITLE					
NORTHFLEET PULP LAYDOWN AREA					
DRAWING TITLE					
PULP STORAGE HARDSTANDING INFRASTRUCTURE LAYOUT					
RES DRAWING NUMBER					REV
05135-RES-PRO-DR-PT-010					2
THIS DRAWING IS THE PROPERTY OF RENEWABLE ENERGY SYSTEMS LIMITED AND NO REPRODUCTION MAY BE MADE IN WHOLE OR IN PART WITHOUT PERMISSION					
 BEAUFORT COURT, EGG FARM LANE, KINGS LANGLEY, HERTS WD4 8LR, UK TEL +44 (0) 1923 299200 WWW.RES-GROUP.COM					

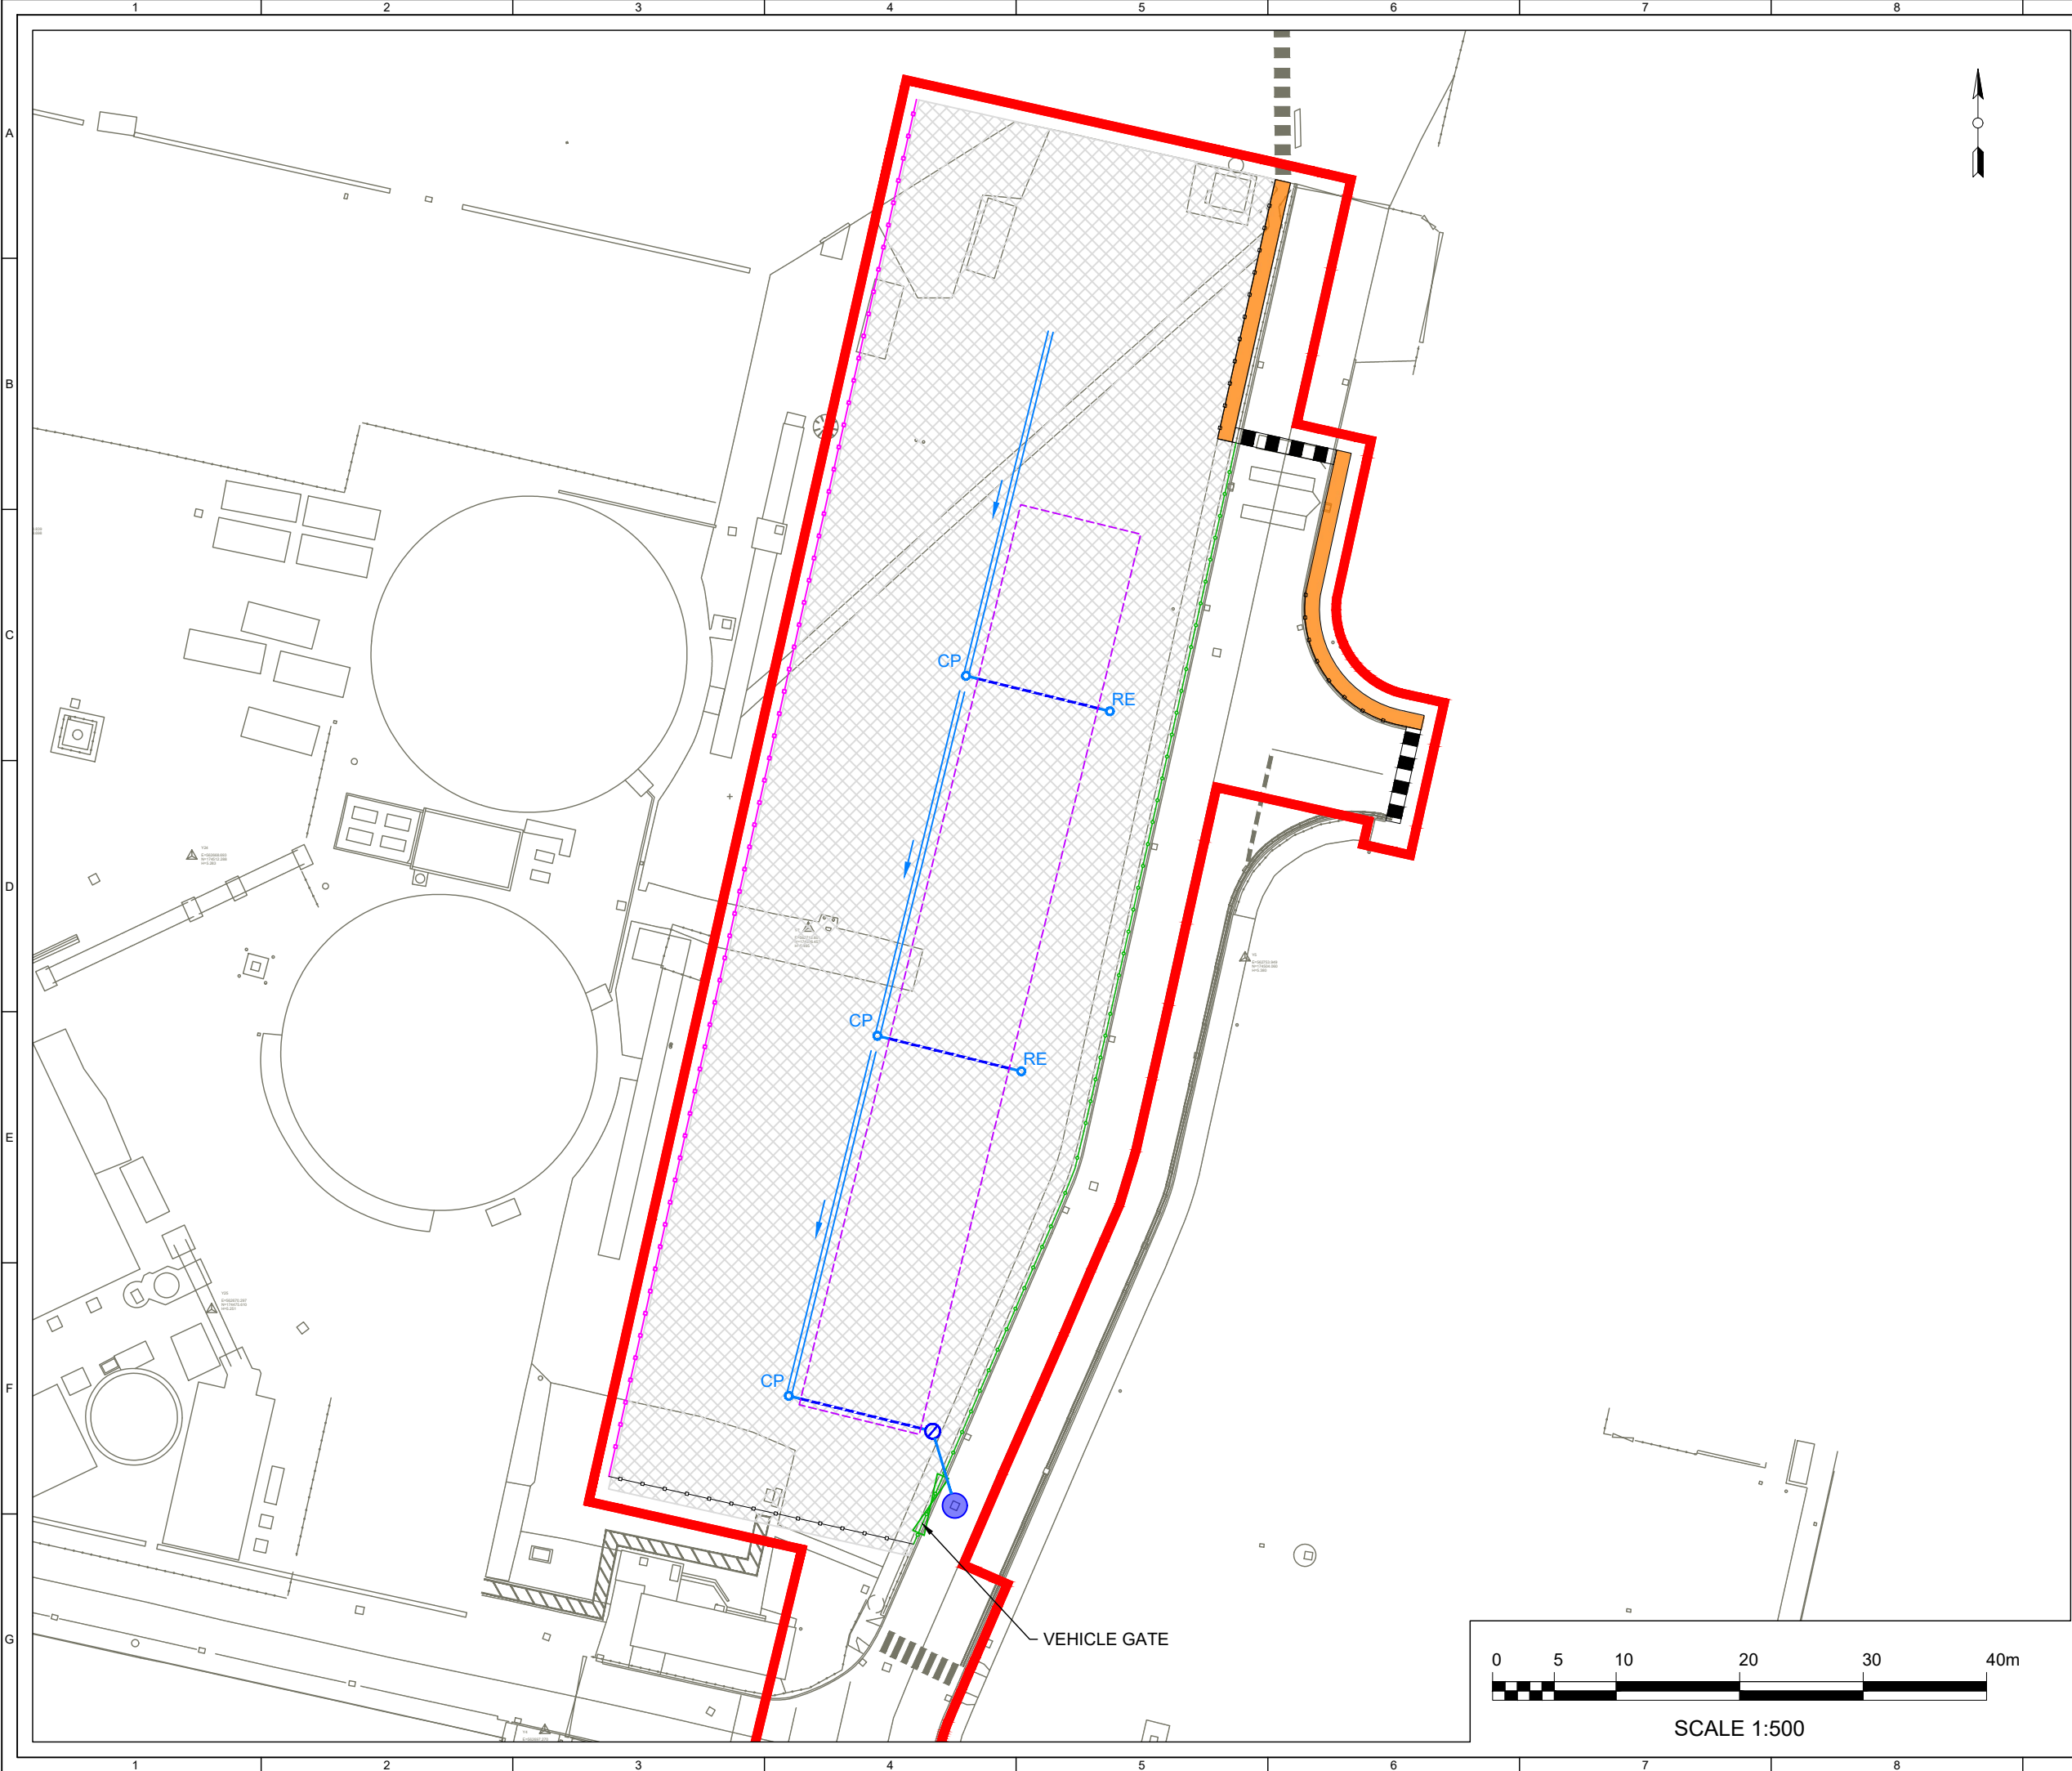

© CROWN COPYRIGHT, ALL RIGHTS RESERVED.
2025 LICENCE NUMBER 0100031673.

- KEY:**
- DEVELOPMENT BOUNDARY (0.51 HECTARES) (INSIDE EDGE OF LINE DENOTES BOUNDARY)
- HARDSTANDING KEY**
- PULP STORAGE HARDSTANDING (CONCRETE SLAB)
 - VEHICLE BARRIER (A-SAFE BARRIER)
 - VEHICLE BARRIER (ARMCO BARRIER)
 - PALISADE FENCE
 - GATE
 - LINEAR CHANNEL DRAIN
 - PERFORATED PIPE
 - DRAINAGE PIPE
 - CATCHPIT
 - RODDING EYE
 - MANHOLE WITH FLOW CONTROL
 - MODULAR ATTENUATION CRATES
 - SURFACE WATER DRAINAGE CONNECTION POINT
 - FOOTPATH
 - WALKWAY MARKING

SHEET 2 OF 3

2	BM	DC	IB	2025-02-06	UPDATED PROJECT TITLE AND UPDATED VEHICLE BARRIER
1	BM	DC	IB	2025-01-23	FIRST ISSUE
ISSUE DRAWN CHKD APPD DATE				REVISION NOTES	
PURPOSE					COORDINATES
PLANNING					OSGB 1936
SCALE				DATUM	N/A
1:500 @A3				N/A	
LAYOUT DRAWING					T-LAYOUT NO
N/A					N/A
PROJECT TITLE					
NORTHFLEET PULP LAYOUT AREA					
DRAWING TITLE					
PULP STORAGE HARDSTANDING INFRASTRUCTURE LAYOUT					
RES DRAWING NUMBER					REV
05135-RES-PRO-DR-PT-010					2
THIS DRAWING IS THE PROPERTY OF RENEWABLE ENERGY SYSTEMS LIMITED AND NO REPRODUCTION MAY BE MADE IN WHOLE OR IN PART WITHOUT PERMISSION					
res				BEAUFORT COURT, EGG FARM LANE, KINGS LANGLEY, HERTS WD4 8LR. UK TEL +44 (0) 1923 299200 WWW.RES-GROUP.COM	

