
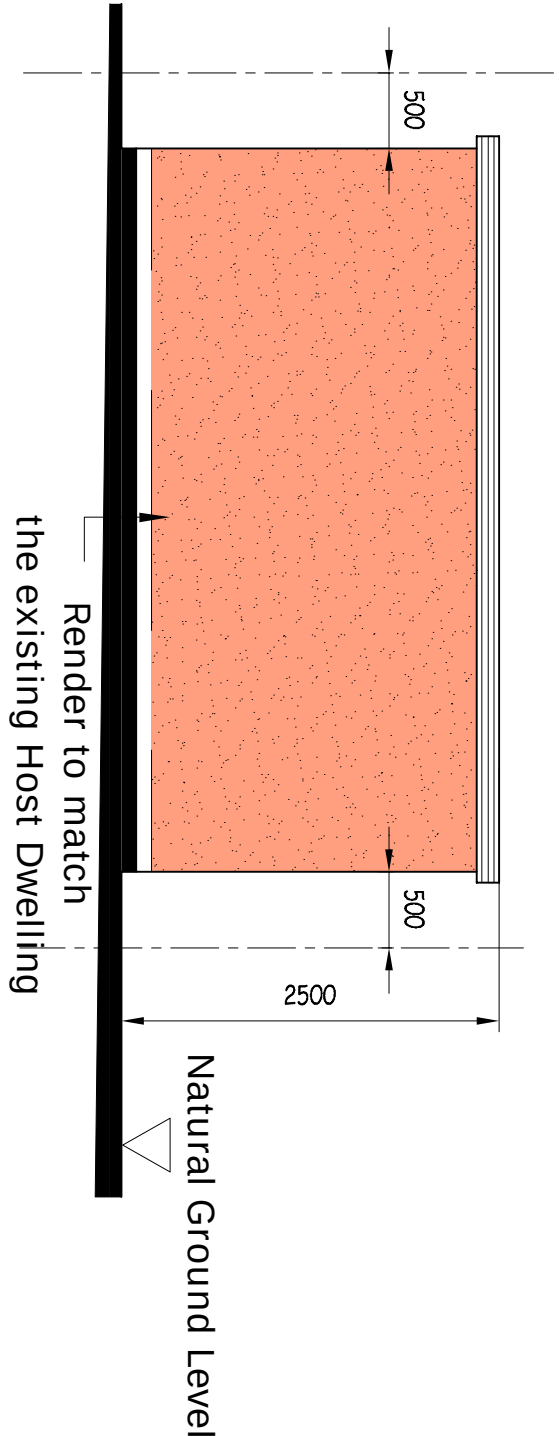
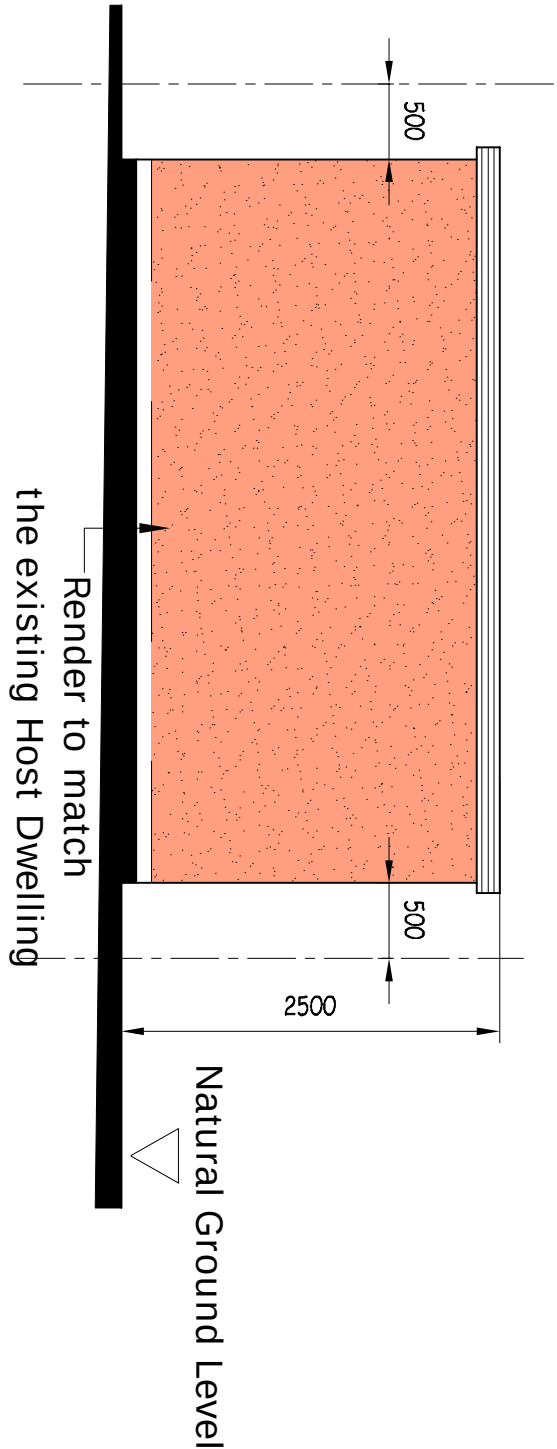
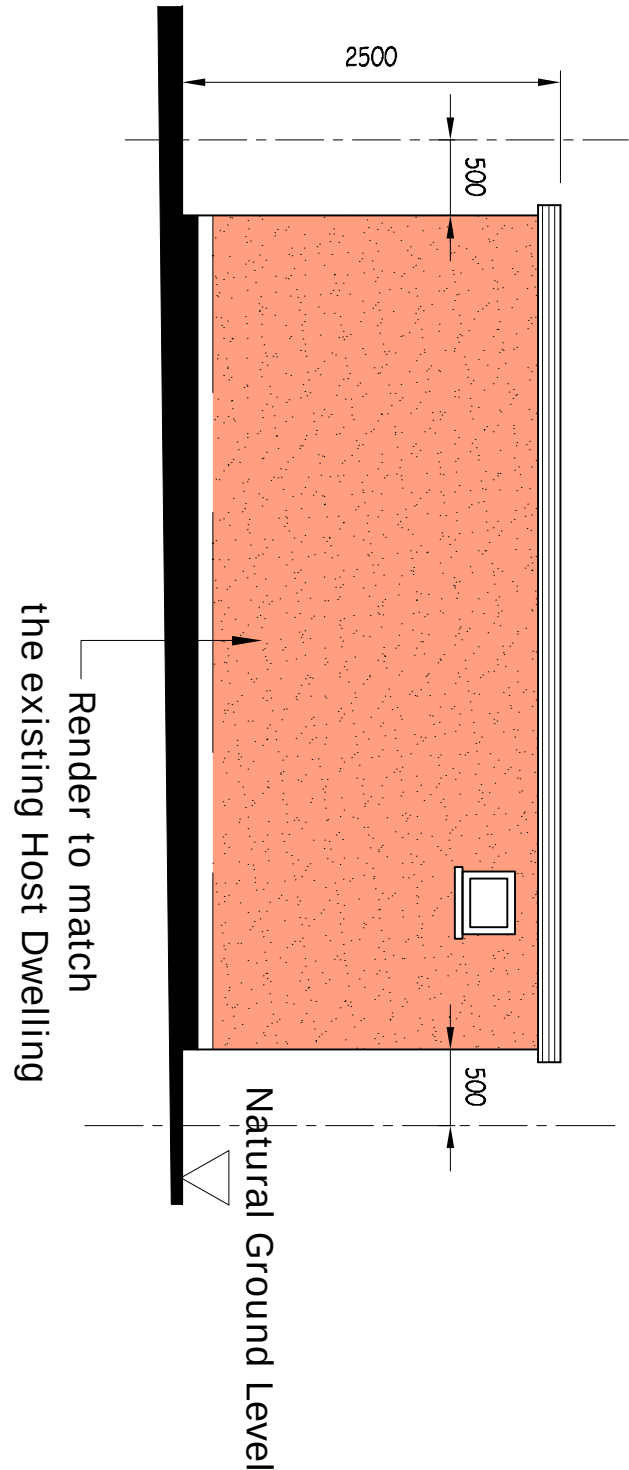
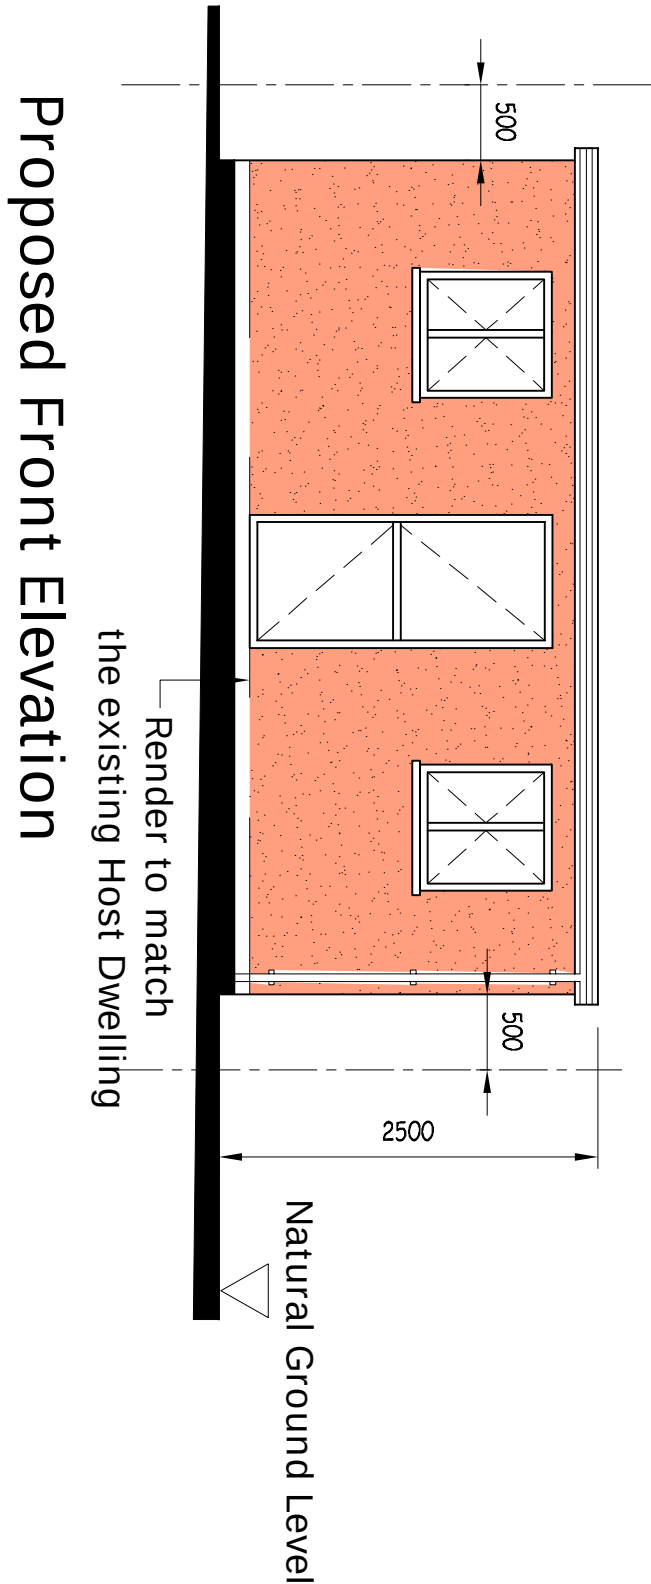


|     |                    |          |  |  |  |
|-----|--------------------|----------|--|--|--|
|     |                    |          |  |  |  |
| P1  | ISSUED TO PLANNING | 01.11.24 |  |  |  |
| Rev |                    | Date     |  |  |  |

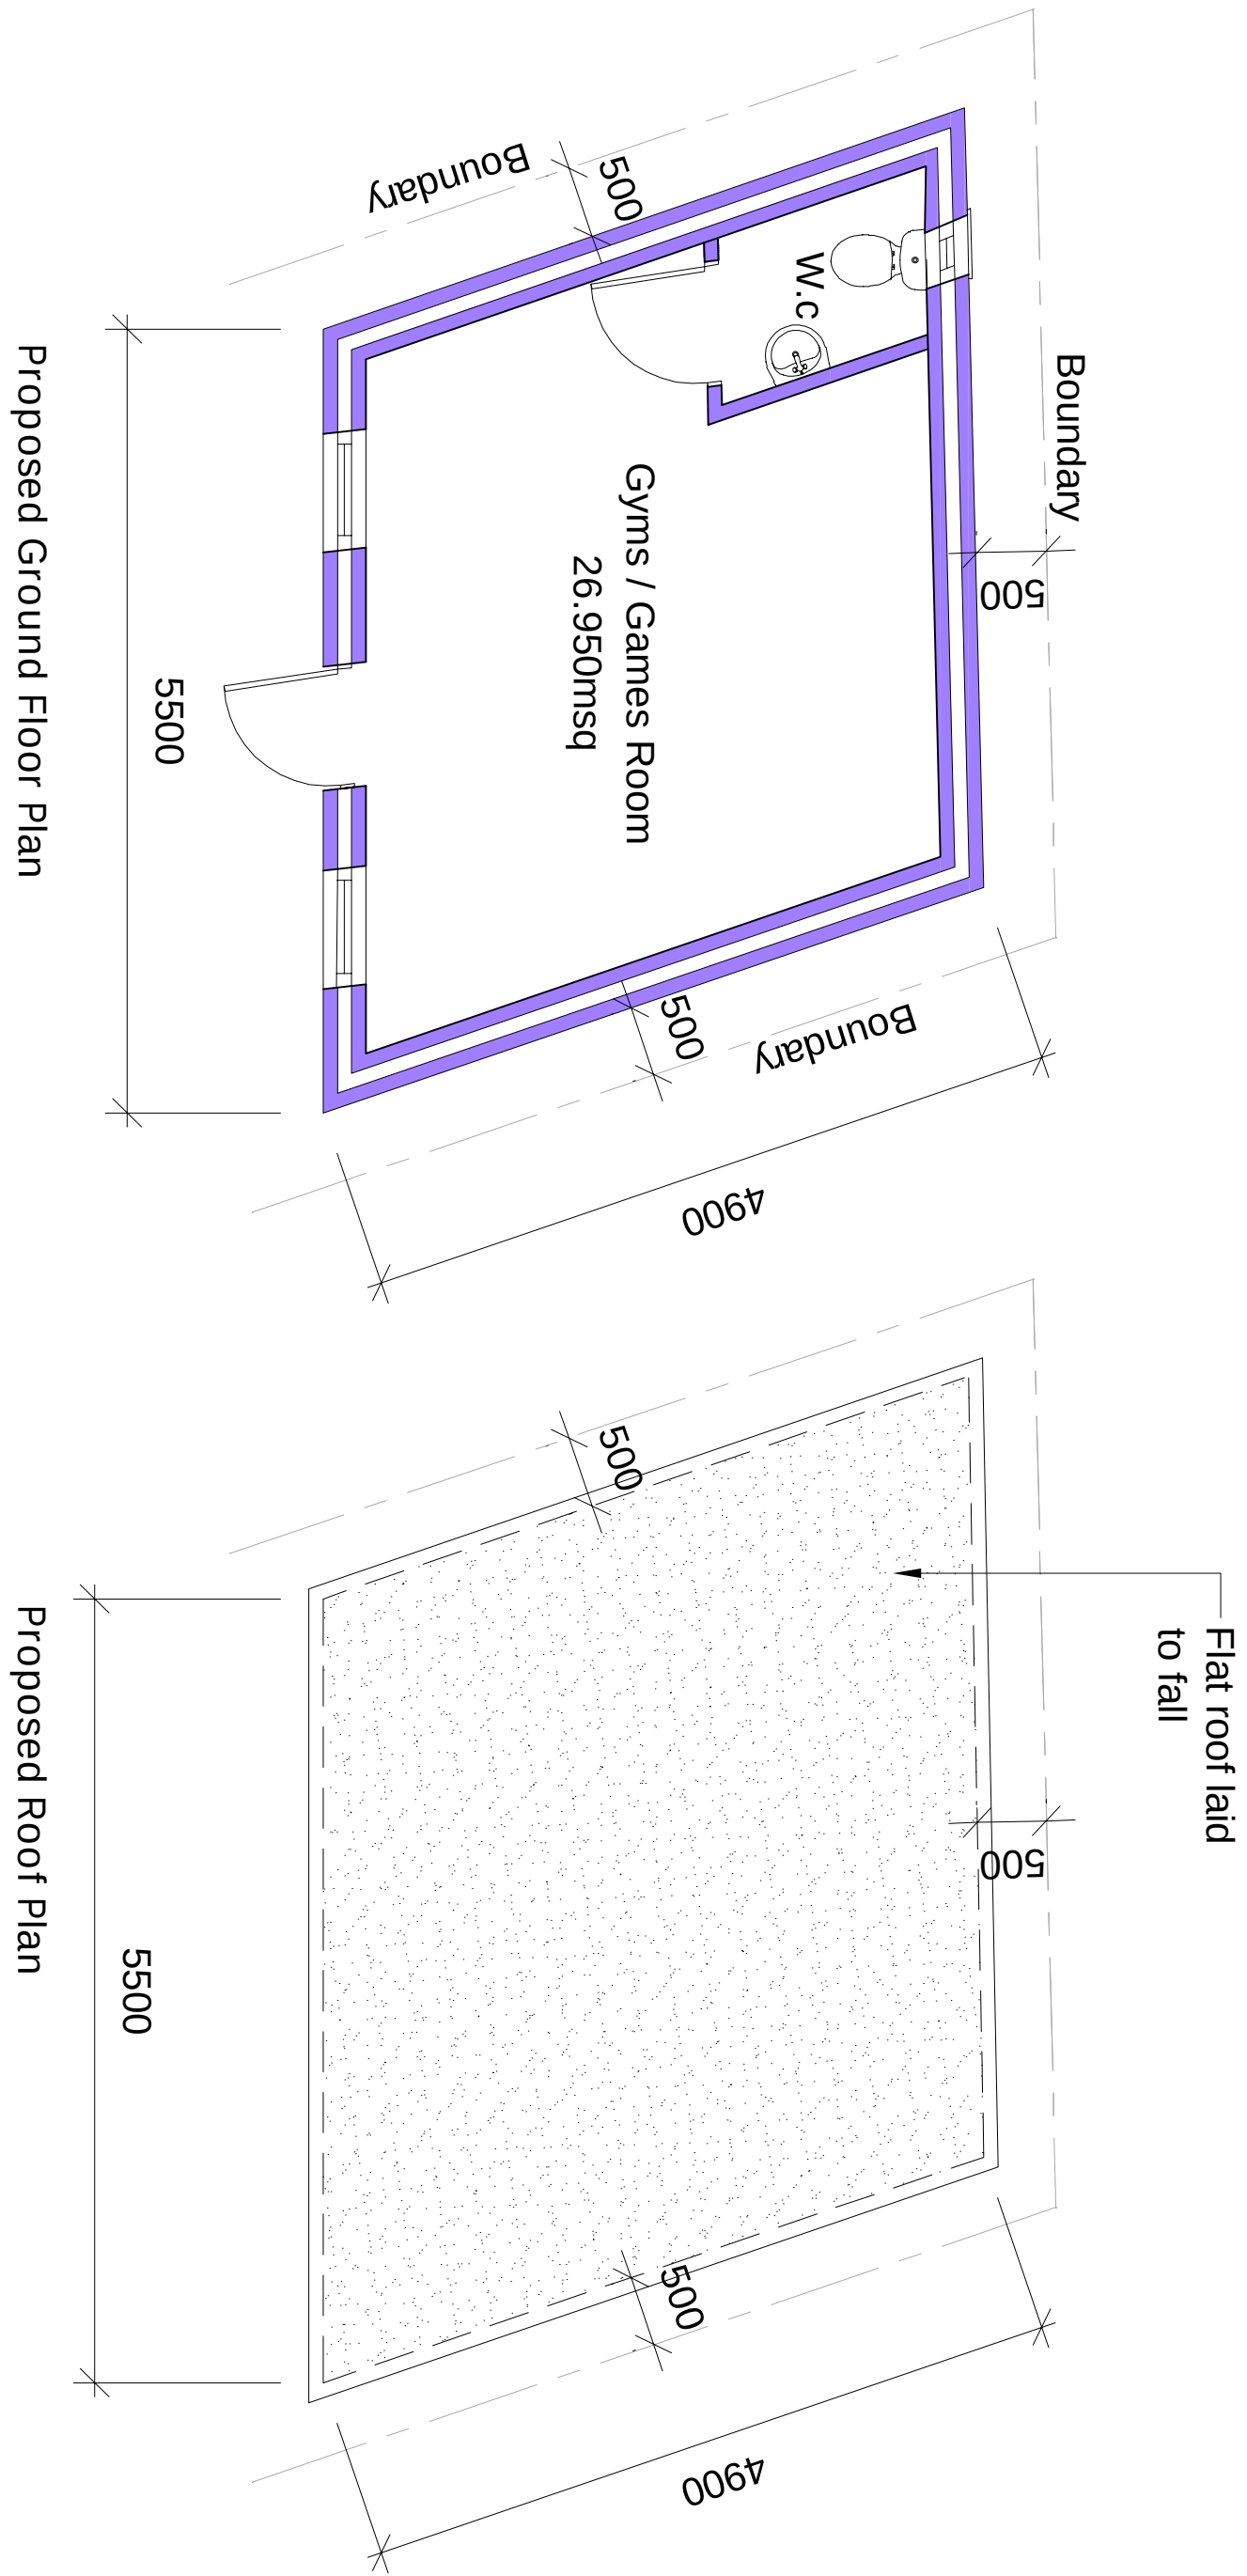

IMPERIAL  
STRUCTURAL PLANNING LTD

9A THE PINNACLE - 180 HIGH ROAD, CHADWELL HEATH - ROMFORD - RM6 6RN  
07940121222  
www.spl.uk

Job Title  
**23D Pelham Road  
Gravesend DA11 0HU**

Drawing Title  
**Proposed Plans**

|           |         |     |
|-----------|---------|-----|
| Scale     | Dwg No. | Rev |
| 1:50 @ A1 | APR `25 |     |
| Job No.   | S03     | P1  |