


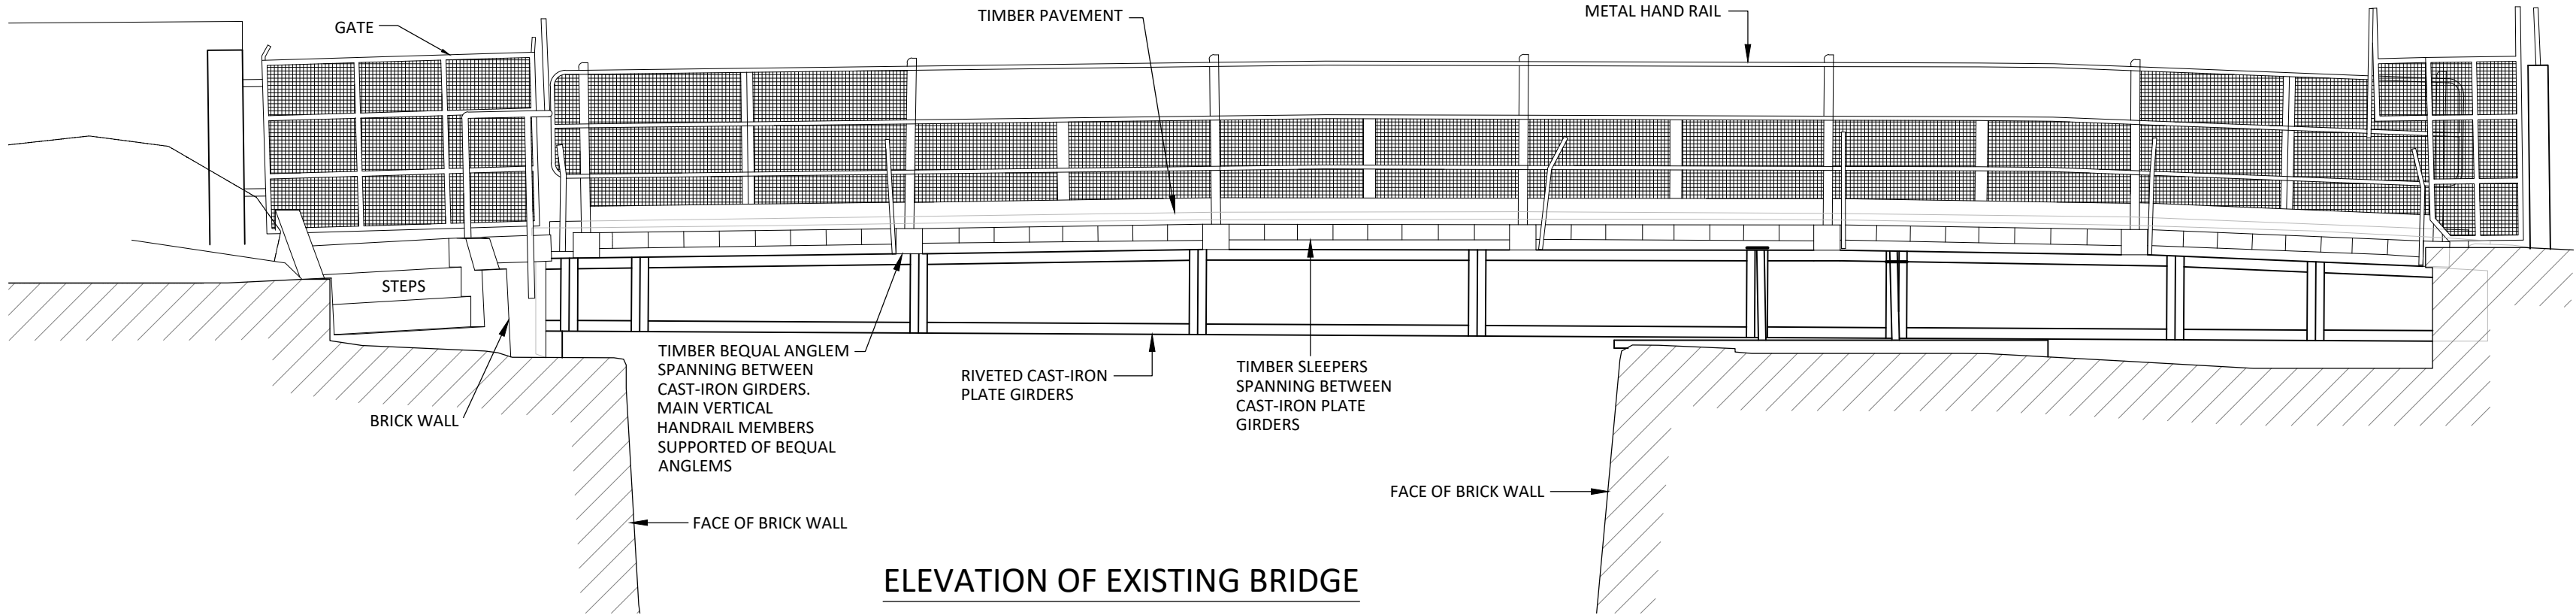
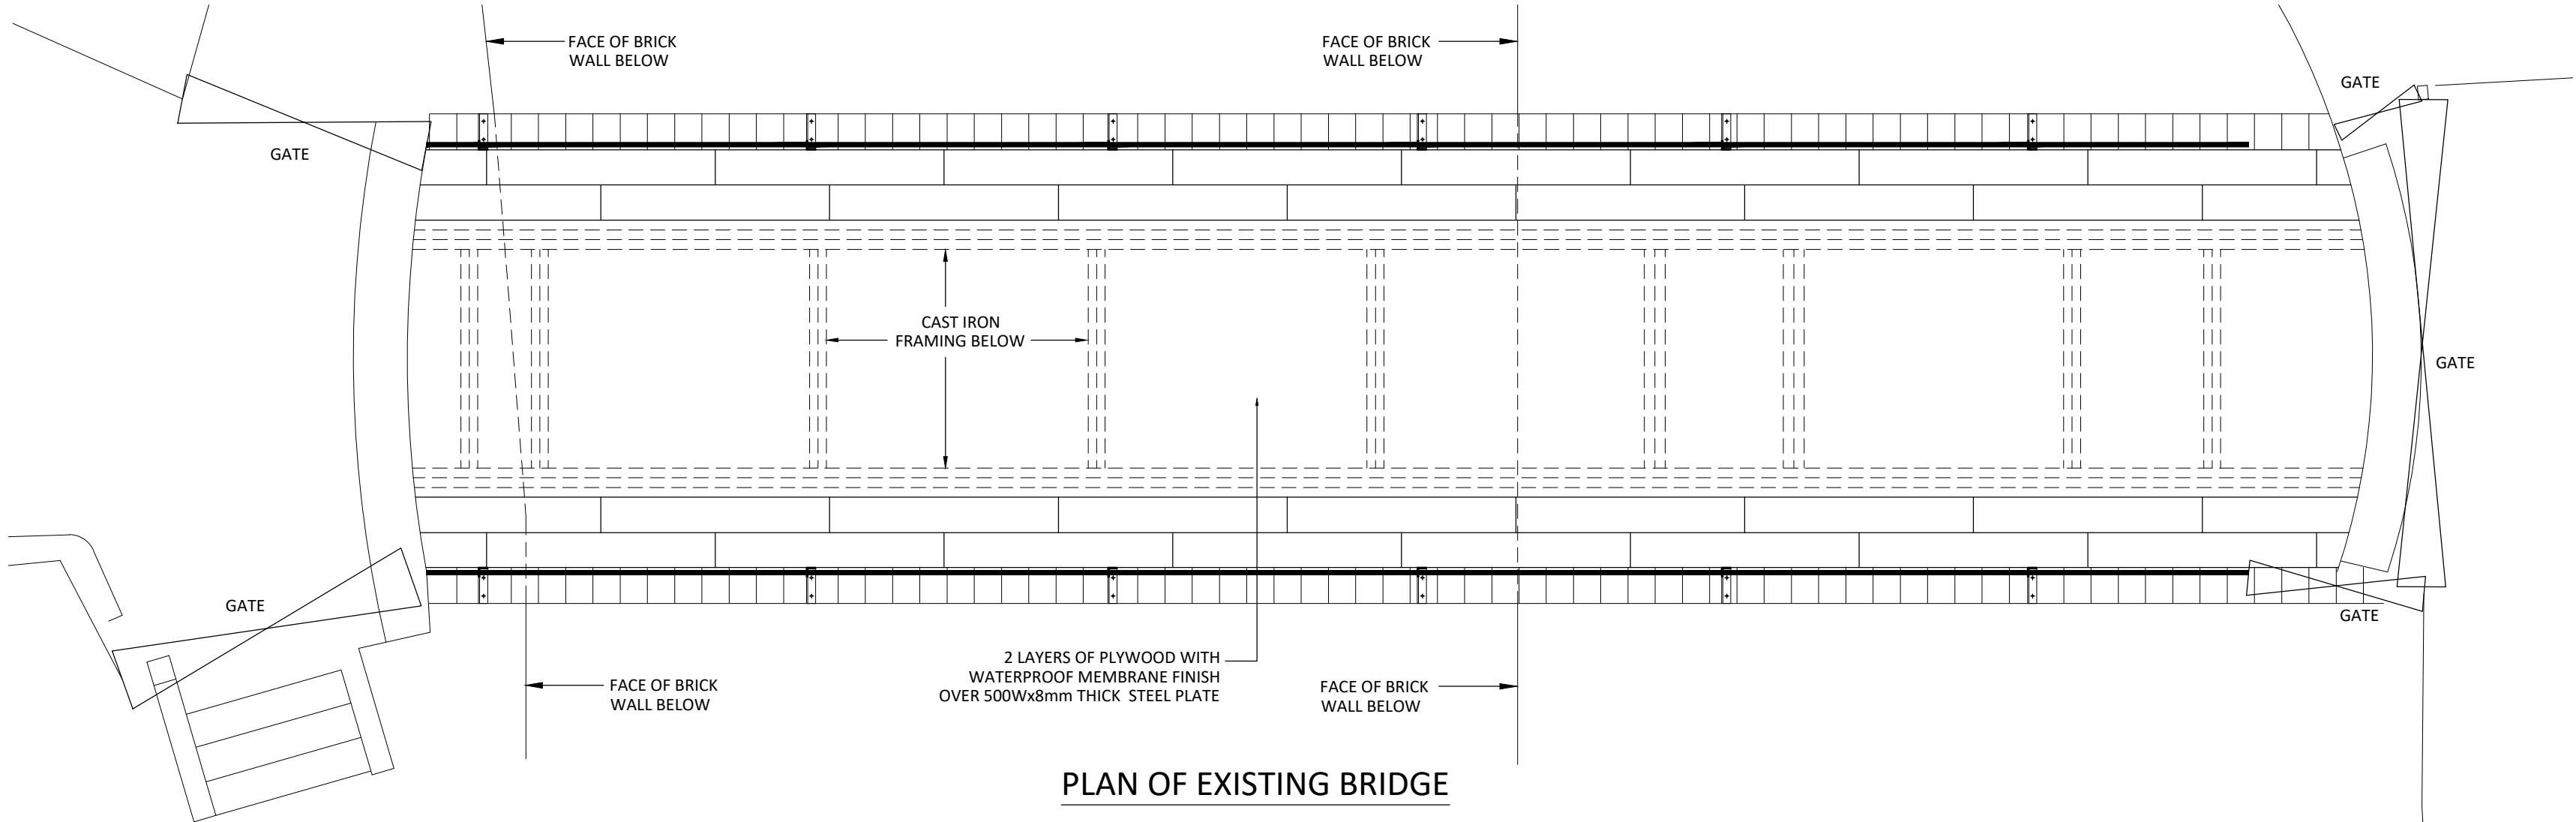


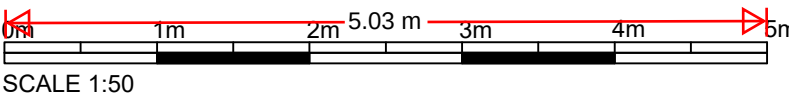



ELEVATION OF EXISTING BRIDGE

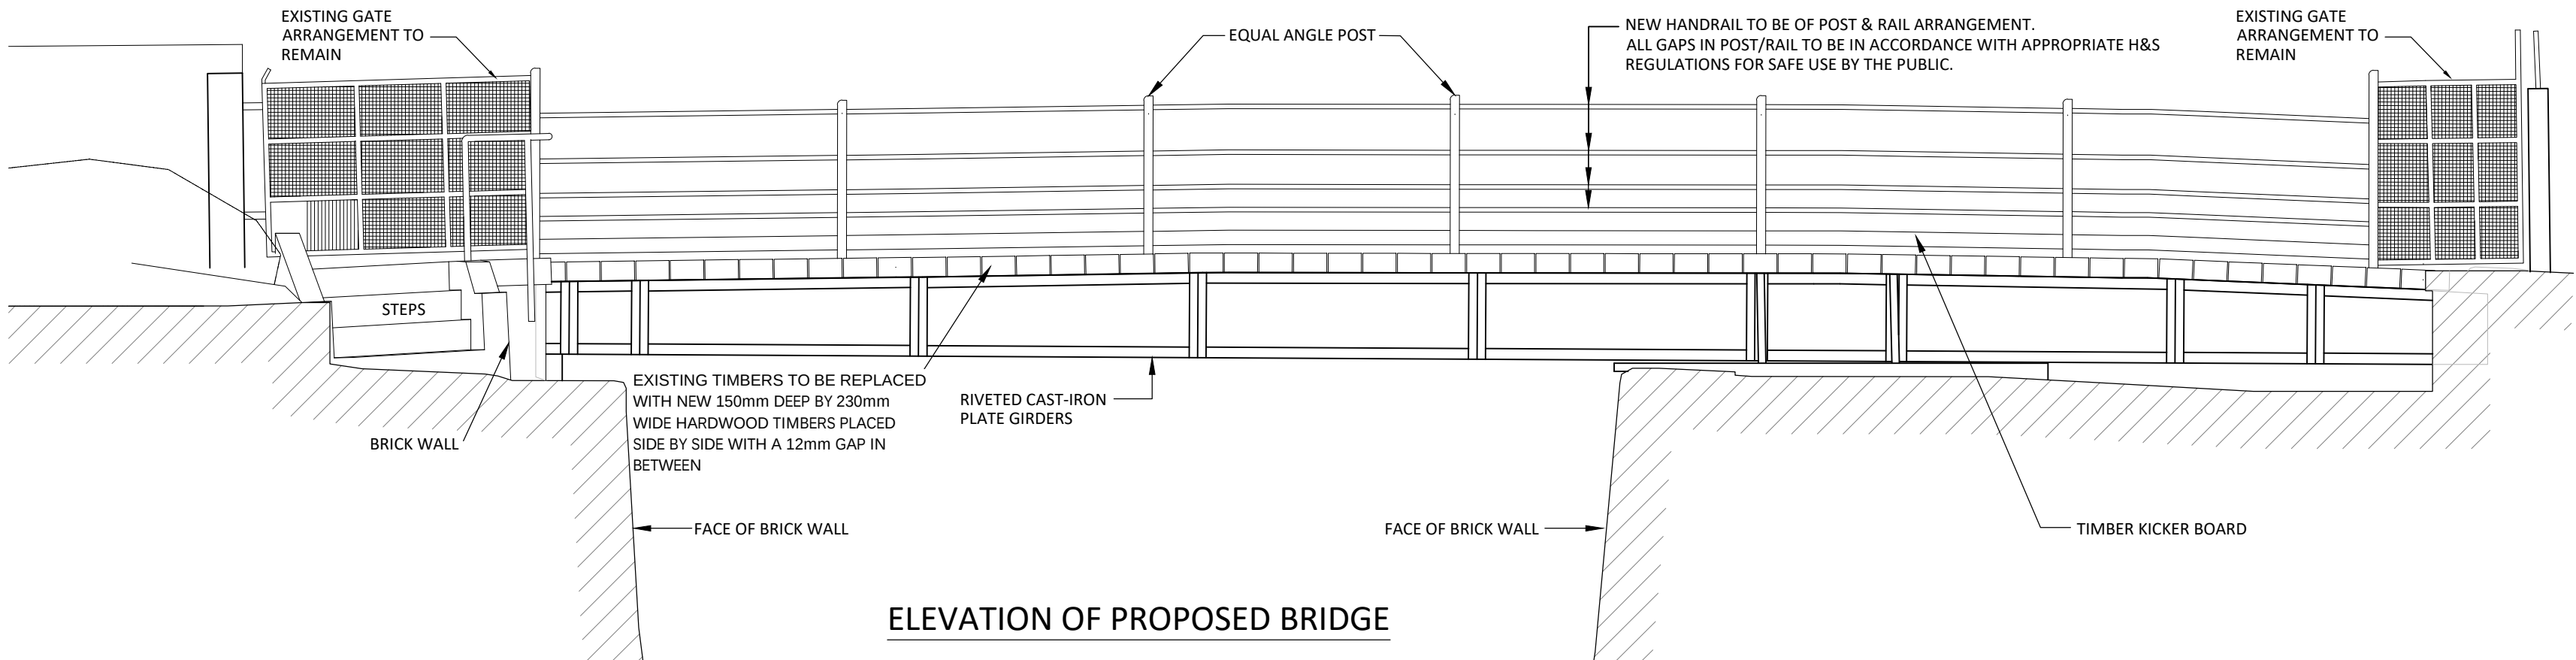


PLAN OF EXISTING BRIDGE

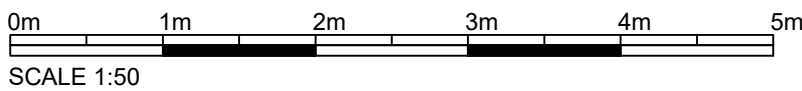

ELEVATION OF PROPOSED BRIDGE

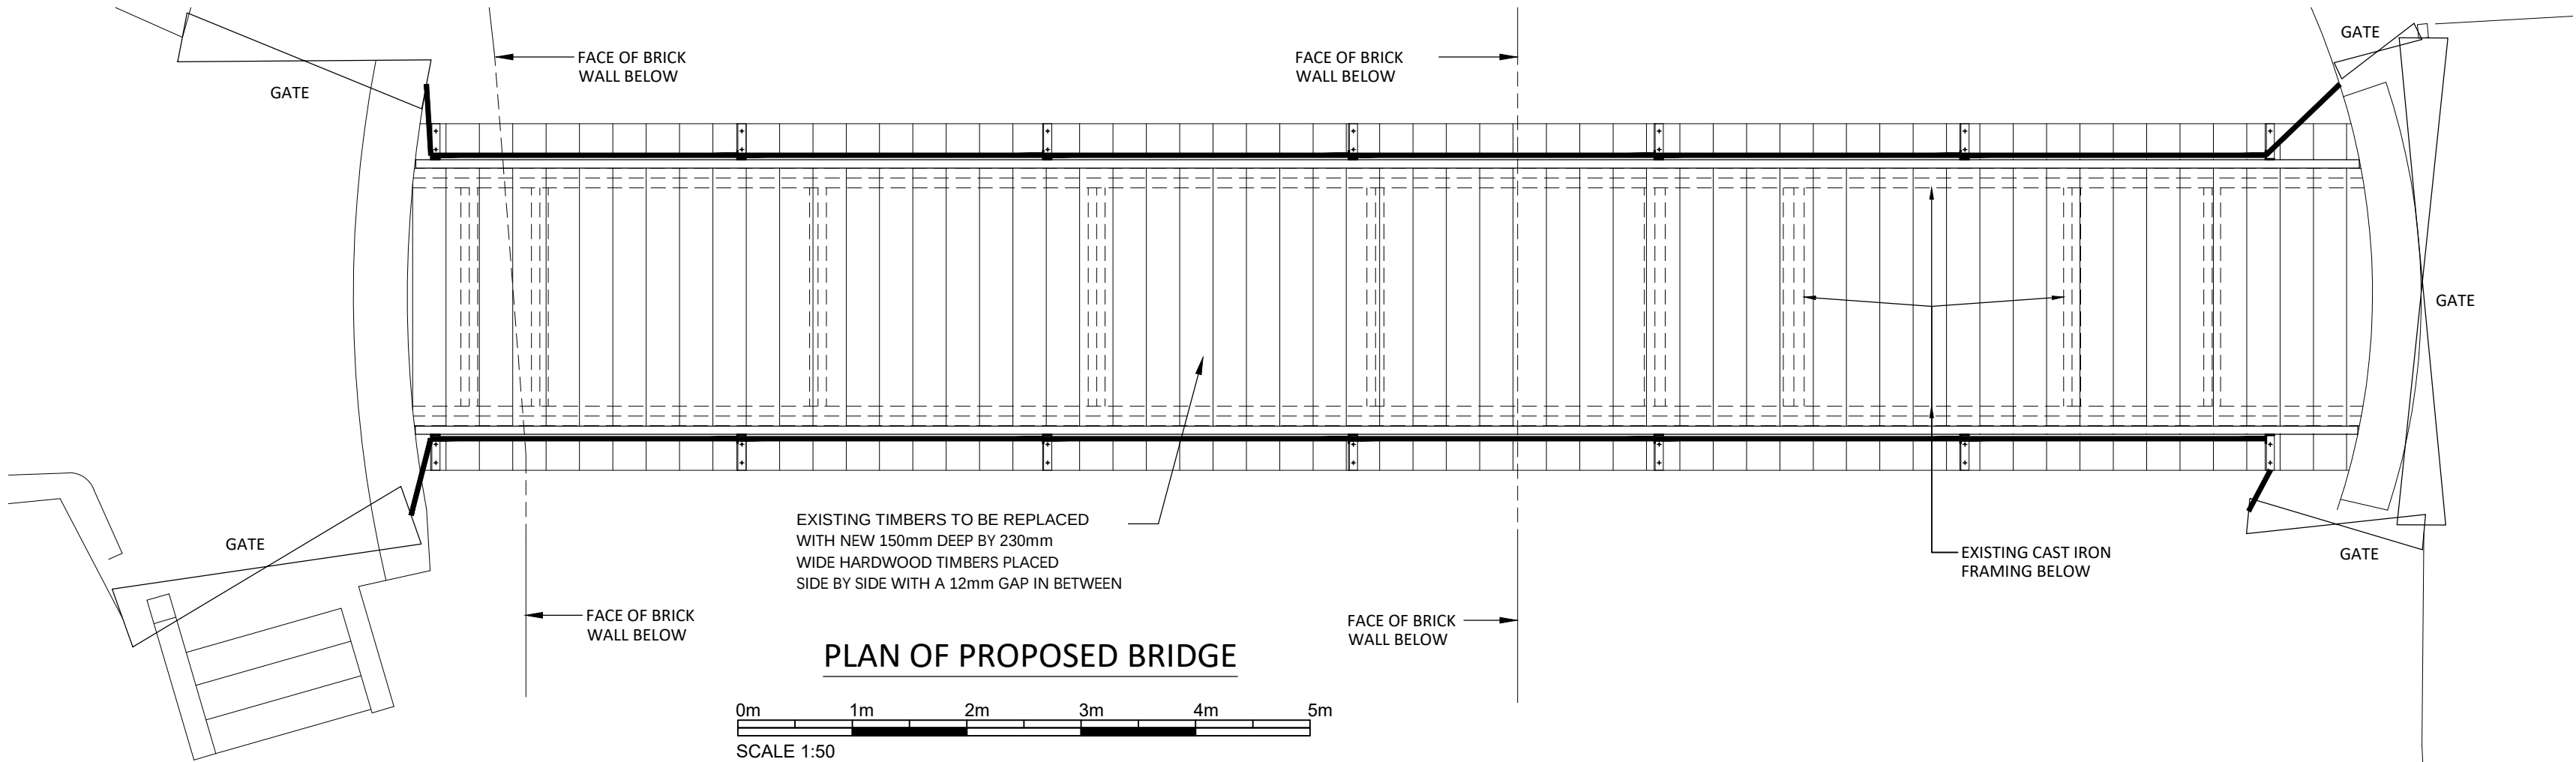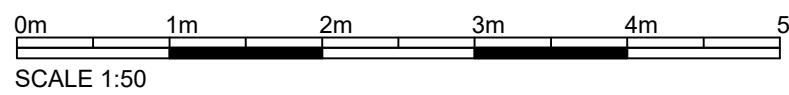

PLAN OF PROPOSED BRIDGE

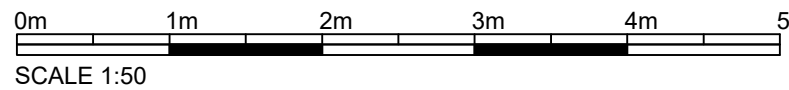

FOR EXISTING / PROPOSED PART BRIDGE
ELEVATIONS & SECTIONS REFER DRAWING
No. 12428-PP-00-XX-DR-S-0001

FOR BLOCK PLAN AT 1: 500
SCALE REFER TO DRAWING No.
12428-PP-00-XX-DR-S-0002

GENERAL NOTES

- 1.1. THIS DRAWING IS COPYRIGHT AND SHOULD NOT BE REPRODUCED IN WHOLE OR PART WITHOUT THE WRITTEN CONSENT OF PATRICK PARSONS LTD.
- 1.2. DO NOT SCALE FROM THIS DRAWING.
- 1.3. ALL DIMENSIONS TO BE CHECKED ON SITE AND CO-ORDINATE WITH RELEVANT ARCHITECT'S DRAWINGS. ANY DISCREPANCIES TO BE REPORTED TO ENGINEER PRIOR TO CONSTRUCTION.
- 1.4. ALL DIMENSIONS IN mm UNLESS NOTED OTHERWISE.
- 1.5. ALL LEVELS IN METERS.
- 1.6. STRUCTURAL SIZES HEREON SHALL NOT BE MODIFIED WITHOUT THE WRITTEN APPROVAL OF THE ENGINEER.
- 1.7. THIS DRAWING IS TO BE REQUAL ANGLED IN CONJUNCTION WITH ALL RELEVANT ENGINEERS DRAWINGS AND SIZES ARE AS PER APPROXIMATE SITE MEQUAL ANGLESUREMENTS.
- 1.9. ELEVATION HAS BEEN TAKEN FROM BRIDGE SURVEY DRAWING NO. MGS40185-E DATED 21.01.21 PROVIDED BY MURPHY GEOSPATIAL.

P2 PROPOSED TIMBERS AMENDED TO 150mm BY 230mm
AG 28.11.24 AG 28.11.24 AG 28.11.24

P1 ISSUED FOR INFORMATION.
ND 16.08.24 AG 16.08.24 AG 16.08.24

REV. REVISION NOTE/COMMENT
DRW BY DATE CCK BY DATE APP BY DATE



34 Candler Mews
Anyand Park Road
Twickenham
TW1 3JF
United Kingdom
T. +44 (0)208 538 9555
E. info@patrickparsons.co.uk
W. www.patrikparsons.co.uk

Client
THE EMBANKMENT MARINA
GRAVESEND LTD.

Project
GRAVESEND RIVERSIDE
PEDESTRIAN SWING BRIDGE

Drawing
PROPOSED ALTERATIONS
SHEET 2

Drawn ND	Date JUNE 2024
Patrick Parsons Project No. L20041	Scale @ A1 AS SHOWN

Status Description INFORMATION	Status S2
Drawing No. (project-originator-volume-level-type-role-number) 12428-PP-00-XX-DR-S-0003	Revision P2