
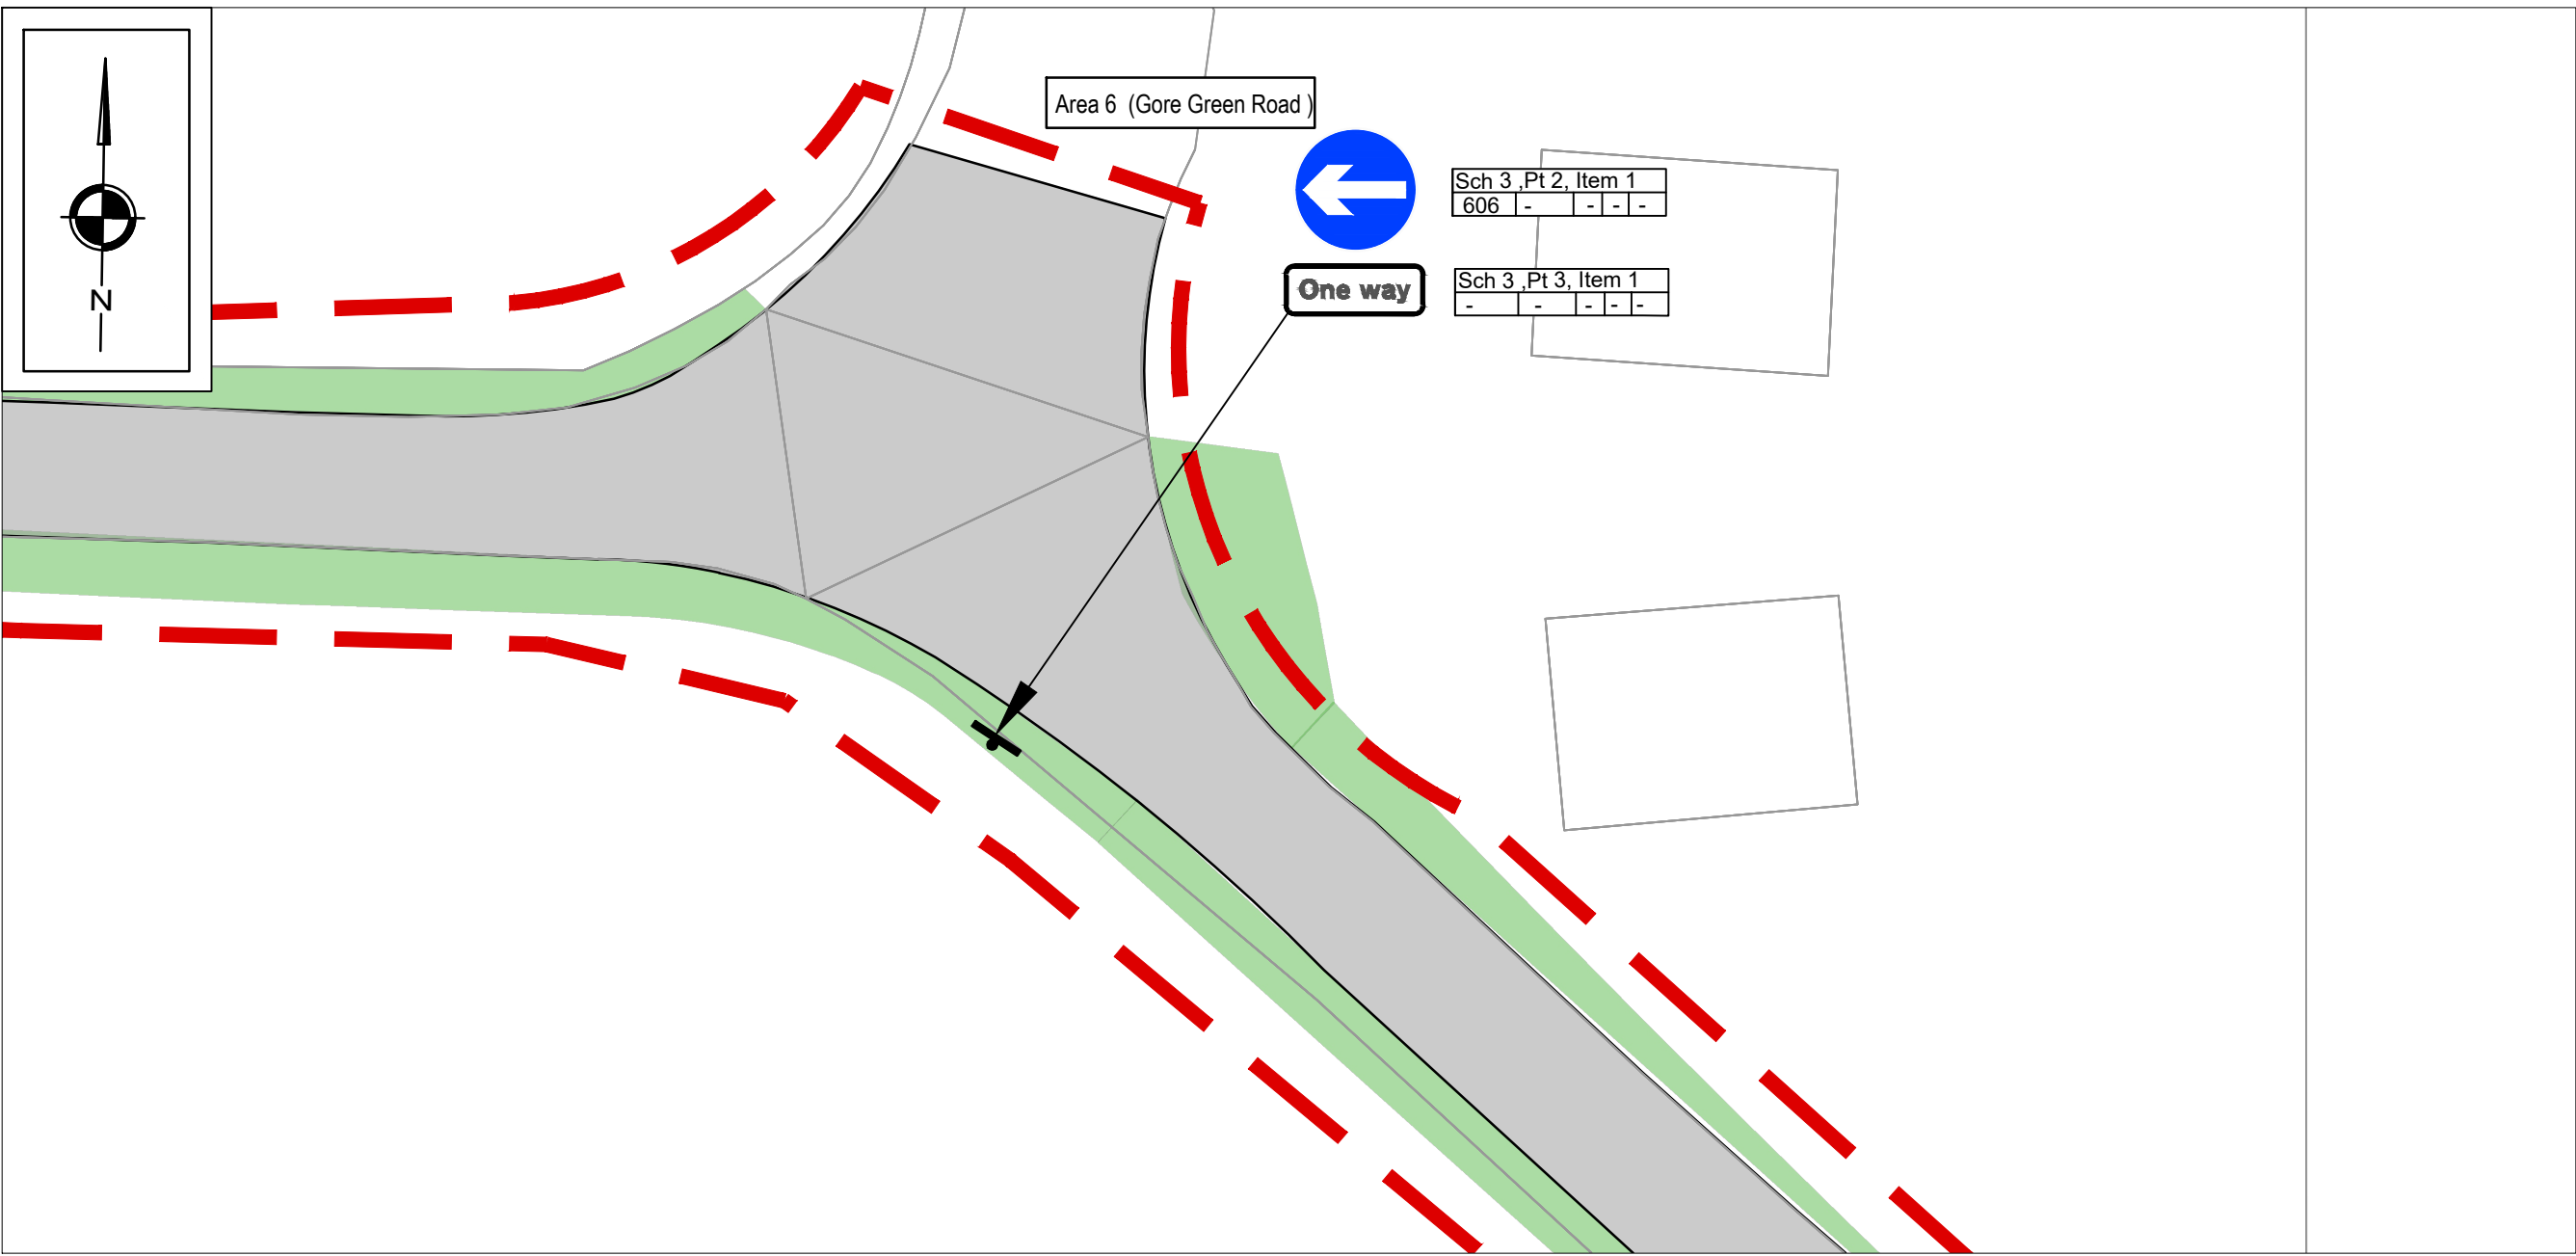
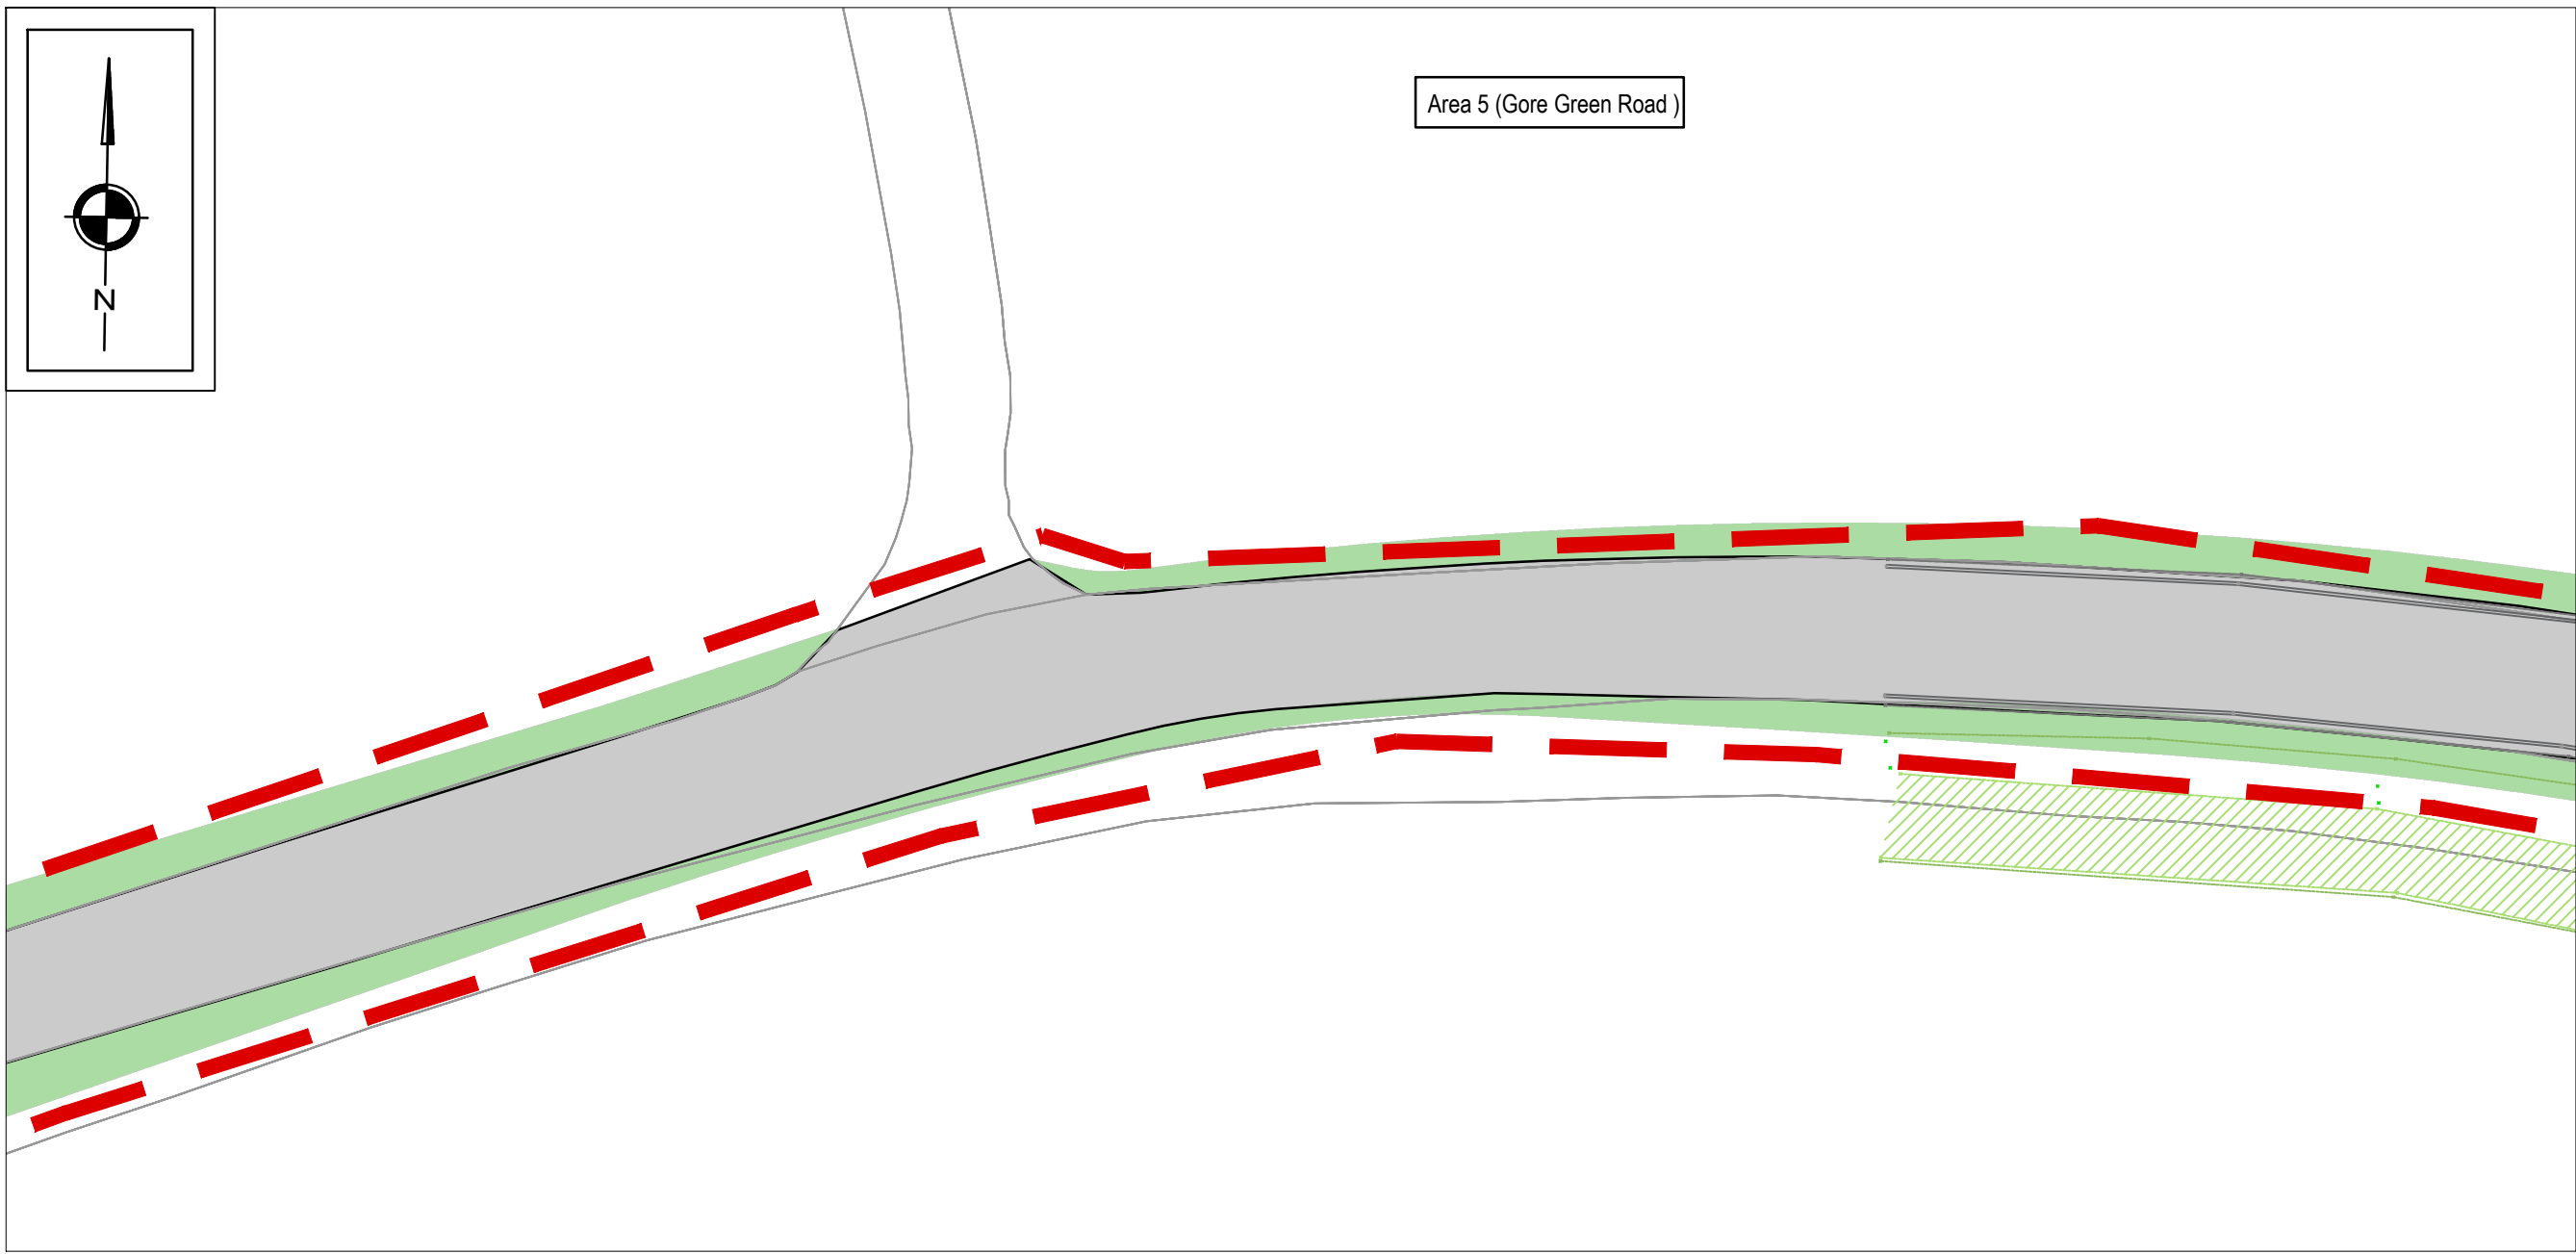
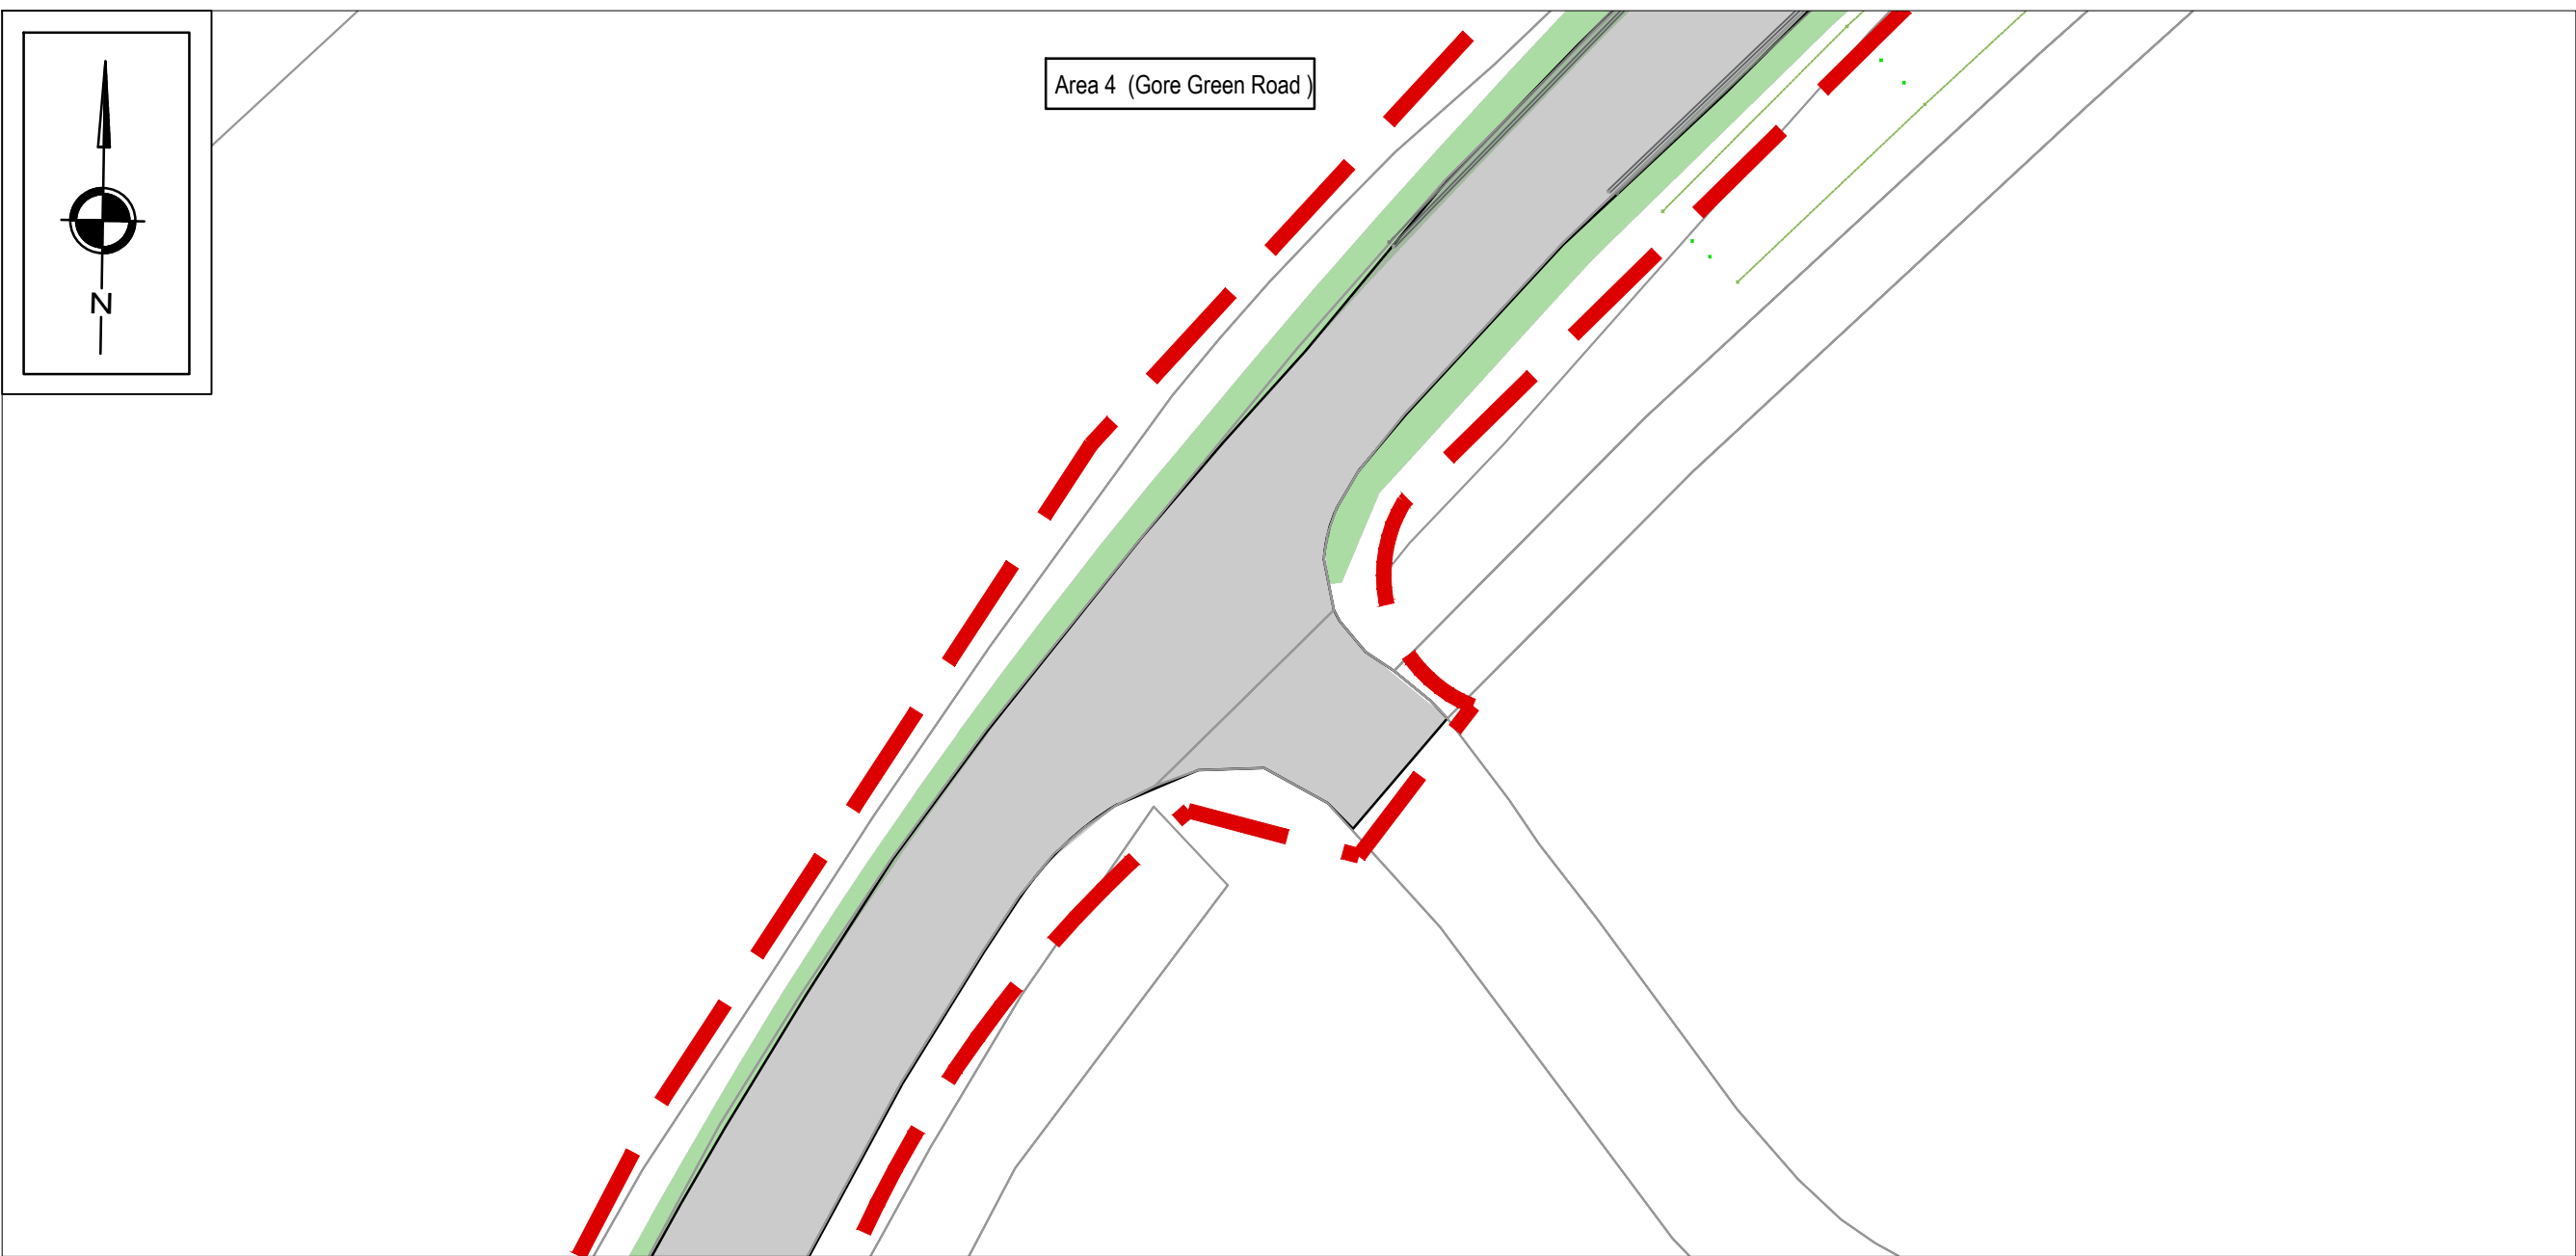
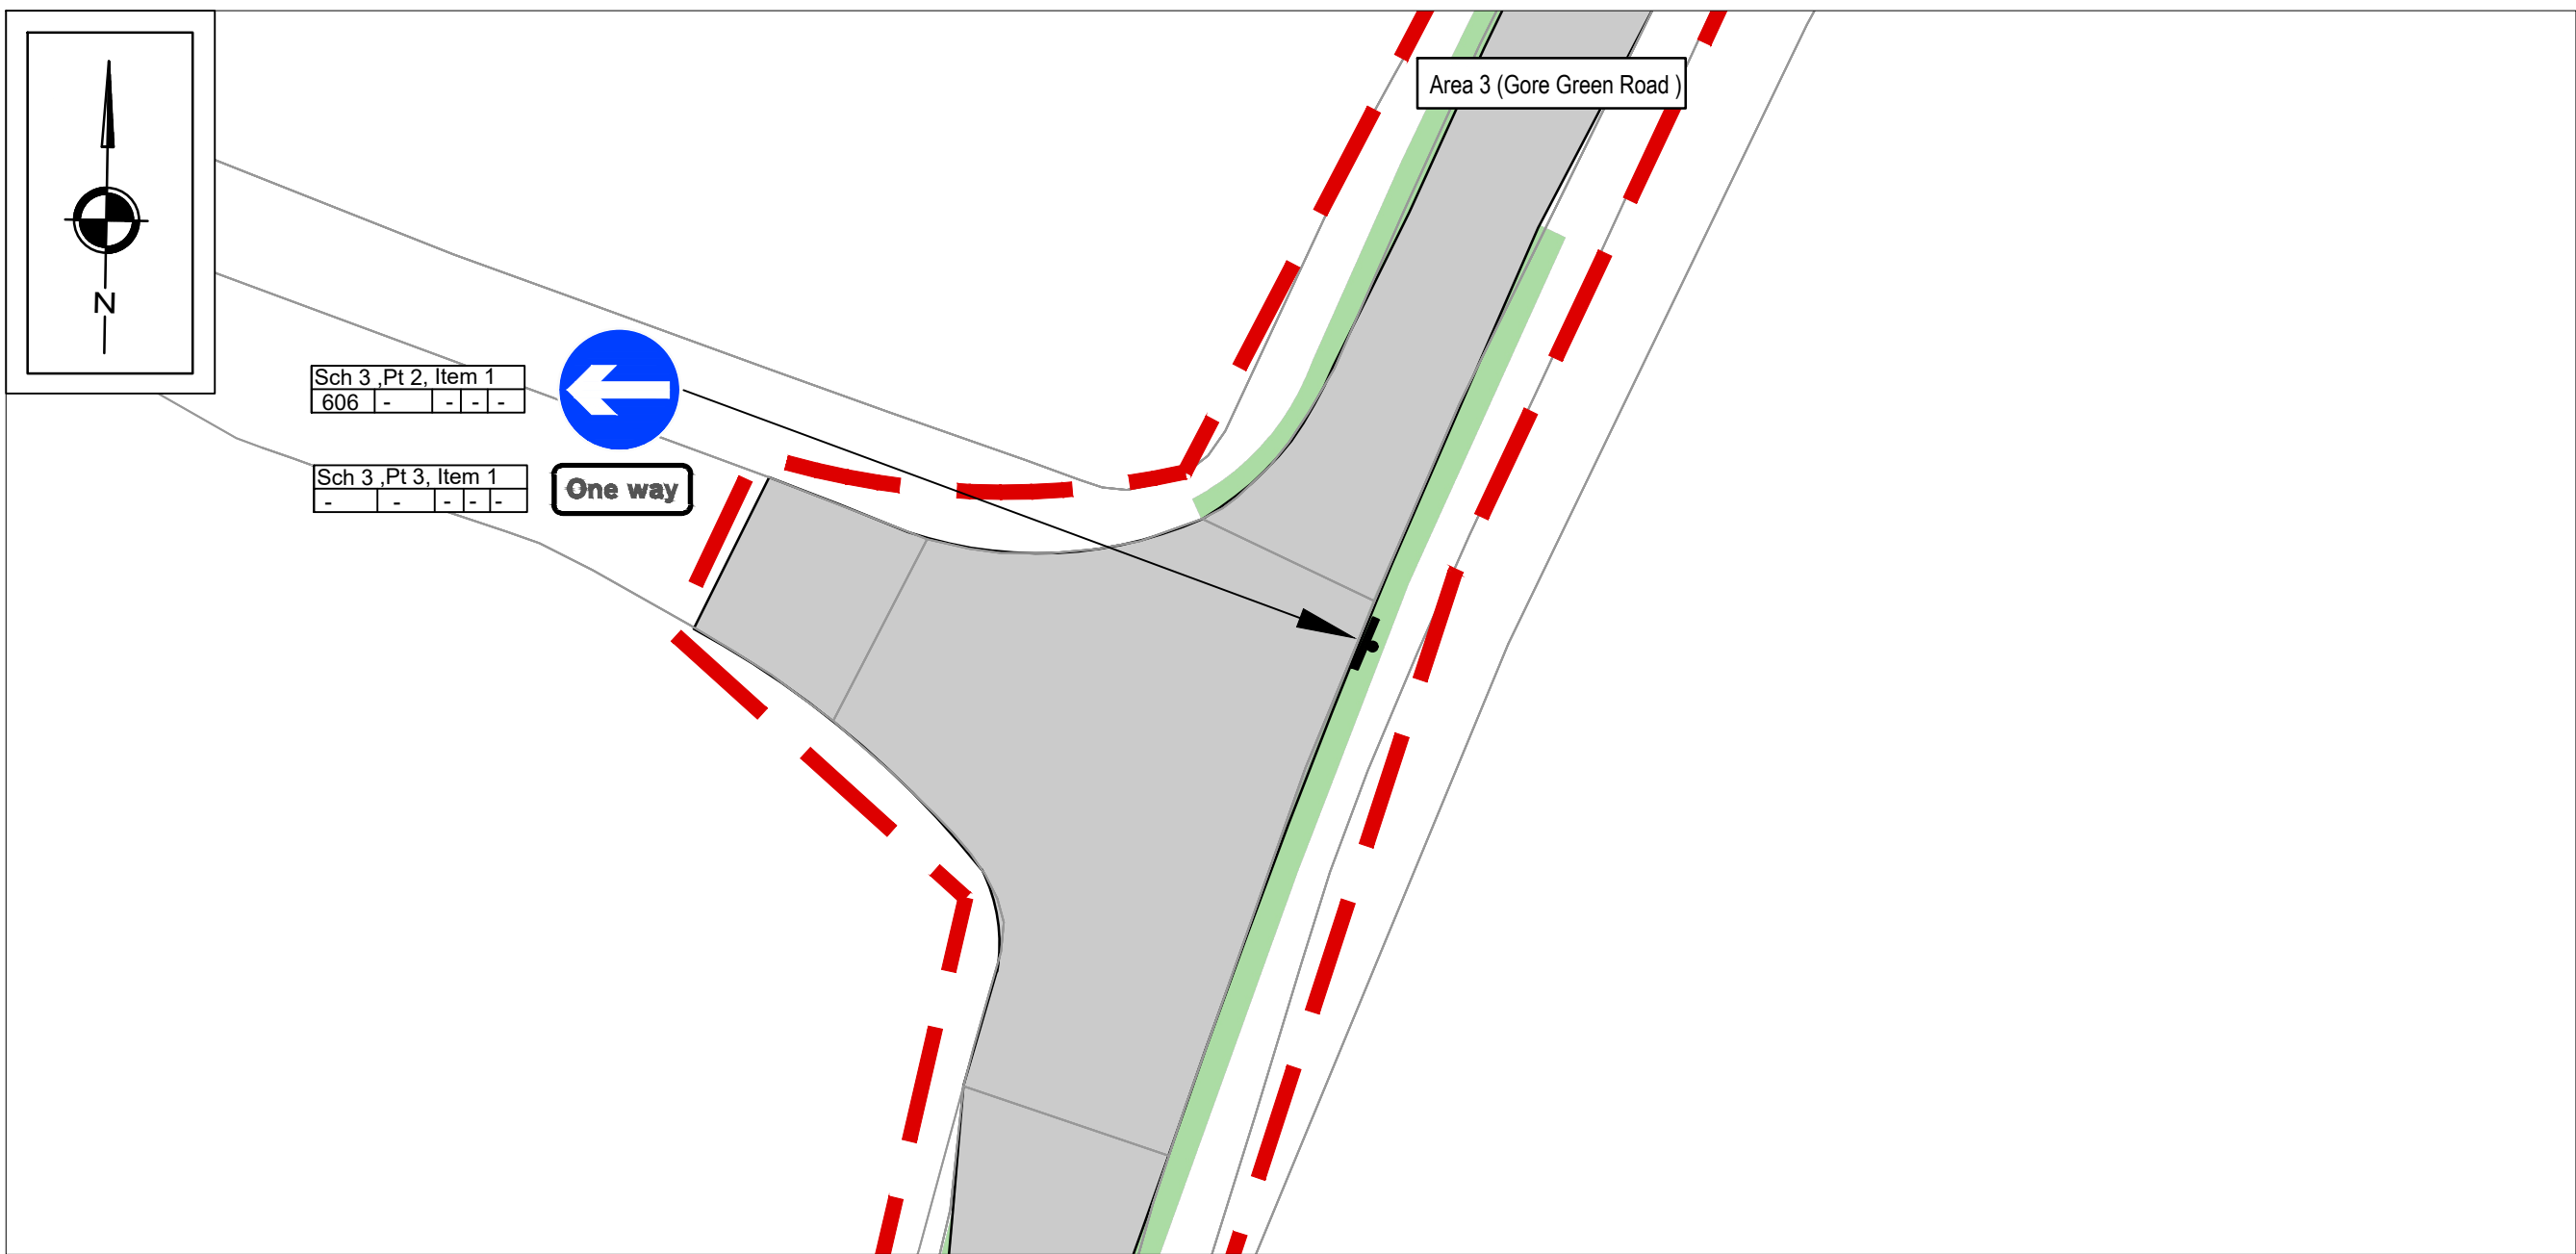
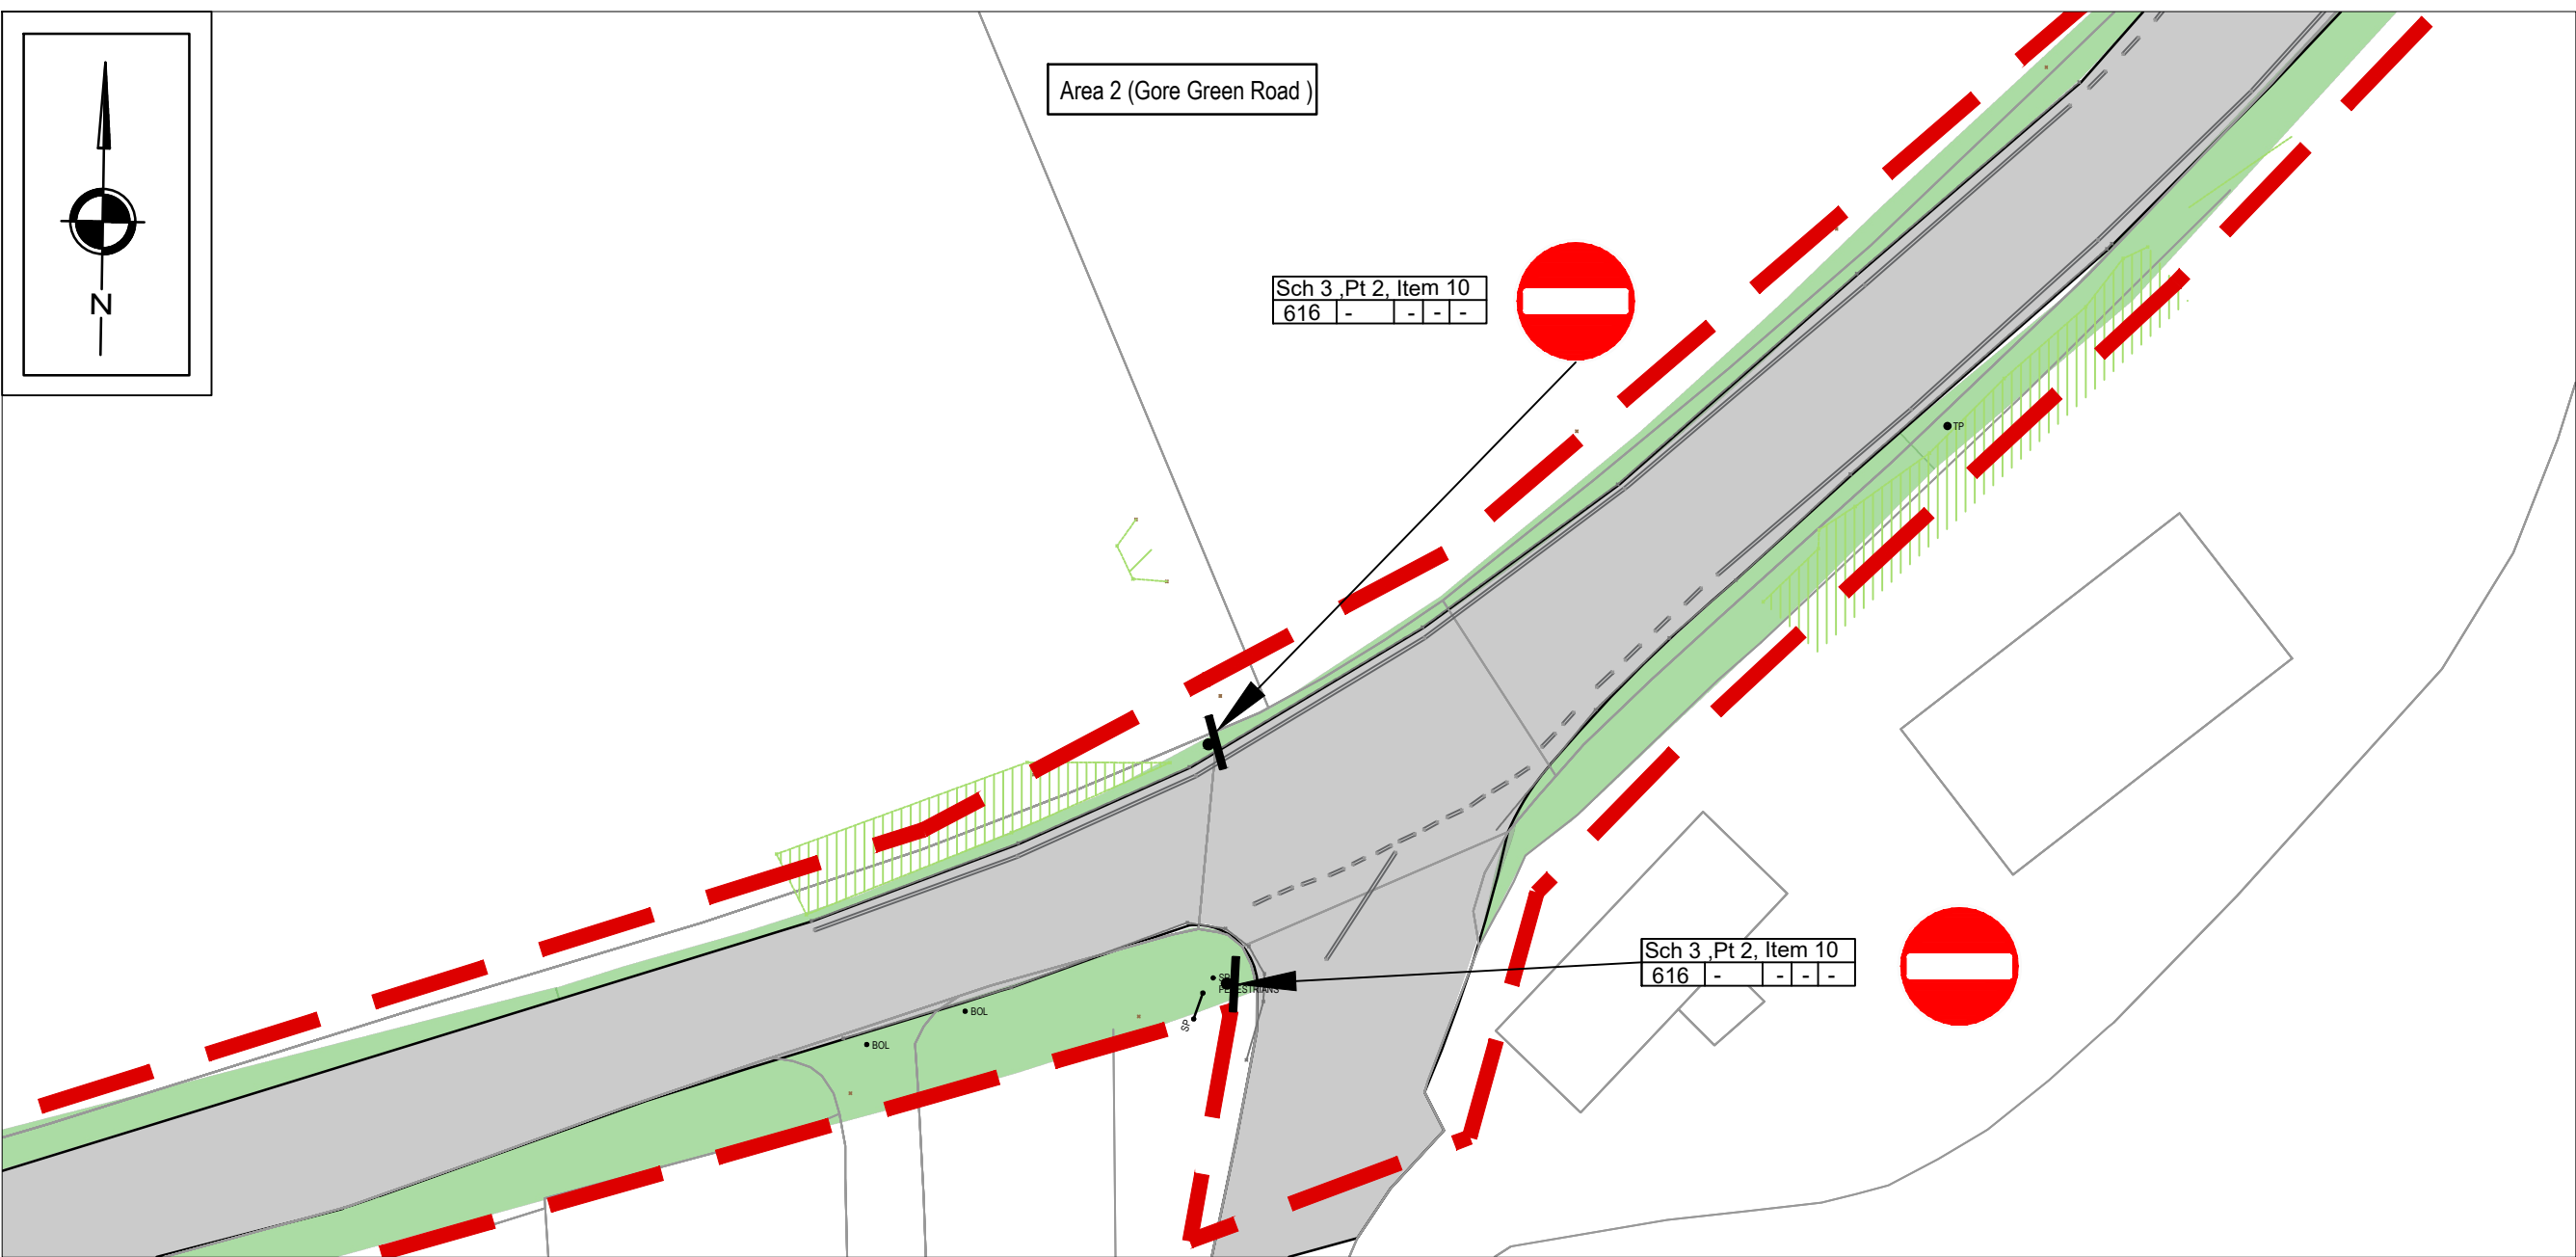


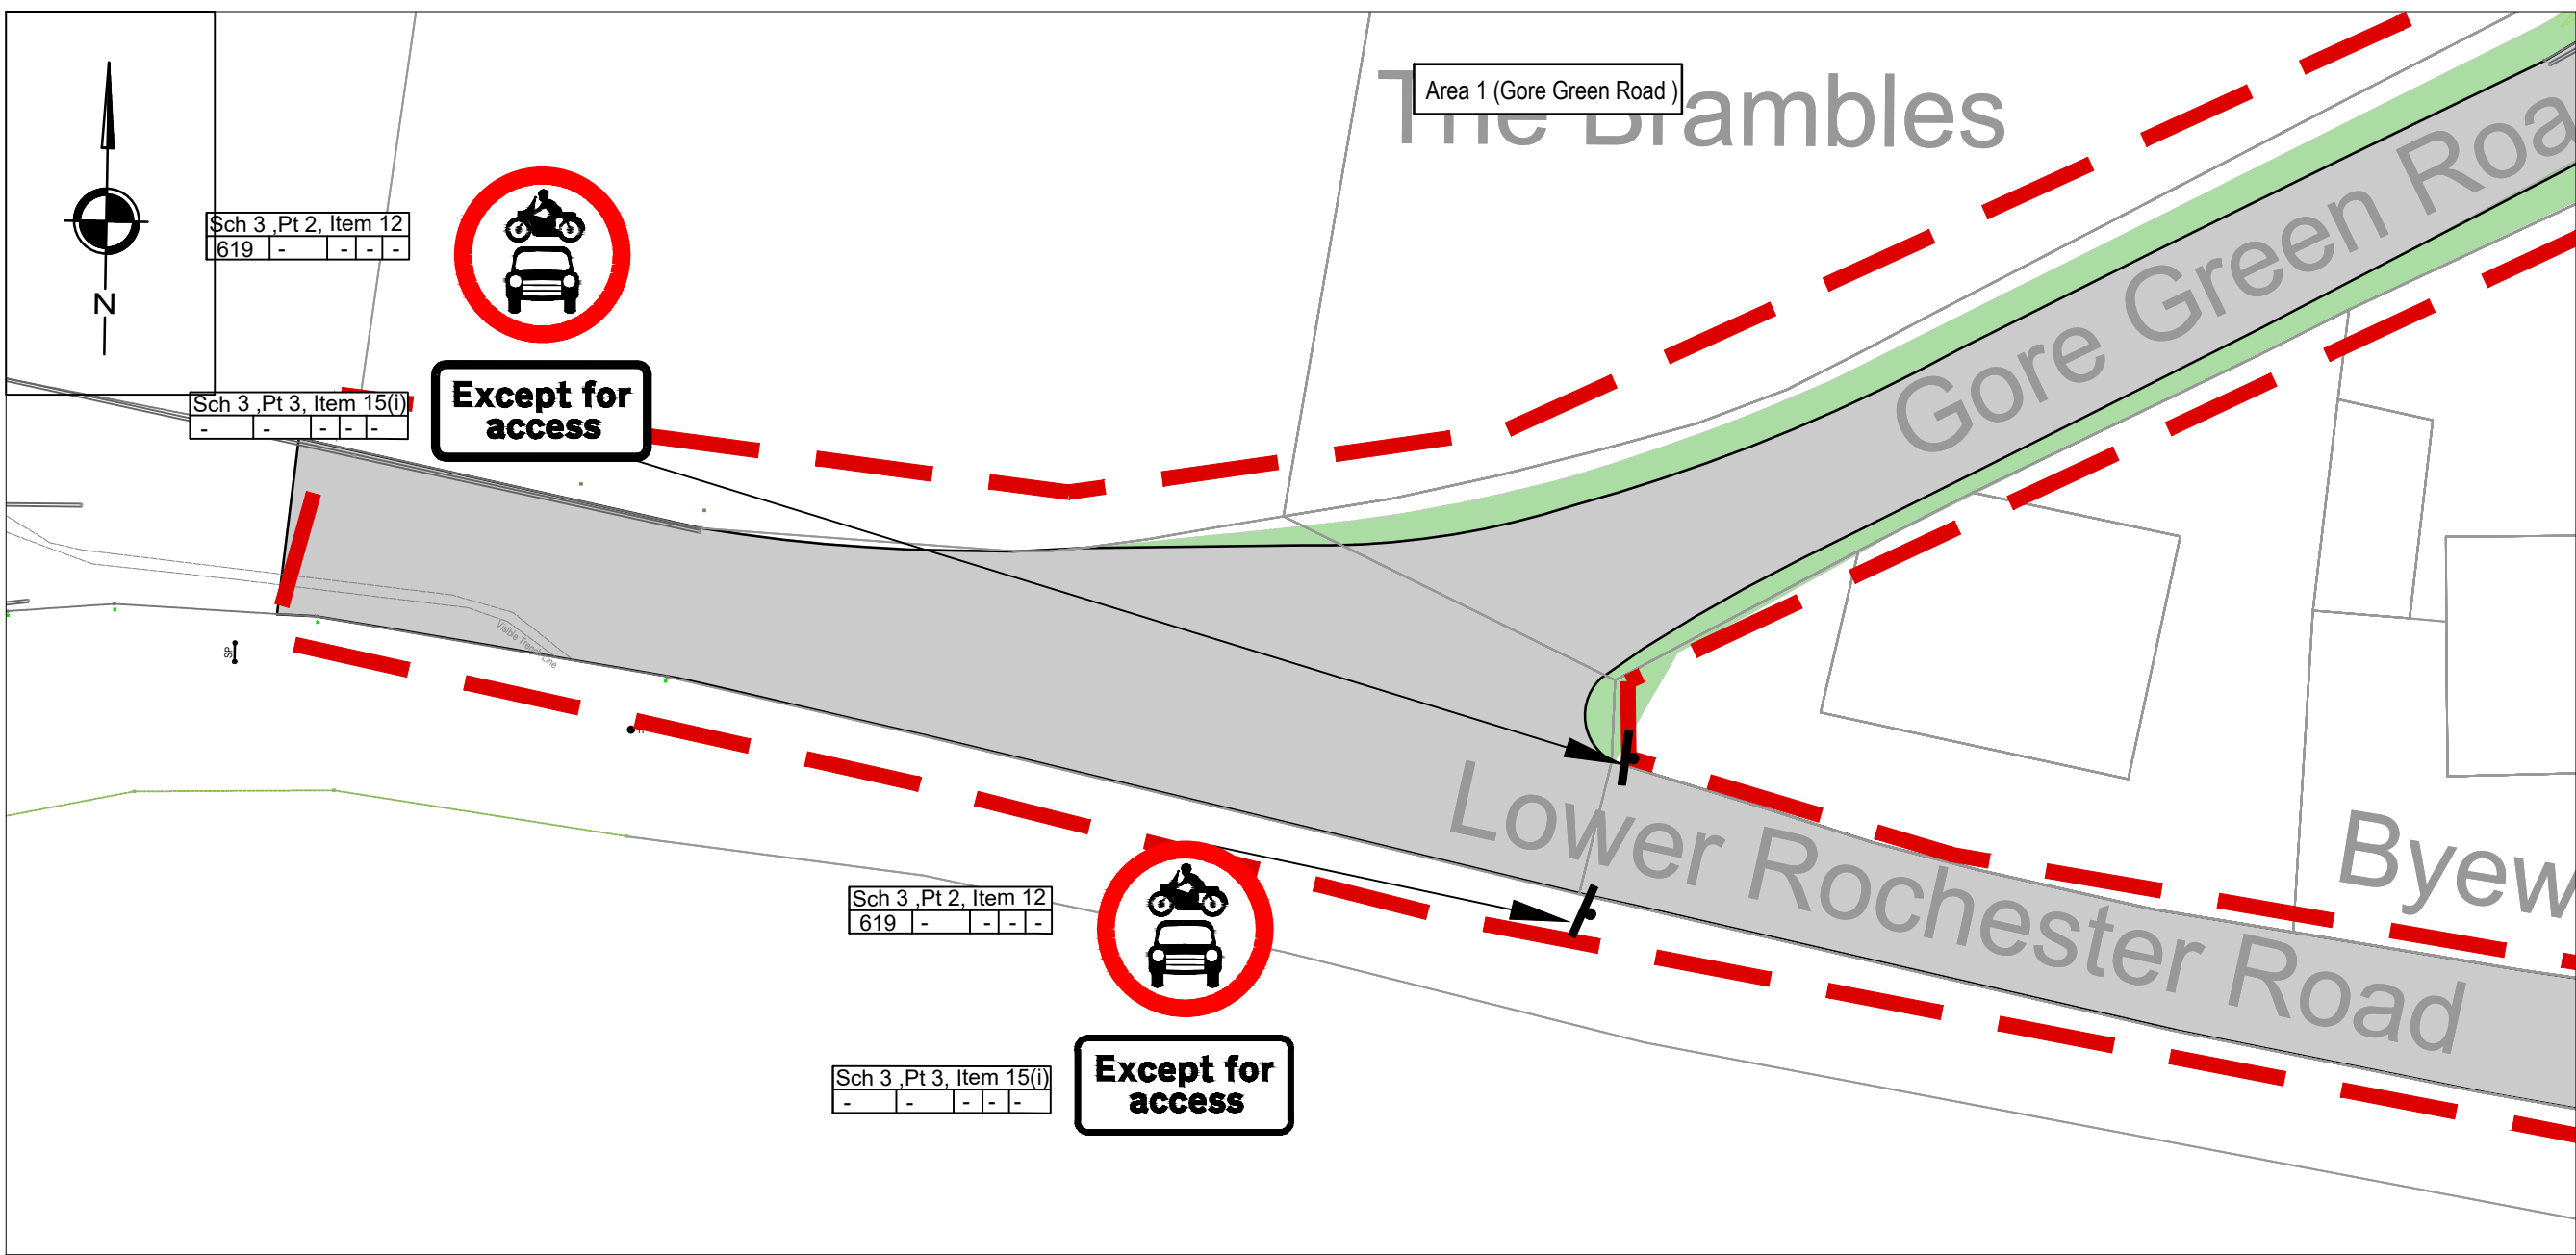

- Notes
- 1) All dimensions are in meters unless stated otherwise.
  - 2) Underground services are present in the area. The Contractor is to confirm the precise line and depth of any services prior to the commencement of any excavation works.
  - 3) This drawing is to be read in conjunction with all relevant drawings and specifications.
  - 4) All traffic signs & road markings are to be in accordance with the Traffic Signs Regulations and General Directions 2016 and the relevant chapter of the Traffic Signs Manual See Chap 5.
  - 5) All the locations shown and listed correspond to numbers 1 to 16 on the location plan.
  - 6) All sign locations indicated are approximate and must be agreed on site with the supervisor prior to erection.

Key

TSRGD Schedule Part Item number  
Sch Pt Item  
TSRGD Diagram number Line Width Stud Spacing Stud Type Stud Colour


Diag. No. refers to the diagram number stated in the Traffic Signs Regulation and General Directions 2016.

Stud Colour - Red (R) Amber (A) Green (G) White (W) when bi-directional amber specified red shall be used on reverse.

Stud Type - Uni-directional (U) Bi Directional (B)  
Line Width refers to Traffic Signs Regulations and General Directions 2016.

Stud Spacing refers to Traffic Signs Regulations and General Directions 2016.

Boundary  
Vegetation  
Pavement  
Proposed Sign, Unlit

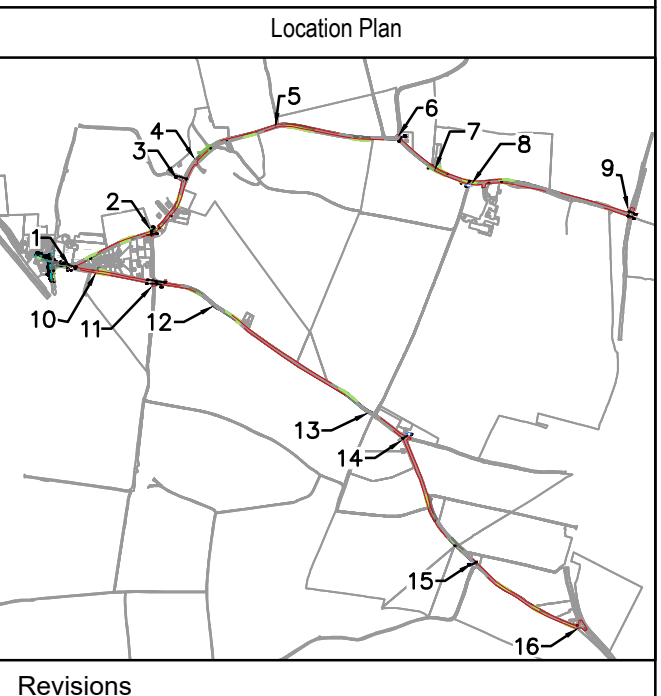

| Revisions |                                   |          |     |
|-----------|-----------------------------------|----------|-----|
| Rev       | Description                       | Date     | By  |
| P01       | For information                   | 22/07/25 | RRT |
| P02       | One way sign direction amendments | 07/11/25 | HG  |

**SCP**  
INFRASTRUCTURE DESIGN  
an RSK company  
Halford House, 2 Cowal Lane, Chelmsford, CM1 1TD, Tel: 020 3376 6660  
www.scptransport.co.uk, Email: info@scptransport.co.uk

Client Name: LEJ Properties Limited

Project Title: Nuralite One-Way System

Drawing Title: Proposed One Way Detailed Design Sheet 1 of 3

|                         |               |
|-------------------------|---------------|
| Date: 22/07/25          | Drawn By: RRT |
| Scale: 1:250 @ A1       | Checked: JC   |
| Status: For Information | Approved: TW  |

|                            |          |
|----------------------------|----------|
| Drawing No: SCP-250481-001 | Rev: P02 |
|----------------------------|----------|

