
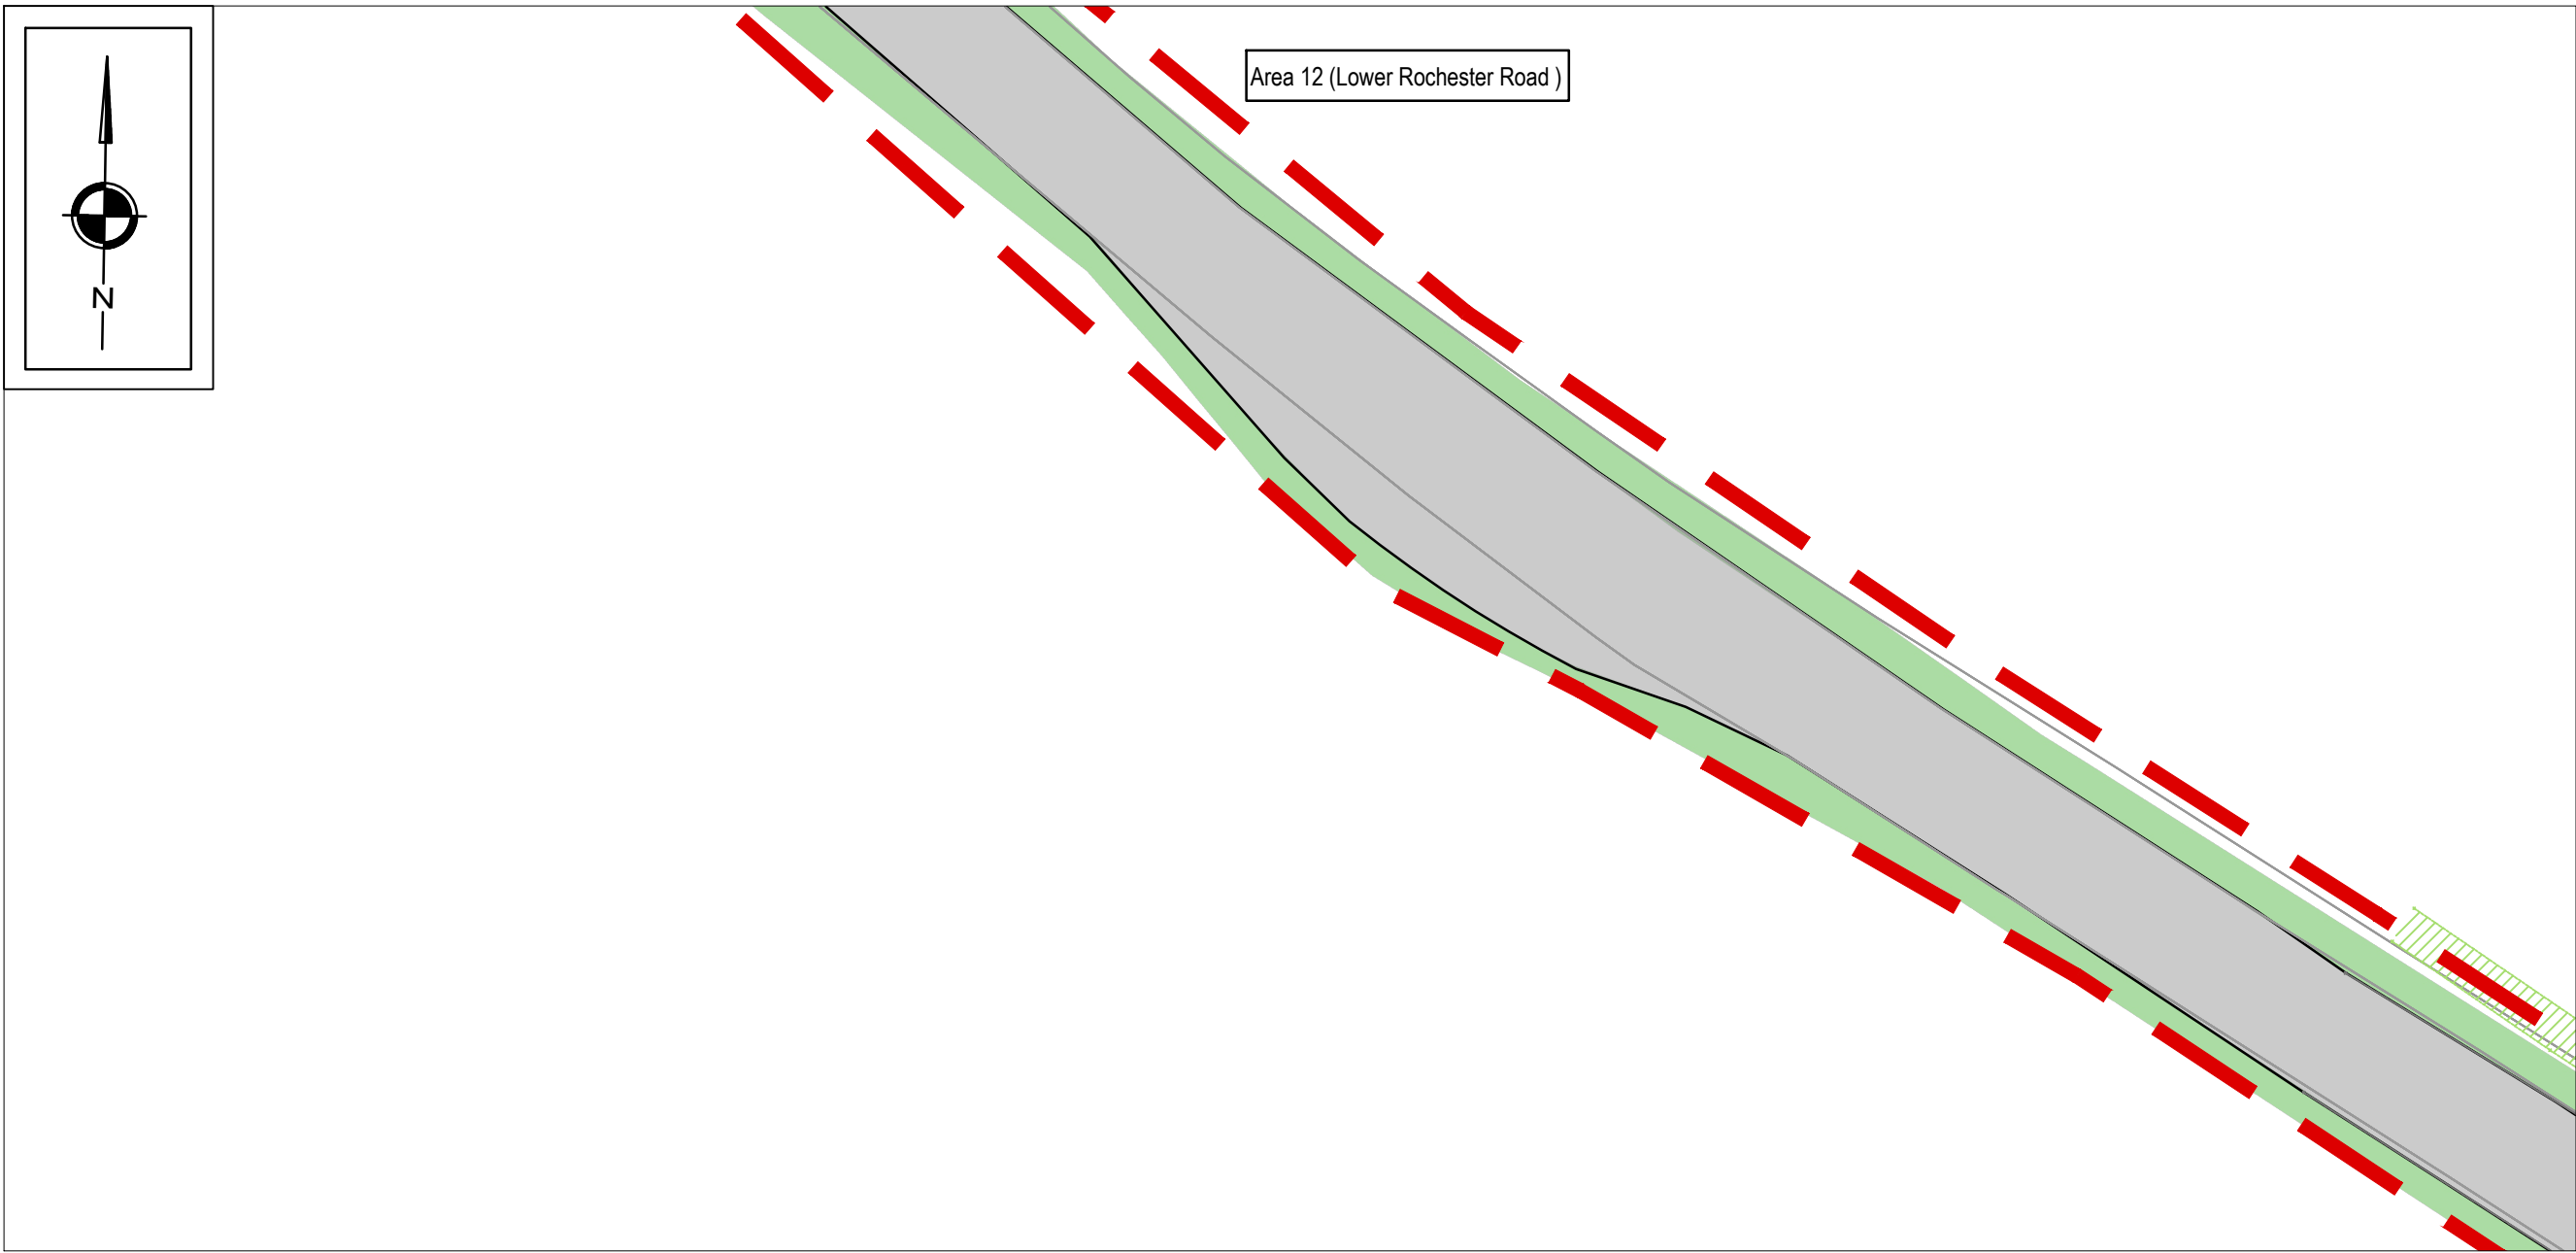
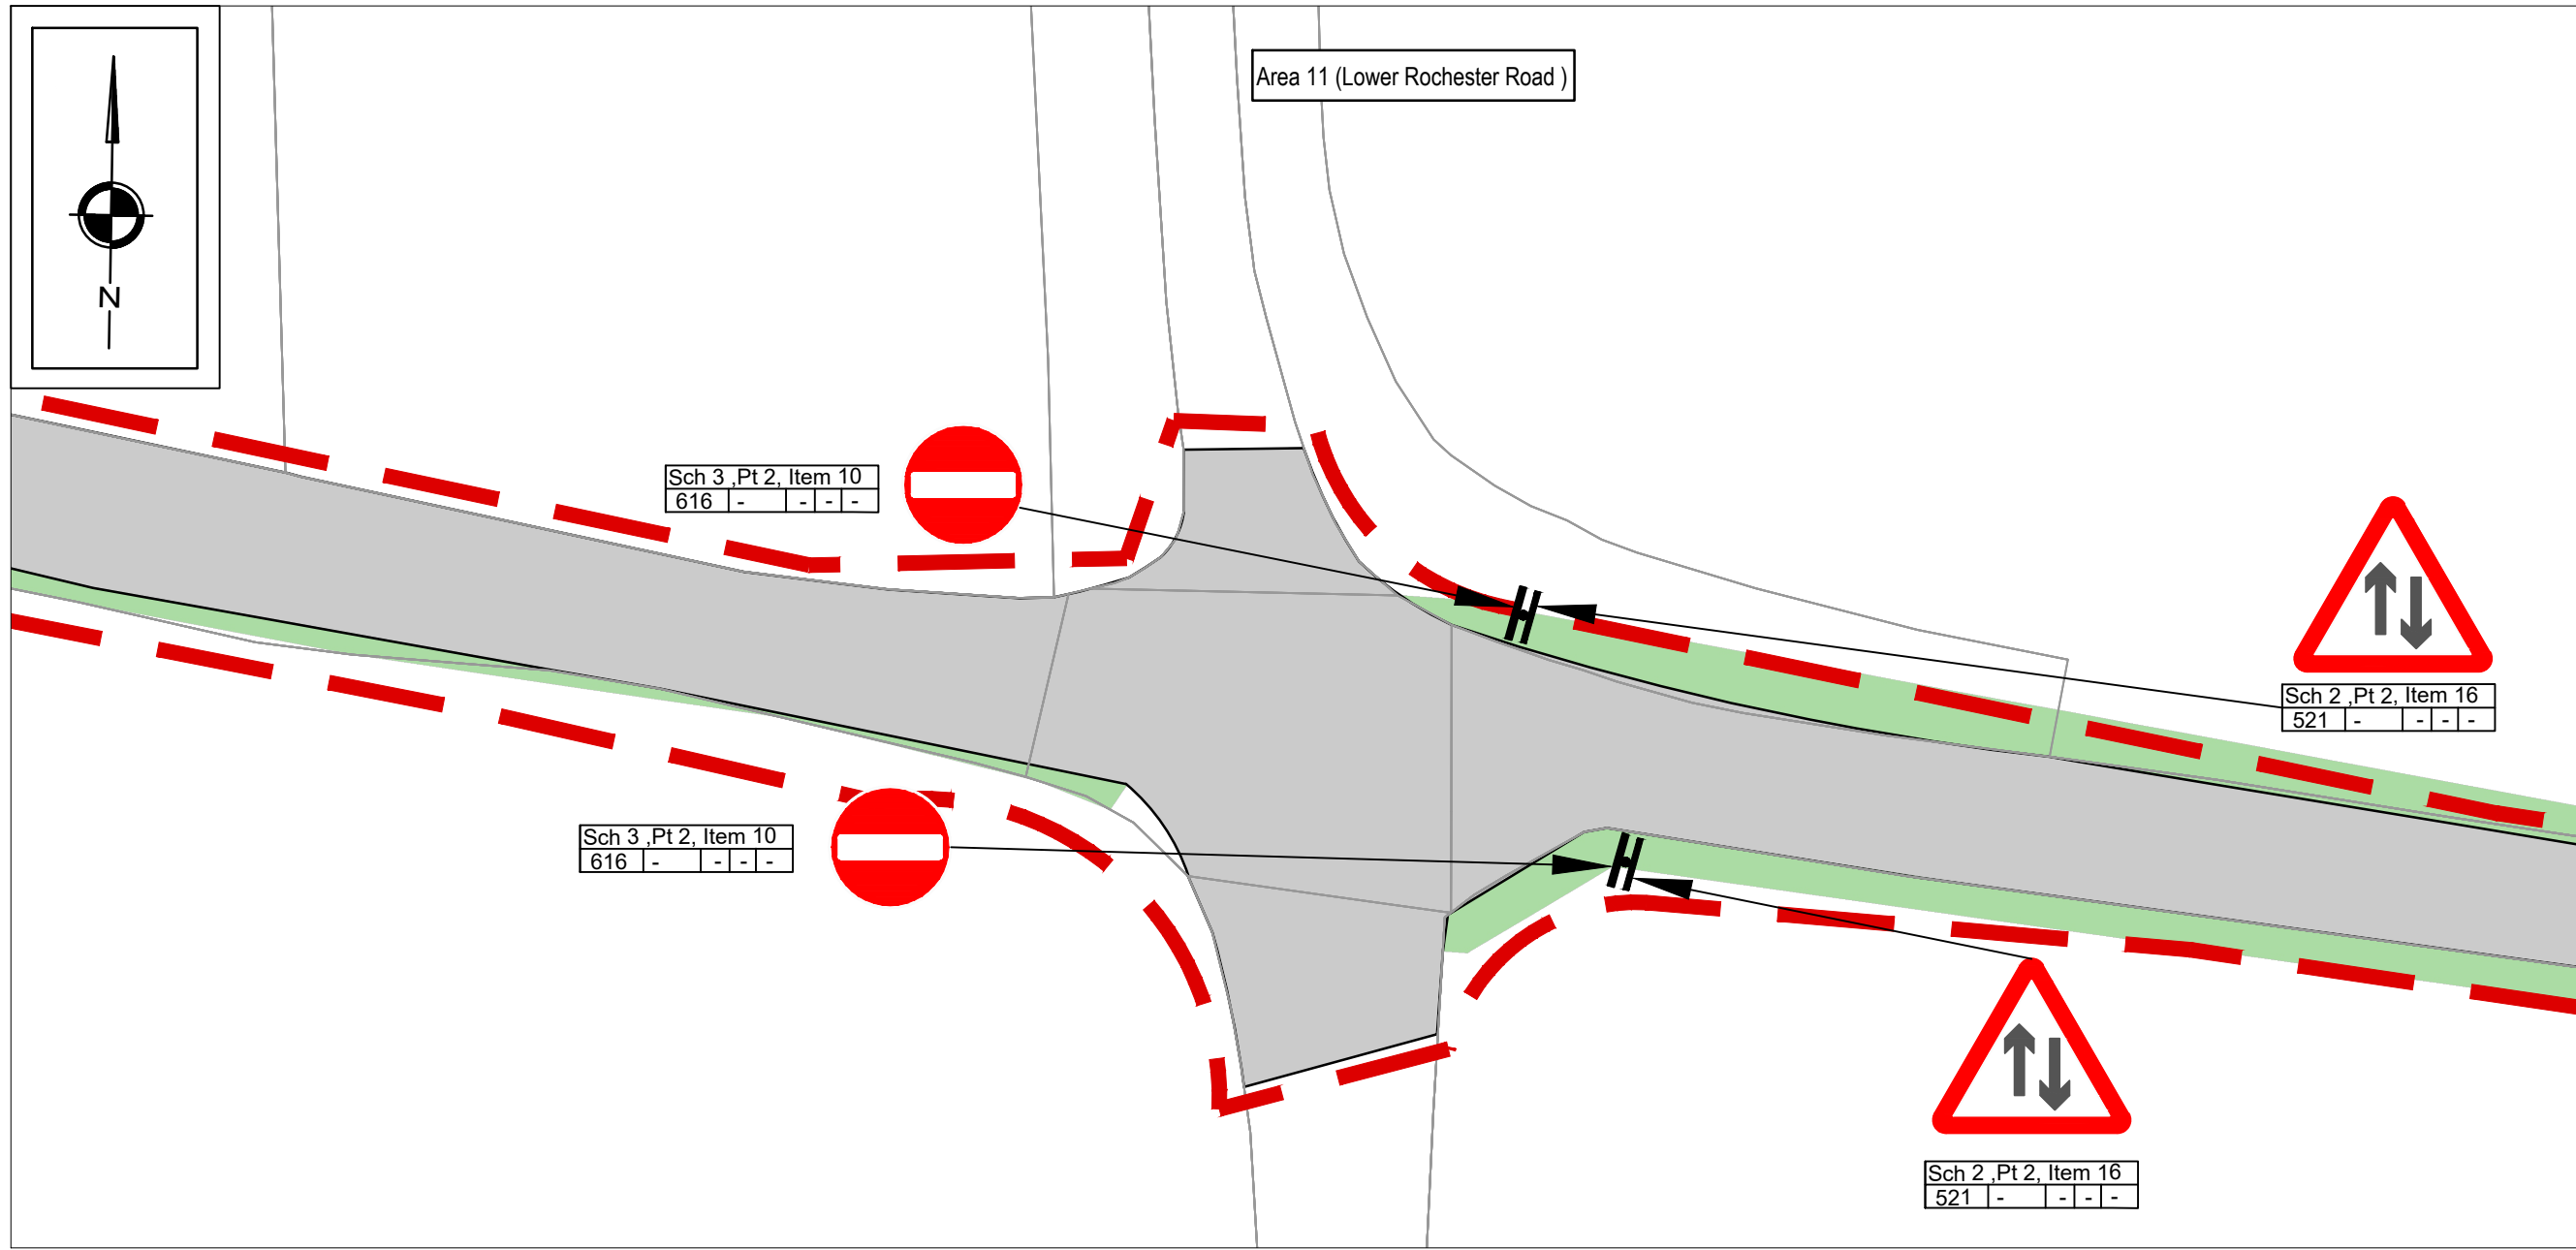
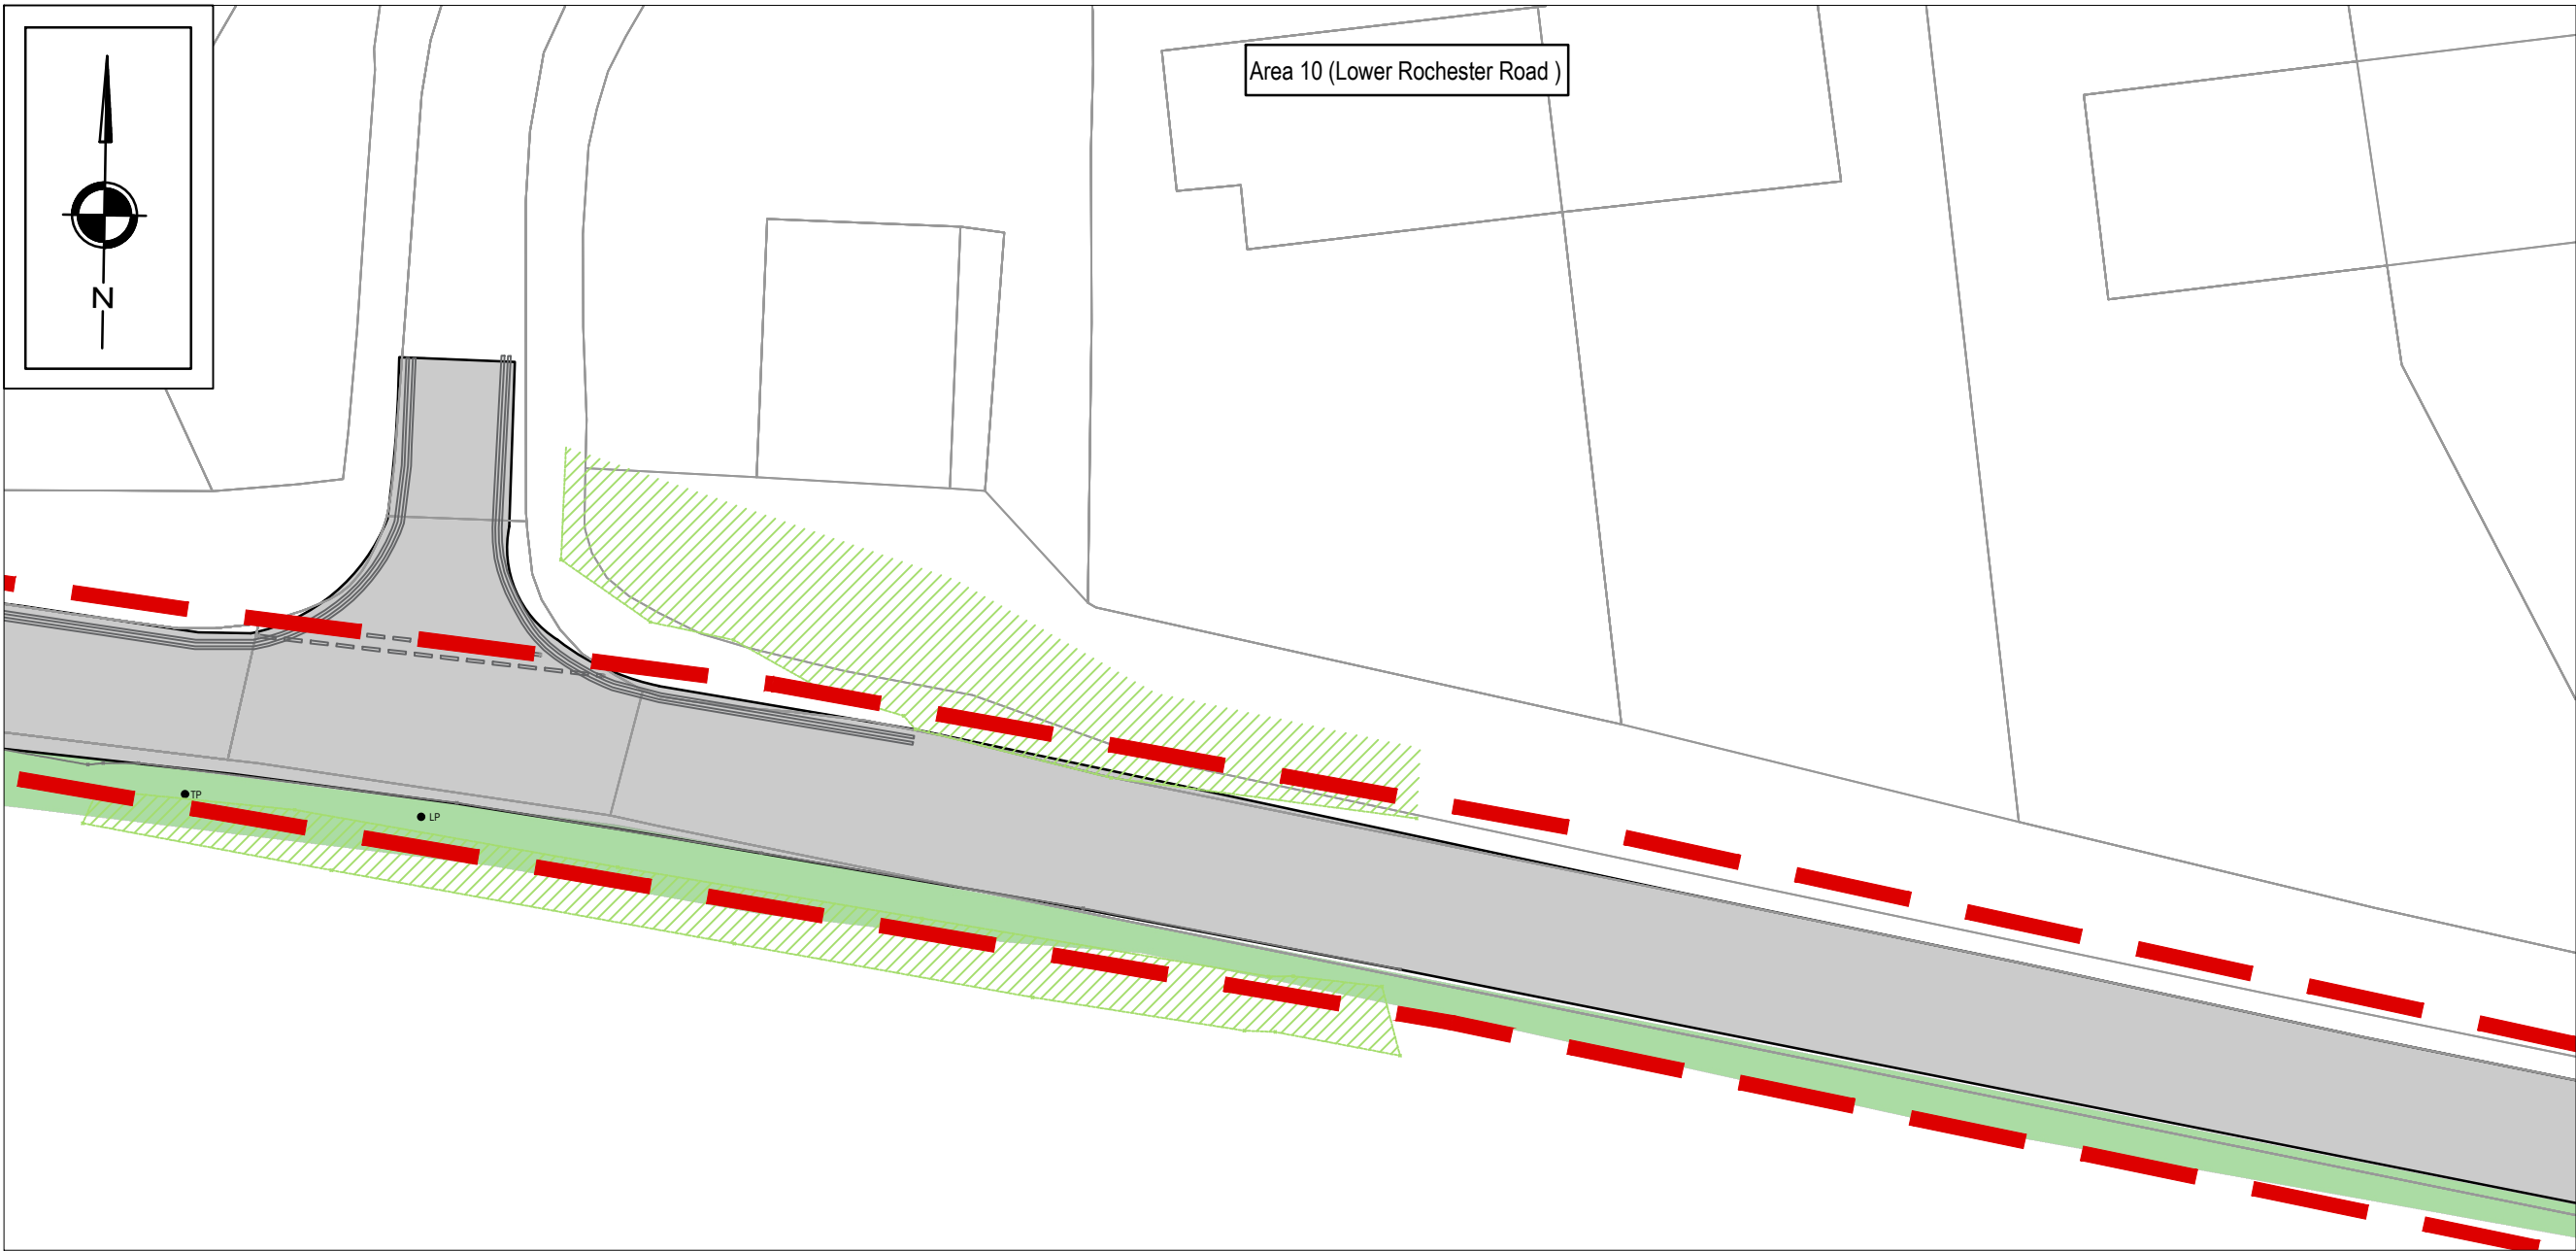
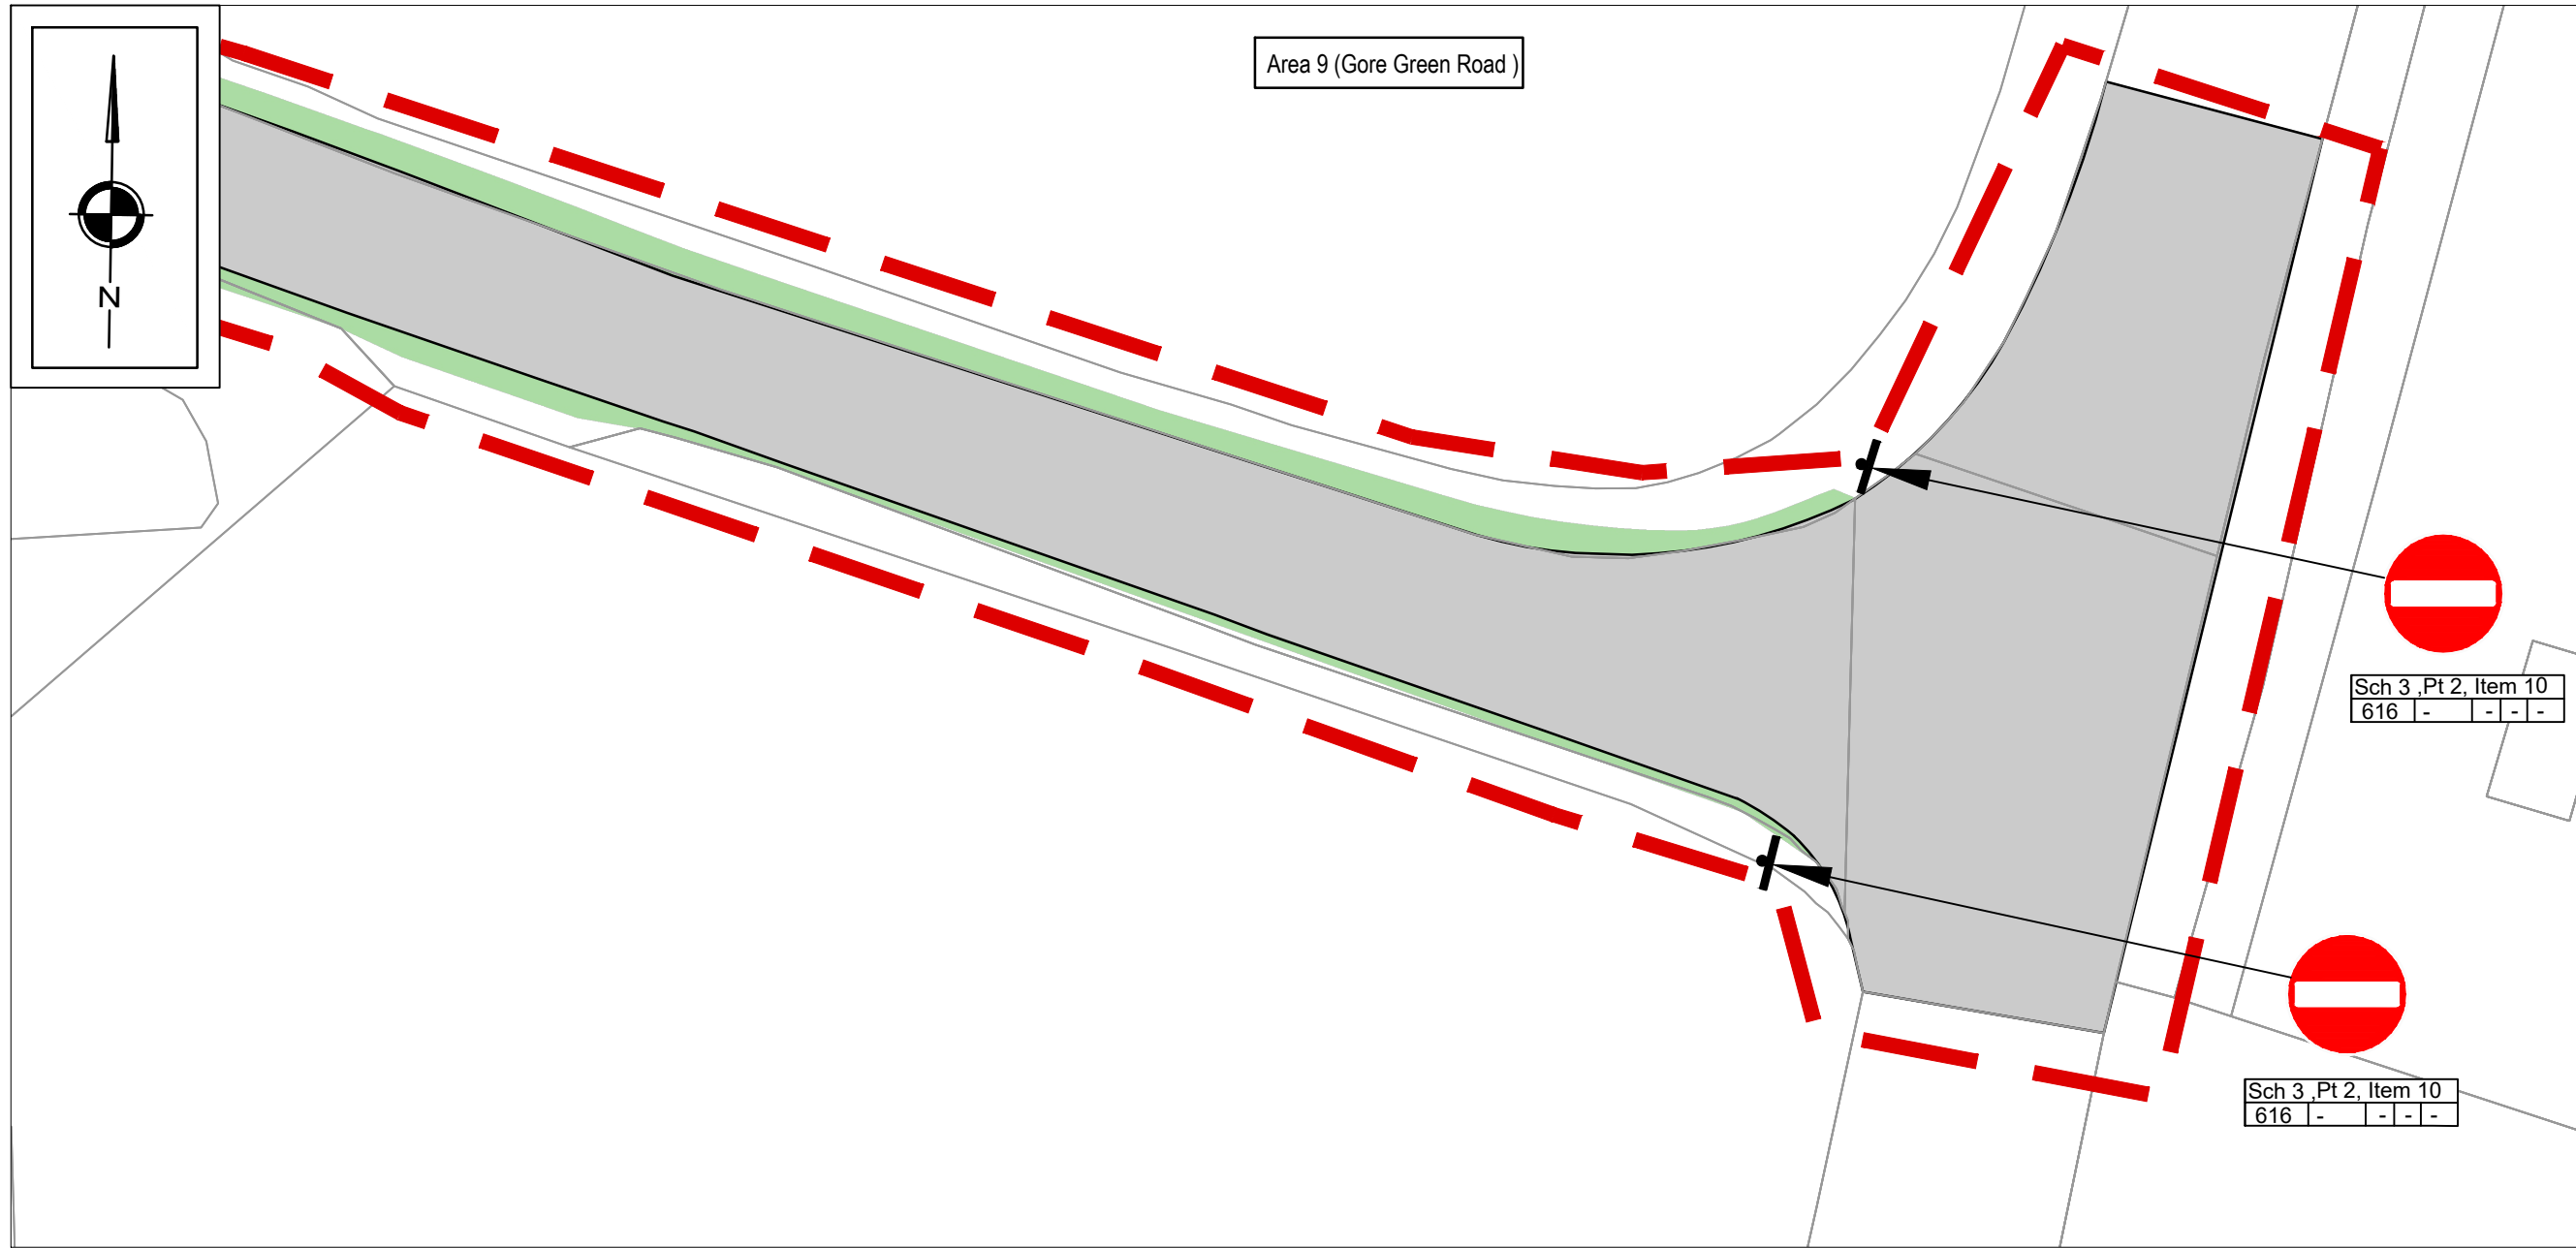
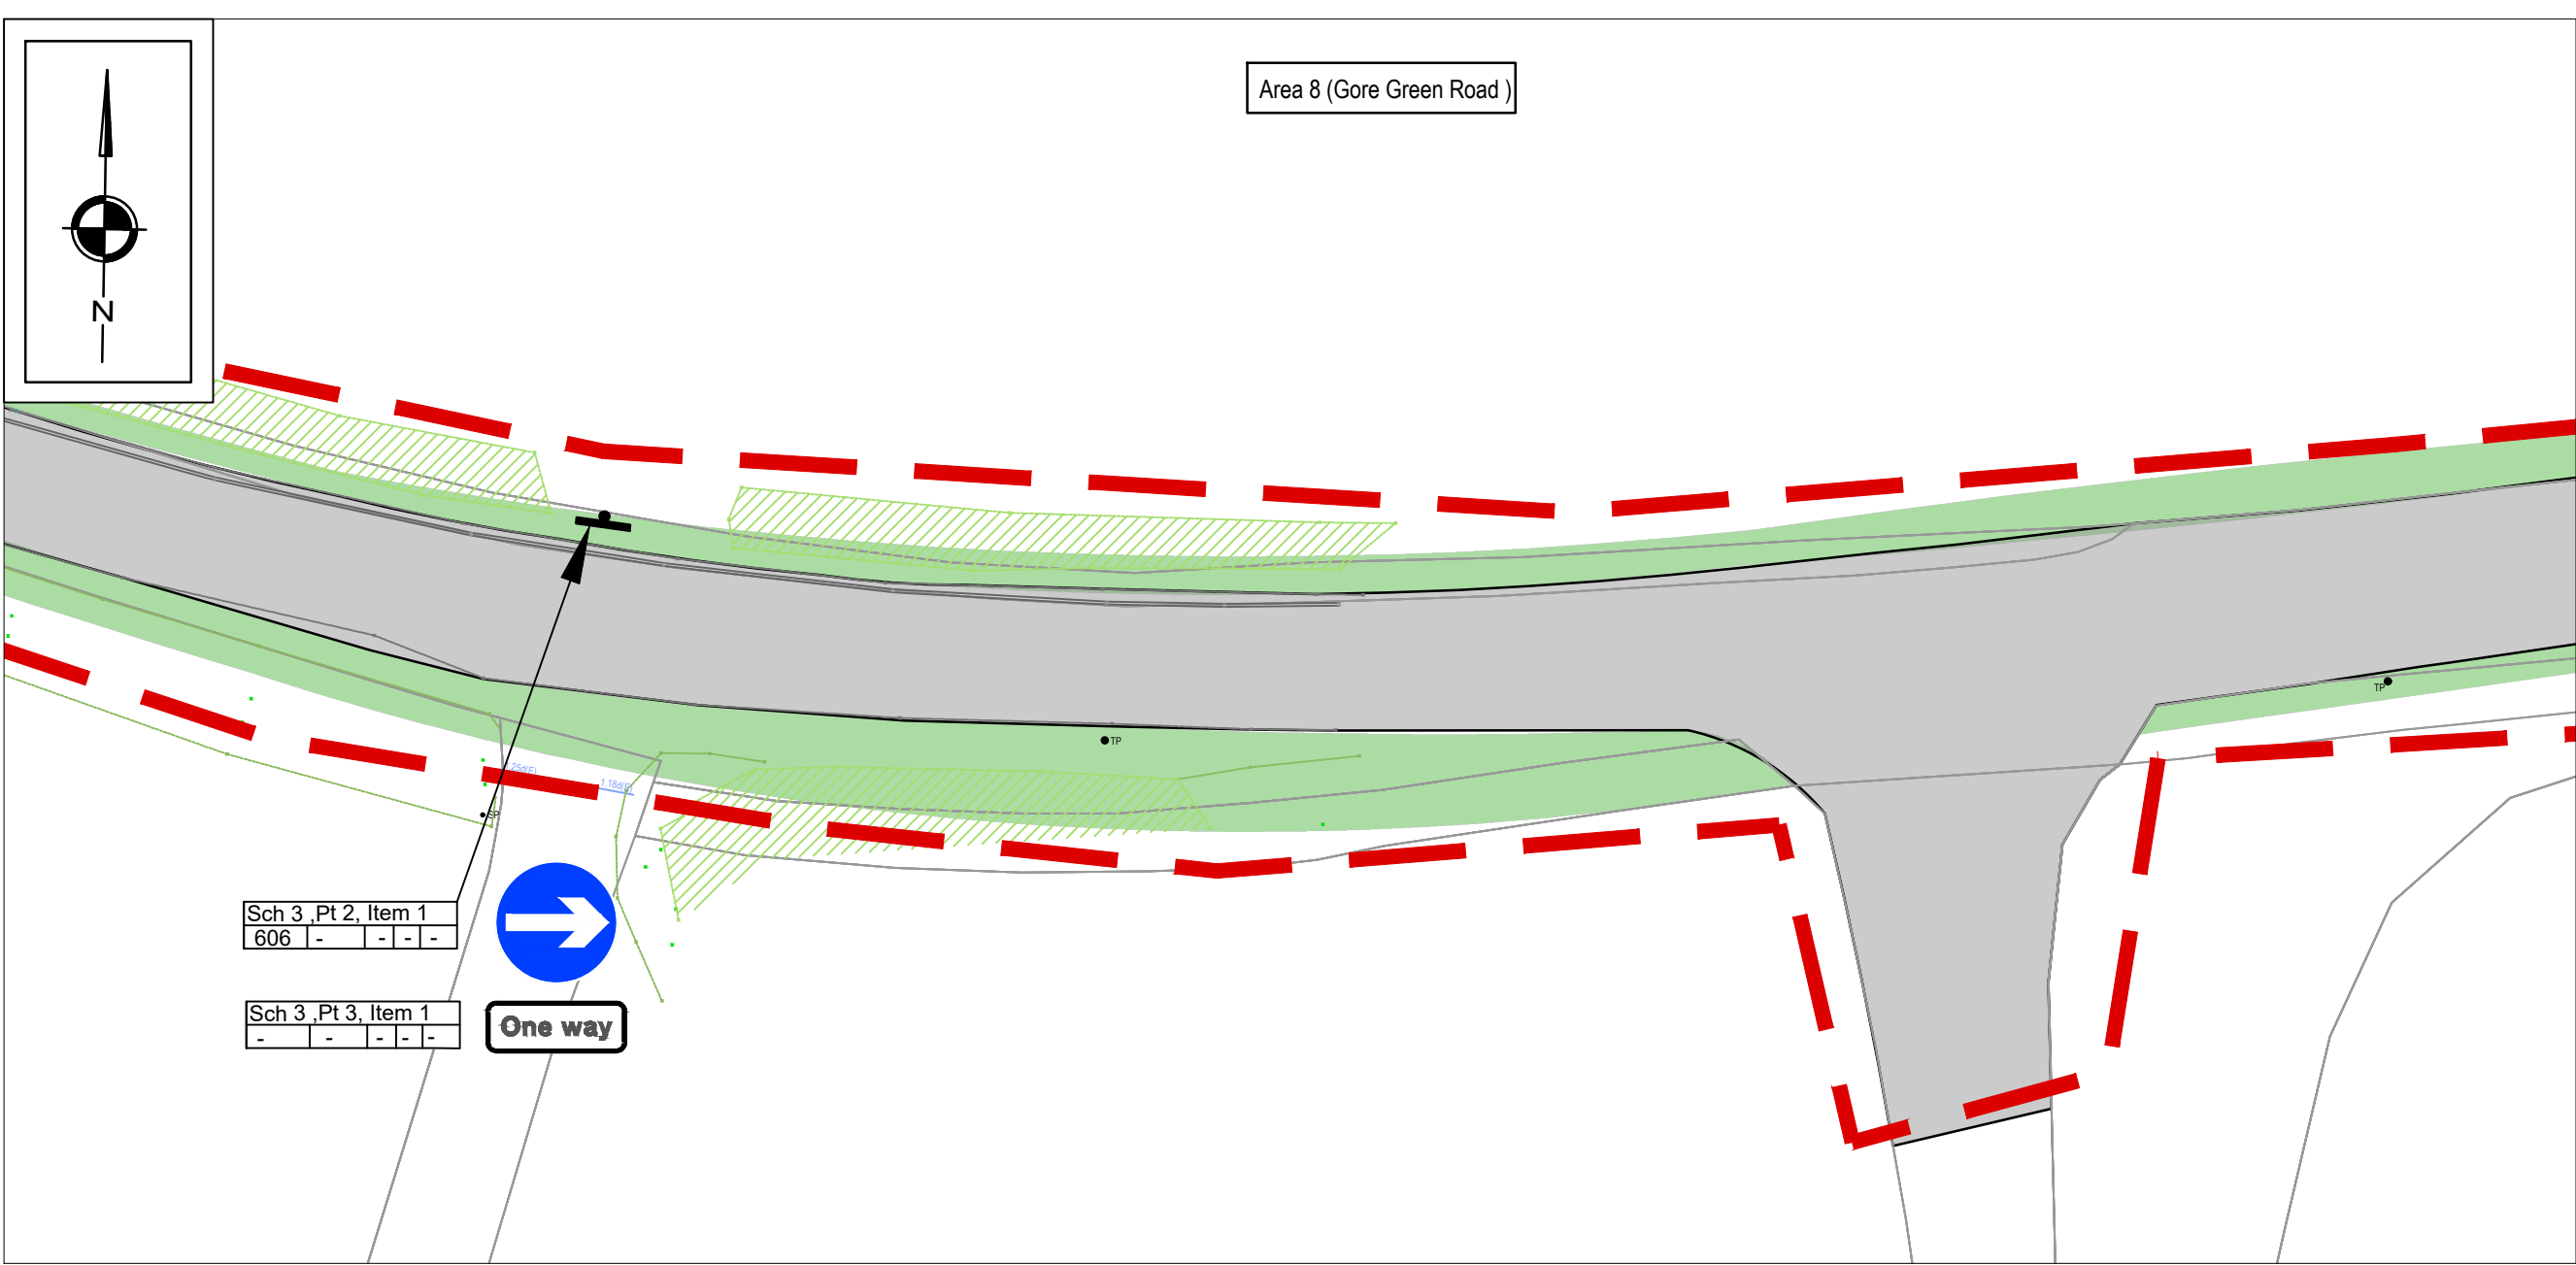


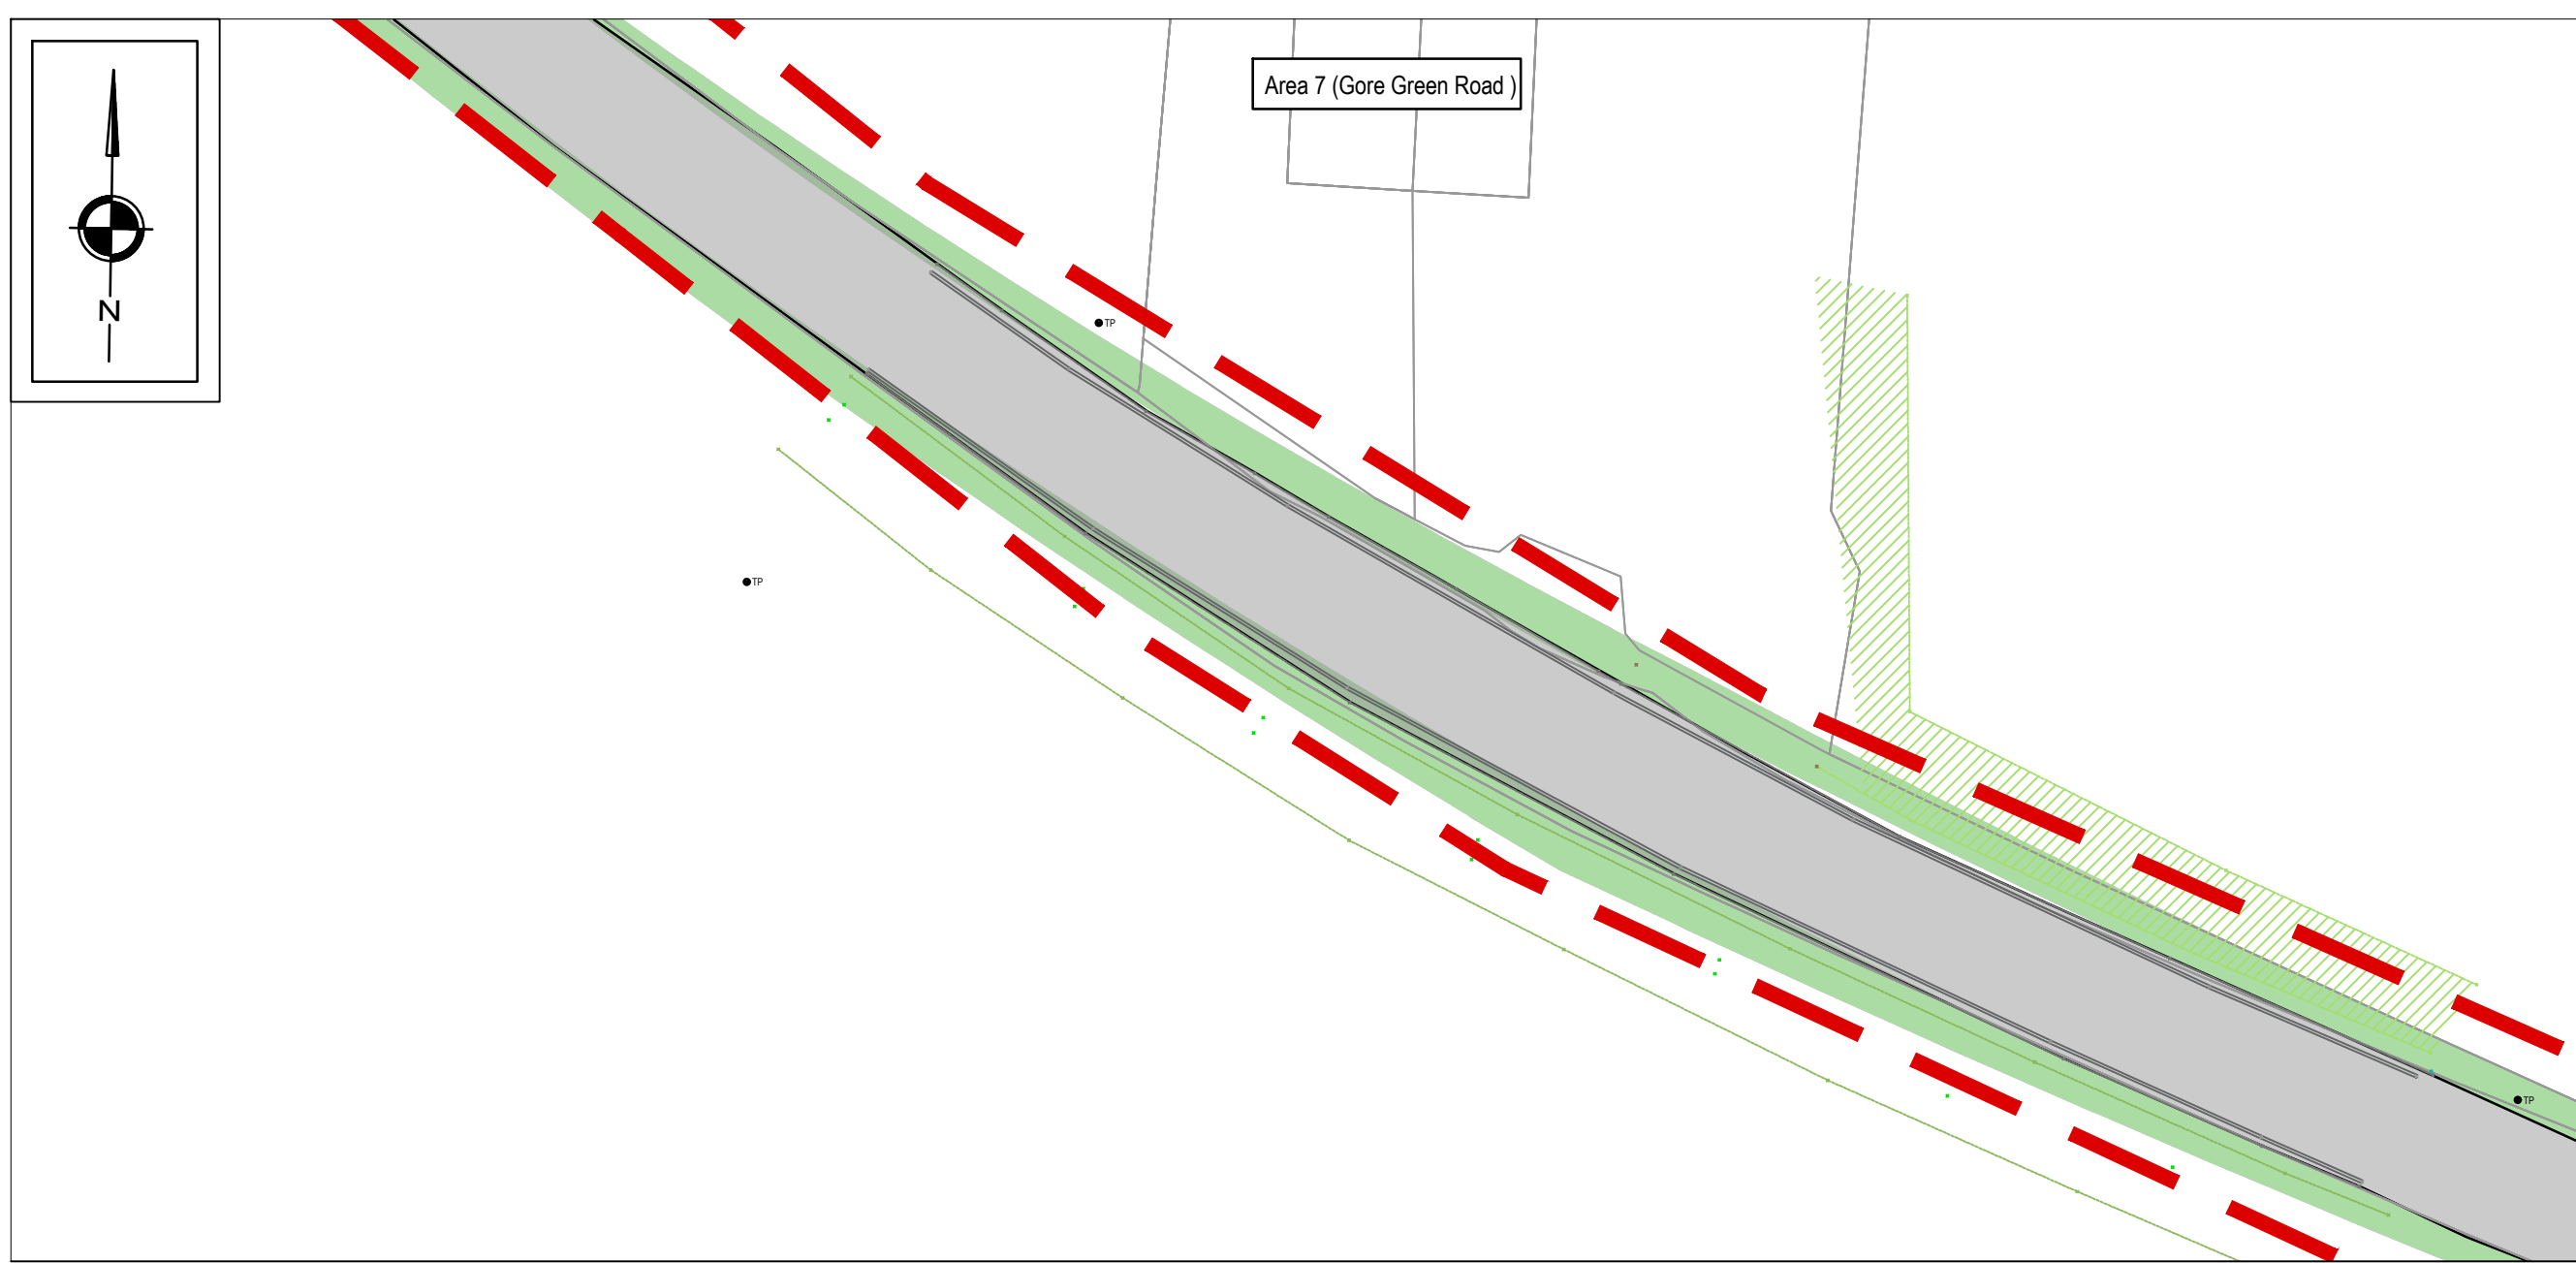

Notes

- 1) All dimensions are in meters unless stated otherwise.
- 2) Underground services are present in the area. The Contractor is to confirm the precise line and depth of any services prior to the commencement of any excavation works.
- 3) This drawing is to be read in conjunction with all relevant drawings and specifications.
- 4) All traffic signs & road markings are to be in accordance with the Traffic Signs Regulations and General Directions 2016 and the relevant chapter of the Traffic Signs Manual See Chap 5.
- 5) All the locations shown and listed correspond to numbers 1 to 16 on the location plan.
- 6) All sign locations indicated are approximate and must be agreed on site with the supervisor prior to erection.

Key

TSRGD Schedule: Sch, Pt, Item
TSRGD Diagram number: Line Width, Stud Spacing, Stud Type, Stud Colour


Diag. No. refers to the diagram number stated in the Traffic Signs Regulation and General Directions 2016.

Stud Colour - Red (R) Amber (A) Green (G) White (W) when bi-directional amber specified red shall be used on reverse.

Stud Type - Uni-directional (U) Bi Directional (B)
Line Width refers to Traffic Signs Regulations and General Directions 2016.

Stud Spacing refers to Traffic Signs Regulations and General Directions 2016.

Boundary
Vegetation
Pavement
Proposed Sign, Unlit

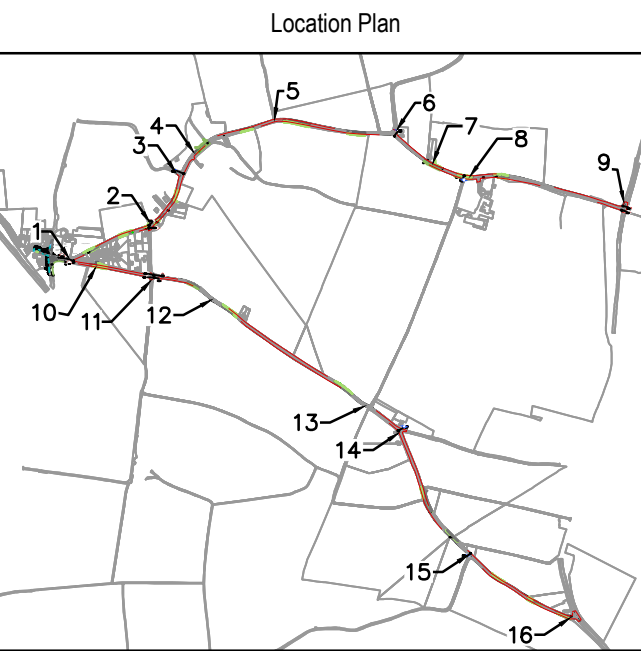

Rev	Description	Date	By
P01	For information	22/07/25	RRT
P02	One way sign direction amendments	07/11/25	HG

SCP
INFRASTRUCTURE DESIGN
an RSK company
Halford House, 2 Cove Lane, Chesham, Bucks HP11 1TD, Tel: 0292 3376 6660
www.scptransport.co.uk, Email: info@scptransport.co.uk

Client Name:
LEJ Properties Limited

Project Title:
Nuralite One-Way System

Drawing Title:
Proposed One Way Detailed Design
Sheet 2 of 3

Date: 04/04/24	Drawn By: RRT
Scale: 1:250 @ A1	Checked: JC
Status: For Information	Approved: TW

Drawing No: SCP-250481-002	Rev: P02
----------------------------	----------

