





SCALE - 1 : 100.

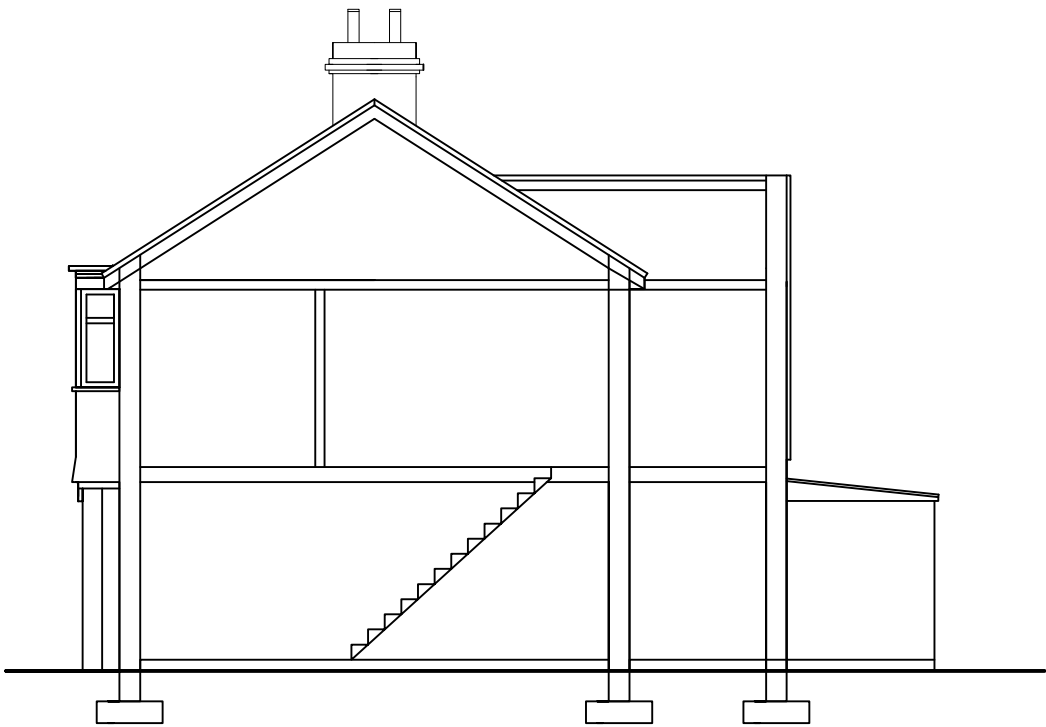

EXISTING SECTIONAL VIEW

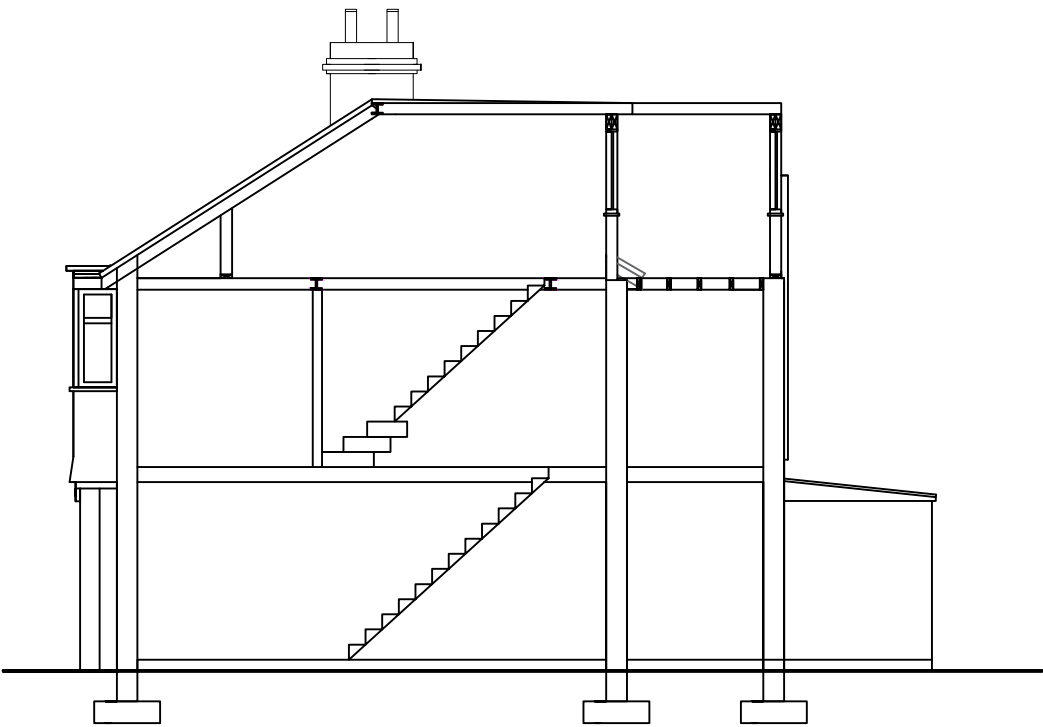

PROPOSED SECTIONAL VIEW

M C S DESIGN Architectural Services Millennium Creative Services Design RIVENDELL, 8A PRIORY LANE, BRACKNELL, RG42 2JU	
mob: 07989319224 tel: 0333 006 5529 fax: 0333 006 5529 email: info@mcsdesignservices.co.uk www.mcsdesignservices.co.uk	
client: MR. GURJEET SINGH	
site: 51 ST MARK AVENUE, GRAVESEND, DA11 9LN	
project: EXTENSION OF ROOF TO INCLUDE 2 REAR DORMERS	
title: EXISTING AND PROPOSED SECTIONAL VIEW	
status: CERTIFICATE OF LAWFUL USE APPLICATION	
drawing number: SINGH/PLAN/004	
scale: 1:100 @ A3	drawn Kaleem Janjua B.Arch.
date: 19th December 2023	revision