
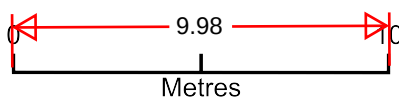


9 Chalk Road - Driveway Existing Plan

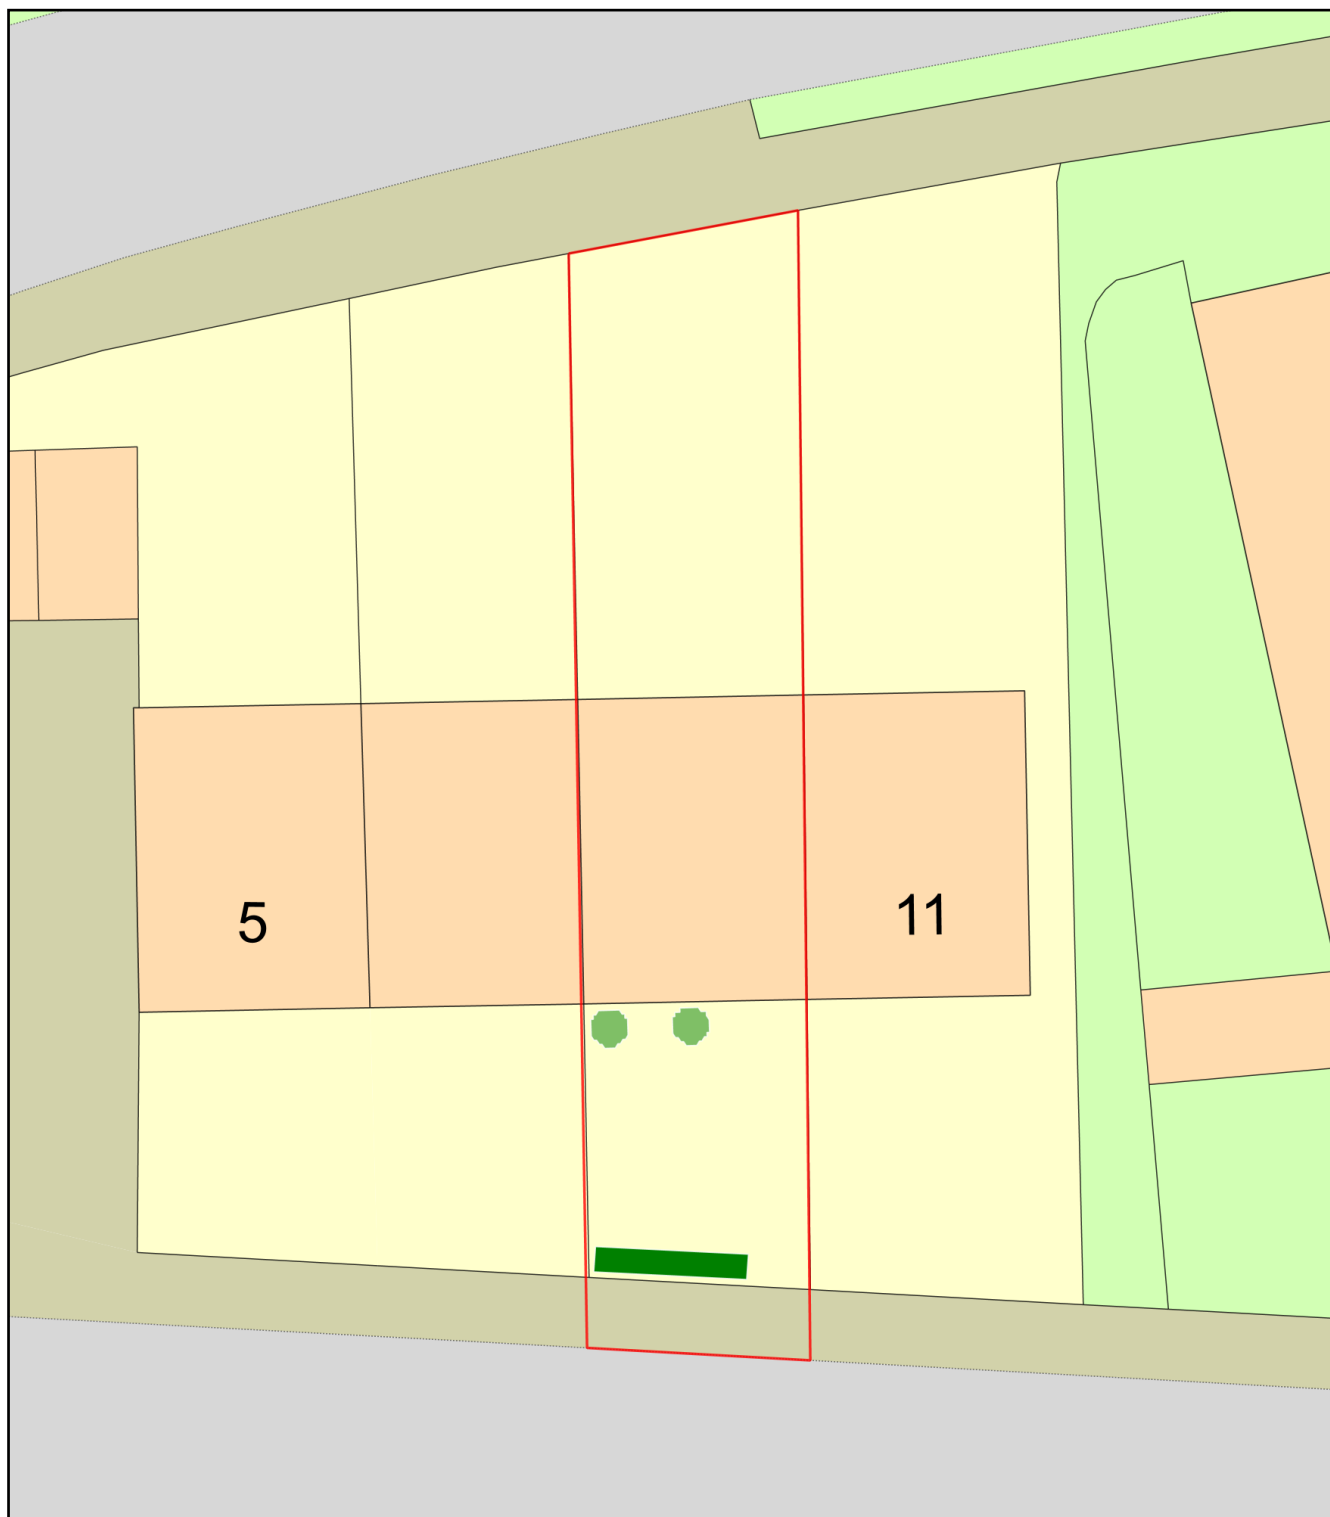

Plan Produced for: Gravesham Borough Council

Date Produced: 18 Dec 2023

Plan Reference Number: TQRQM23352202236747

Scale: 1:200 @ A4